Proposed Project at Mouza- Krishnanagar, J.L. No. 092, Dag no R.S. 6487, Dag no L.R. 9197, Khatian no R.S. 5333, Khatian no L.R. 12232/1, J.K. Saha Lane, Holding No-152, Ward no-5, under Krishnanagar Municipality, P.S.- Kotwali, District- Nadia

---

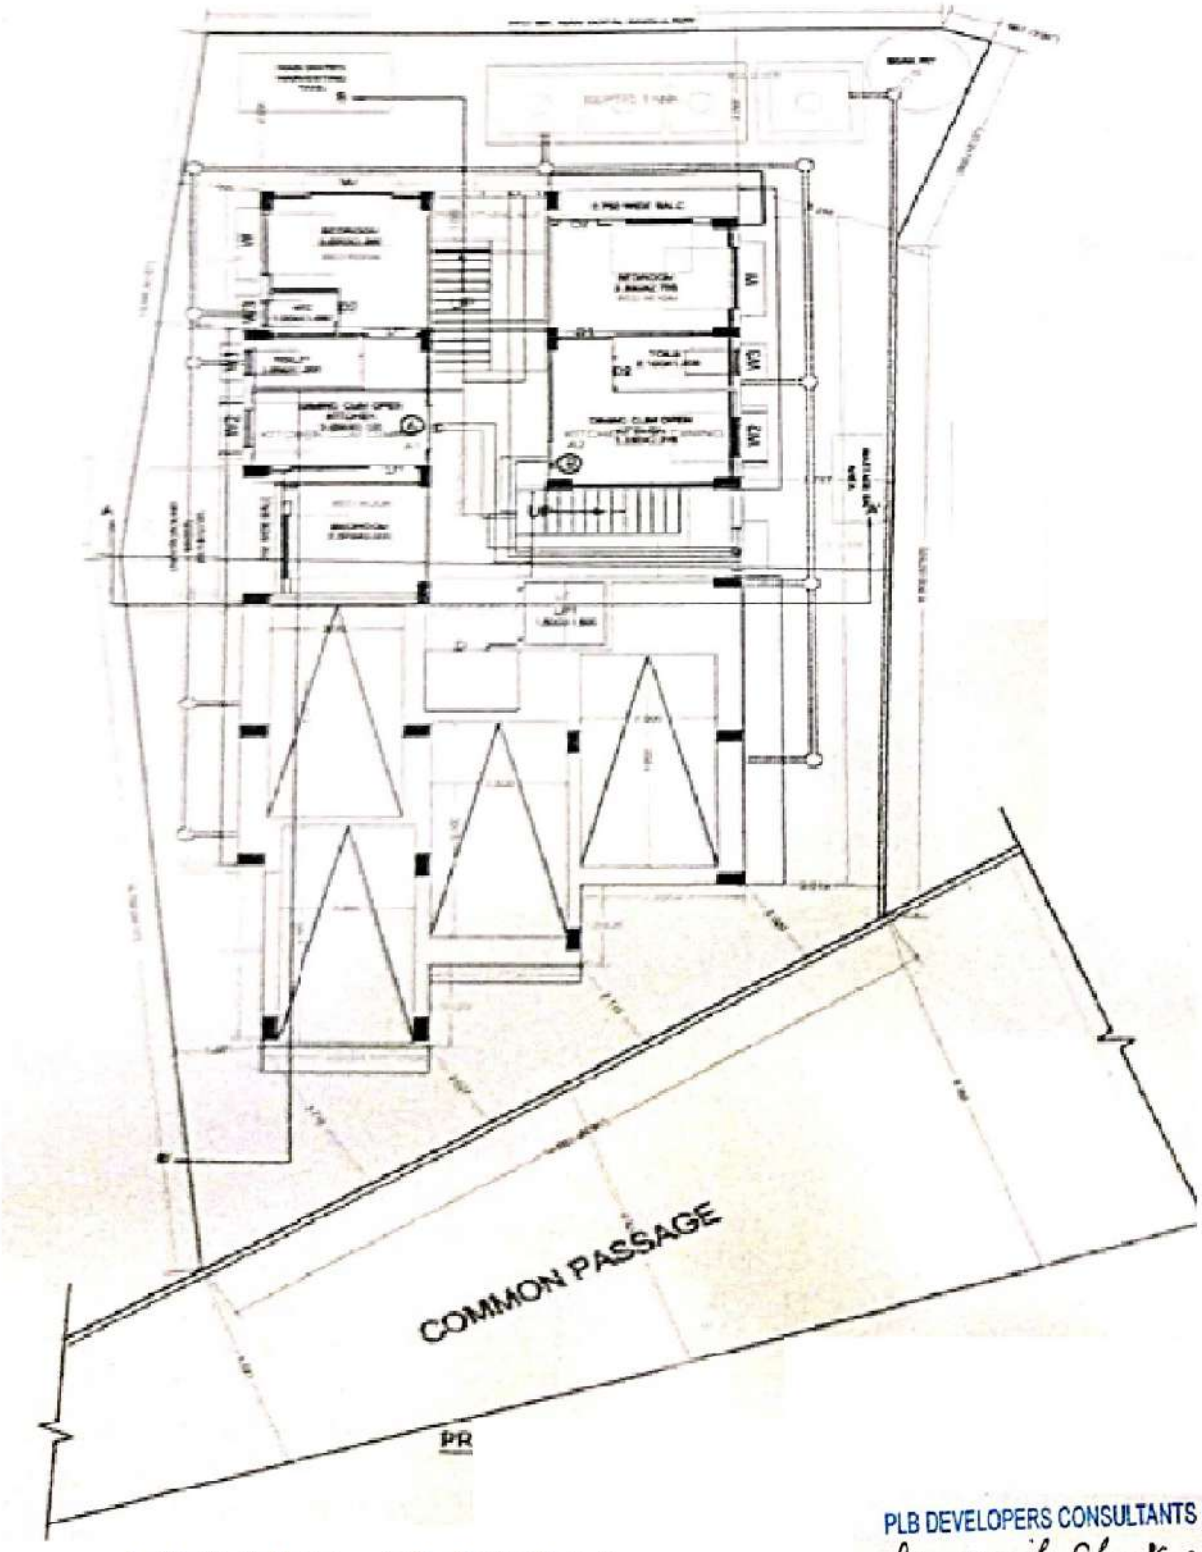

LATITUDE : 22.898364

LONGITUDE : 87.733666

PLB DEVELOPERS CONSULTANTS PVT. LTD.

Director

SIGNATURE OF OWNER