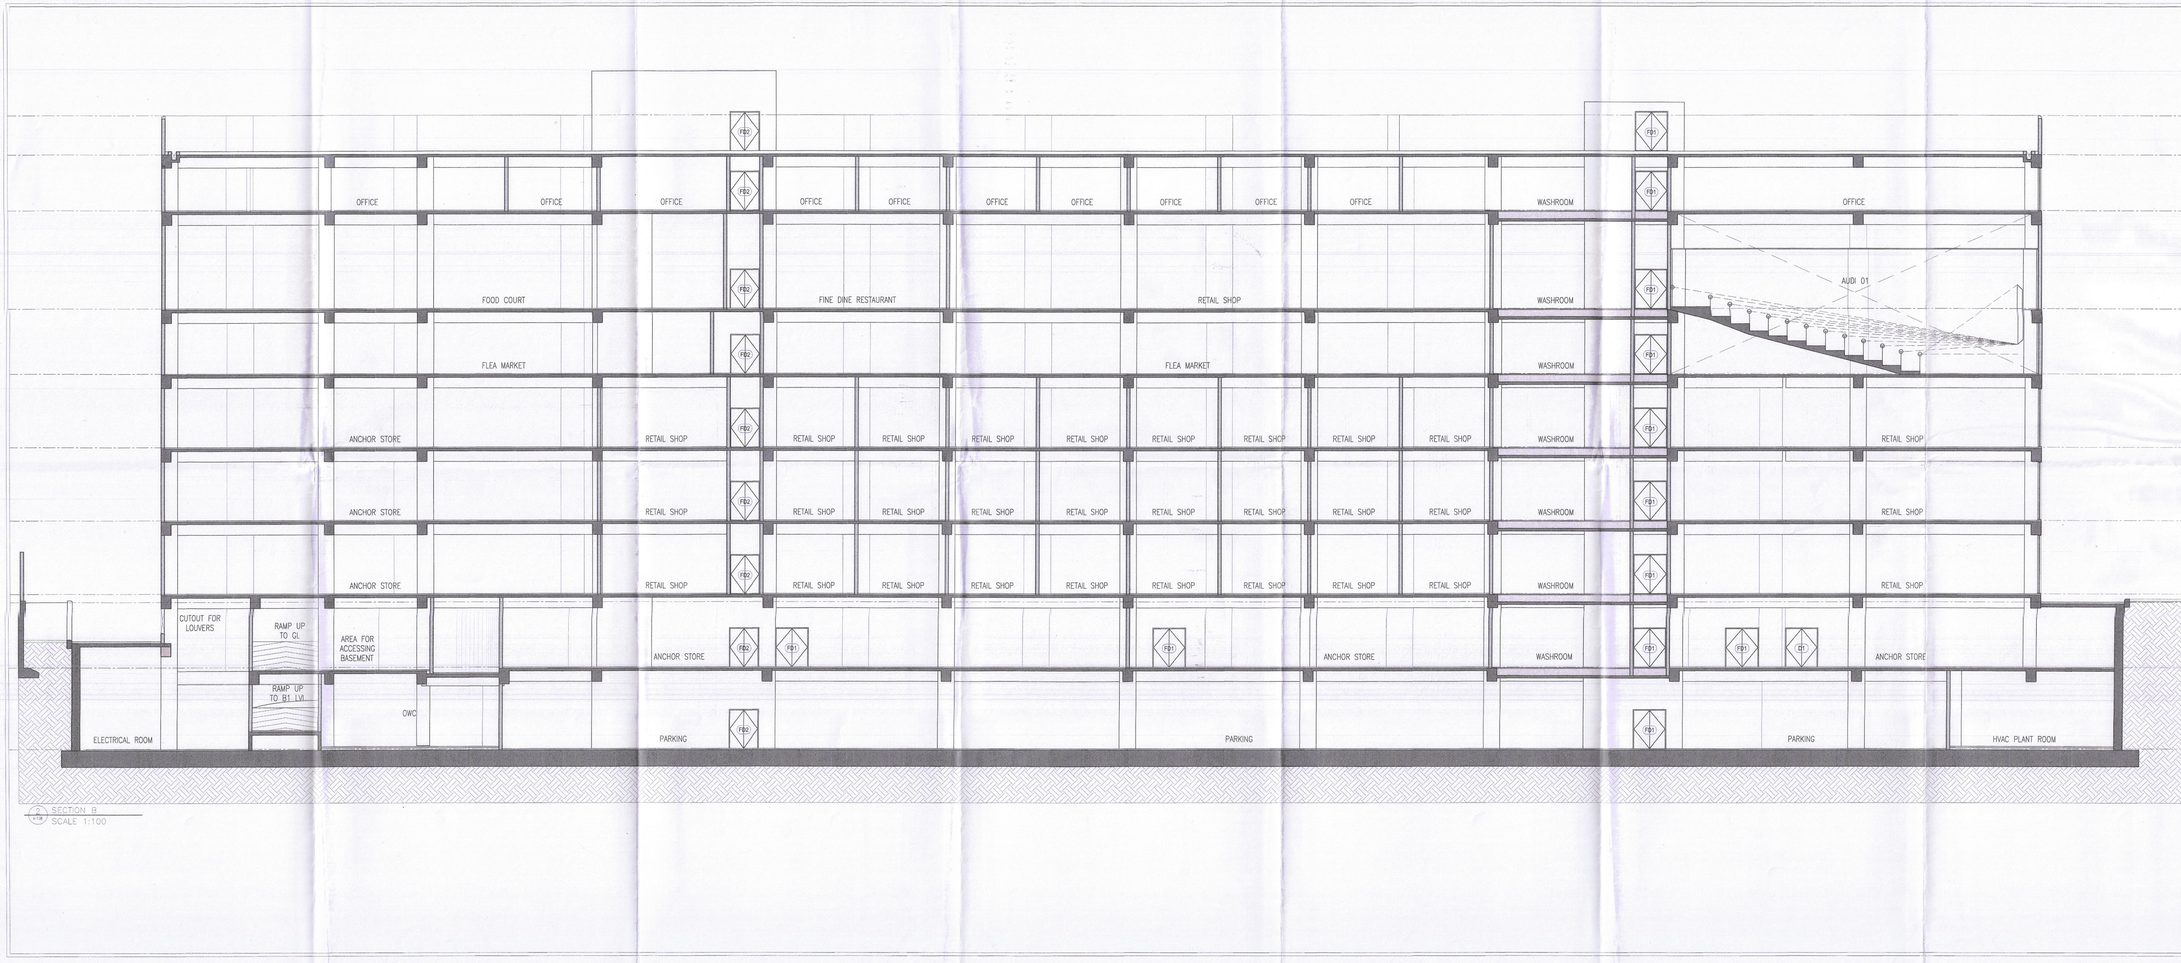

2 SECTION B
A1B SCALE 1:100

PROJECT CODE:- 299

1. This Drawing and Design is the Property of the Designers. no Portion may be used or Reproduced without their Written Permission.
2. All Dimensions are to be Verified onsite by the Contractor. Any Discrepancies are to be Reported to the Designers immediately.
3. This Drawing is to be Read in Conjunction with the Designer's Specification, Conditions of Contract and Relevant Consultant Drawings.
4. Drawings not Showing the Latest Revisions are to be Canceled.
5. All Dimensions are to be Read not Scaled.
6. All Indicated Levels are Finished Levels unless Noted Otherwise.
7. Architect is not responsible for any deviation in areas (built, structure, marketing etc.)
8. Any Change in Drawings from municipal drawings is understood to be made of behalf of client required with prior information provided to the client by architect about legal implications. Architect in no way whatsoever can be held responsible for such deviations.
9. All fire fighting arrangements are kept as per latest NDC.

FIXTURE SCHEDULE

SYM.	DESCRIPTION	MAKE	MODEL	FINISH	REMARKS
1	WC	JAQUAR	ORIENT	WHITE	2 Piece Water Closet
2	WC	JAQUAR	ORIENT	WHITE	2 Piece Water Closet
3	WC	JAQUAR	ORIENT	WHITE	2 Piece Water Closet