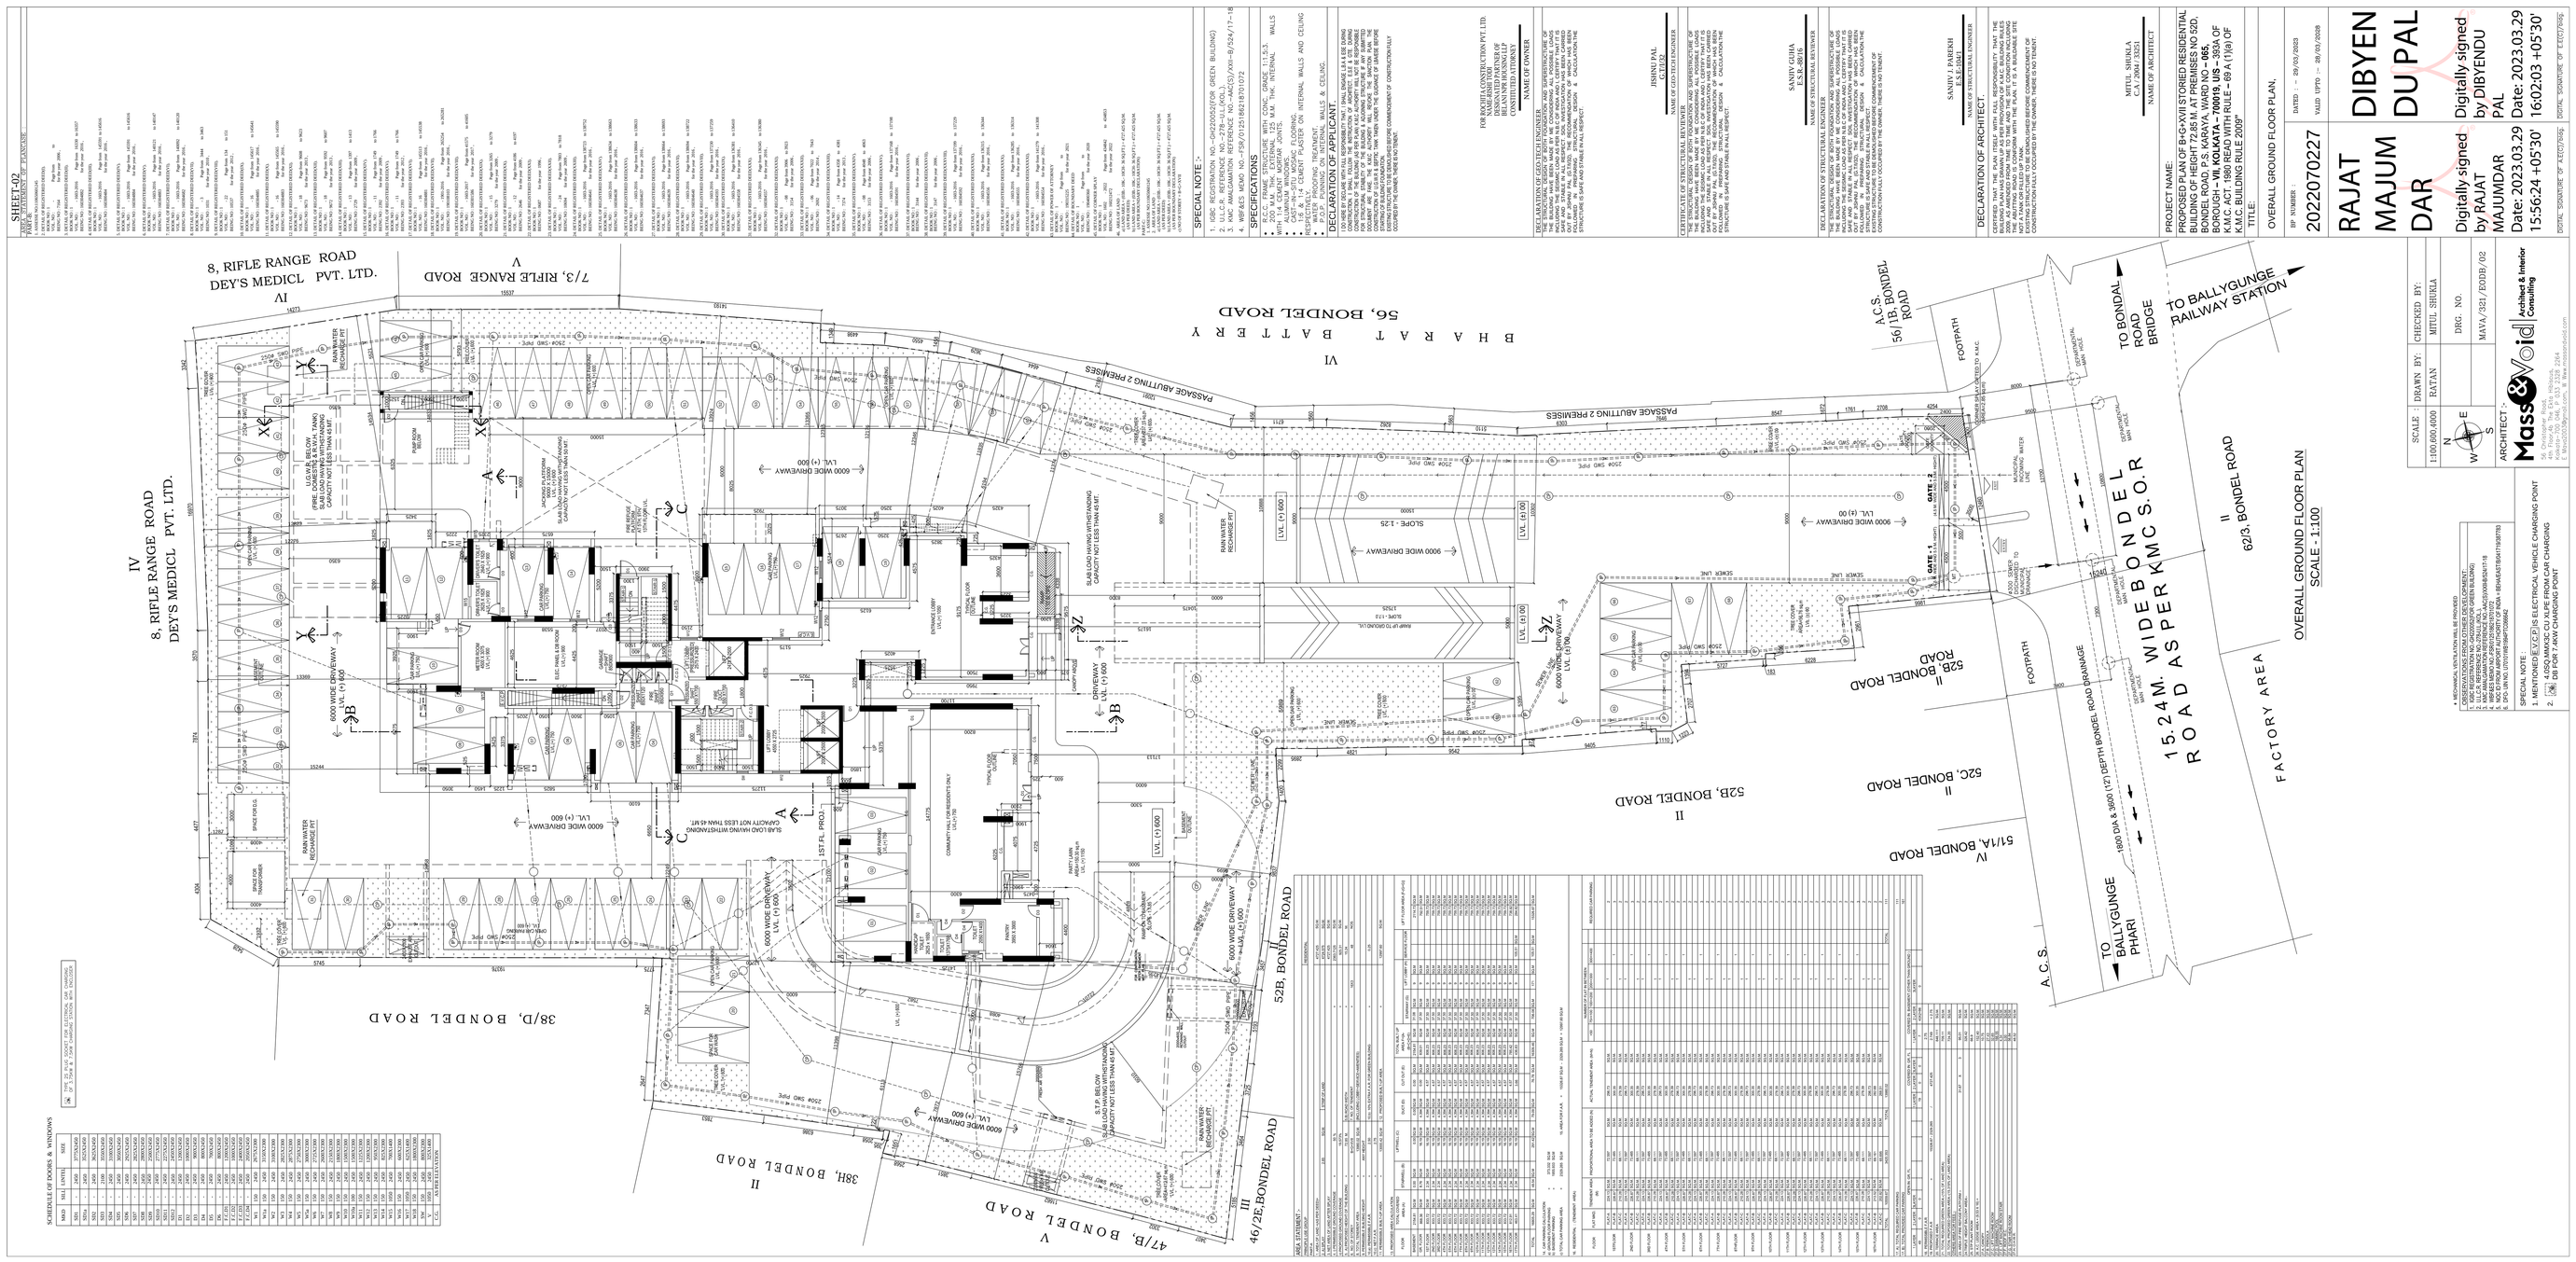
OVERALL GROUND FLOOR PLAN
SCALE - 1:100
15.24M. WIDE BONDEL ROAD AS PER KMC S.O.R
FACTORY AREA
TO BALLYGUNGE PHARI
TO BALLYGUNGE RAILWAY STATION
TO BONDAL FOOT OVER BRIDGE
A.C.S.
56B, BONDEL ROAD
56, BONDEL ROAD
52B, BONDEL ROAD
52C, BONDEL ROAD
51/1A, BONDEL ROAD
52, BONDEL ROAD
46/2E,BONDEL ROAD
47/B, BONDEL ROAD
38H, BONDEL ROAD
38/D, BONDEL ROAD
7/3, RIFLE RANGE ROAD
8, RIFLE RANGE ROAD
DEY'S MEDICL PVT. LTD.
BHARAT BATTERY
PASSAGE ALLITTING 2 PREMISES
SLOPE - 1:15
9000 WIDE DRIVEWAY
6000 WIDE DRIVEWAY
SLAB LOAD HAVING WITHDRAWAL CAPACITY NOT LESS THAN 40 MT
SLOPE - 1:12
SLAB LOAD HAVING WITHDRAWAL CAPACITY NOT LESS THAN 40 MT
SUMP PIT
SEPTIC TANK
RAIN WATER HARVESTING
SOLAR PANEL
GATE-1
GATE-2
FOOTPATH
SIDE LINE
SCHEDULE OF DOORS & WINDOWS
SPECIFICATIONS
DECLARATION OF APPLICANT
DECLARATION OF ARCHITECT
PROJECT NAME:
PROPOSED PLAN OF B+G+VIII STORIED RESIDENTIAL BUILDING WITH 24 DWELLING UNITS, PREMISES NO. 52/D, BONDEL ROAD, P.S. KASBA, WARD NO.- 095, BOROUGH - VII, KOLKATA - 700078, WB. S/S - 385A OF K.M.C. BUILDING RULE 2009 & S/S - 411(1)(a) OF K.M.C. BUILDING RULE 2009"
TITLE:
OVERALL GROUND FLOOR PLAN.
2022070227
RAJAT MAJUMDAR
DIBYENDU PAL
Digitally signed by RAJAT MAJUMDAR
Date: 2023.03.29 15:56:24 +05'30'
Digitally signed by DIBYENDU PAL
Date: 2023.03.29 16:02:03 +05'30'
SCALE 1:100
DRAWN BY RAJAN
CHECKED BY MITU SHAW
DRG. NO. MAYA/7201/ZONB/02
ARCHITECT :
Mass&Void Architect & Interior Consulting