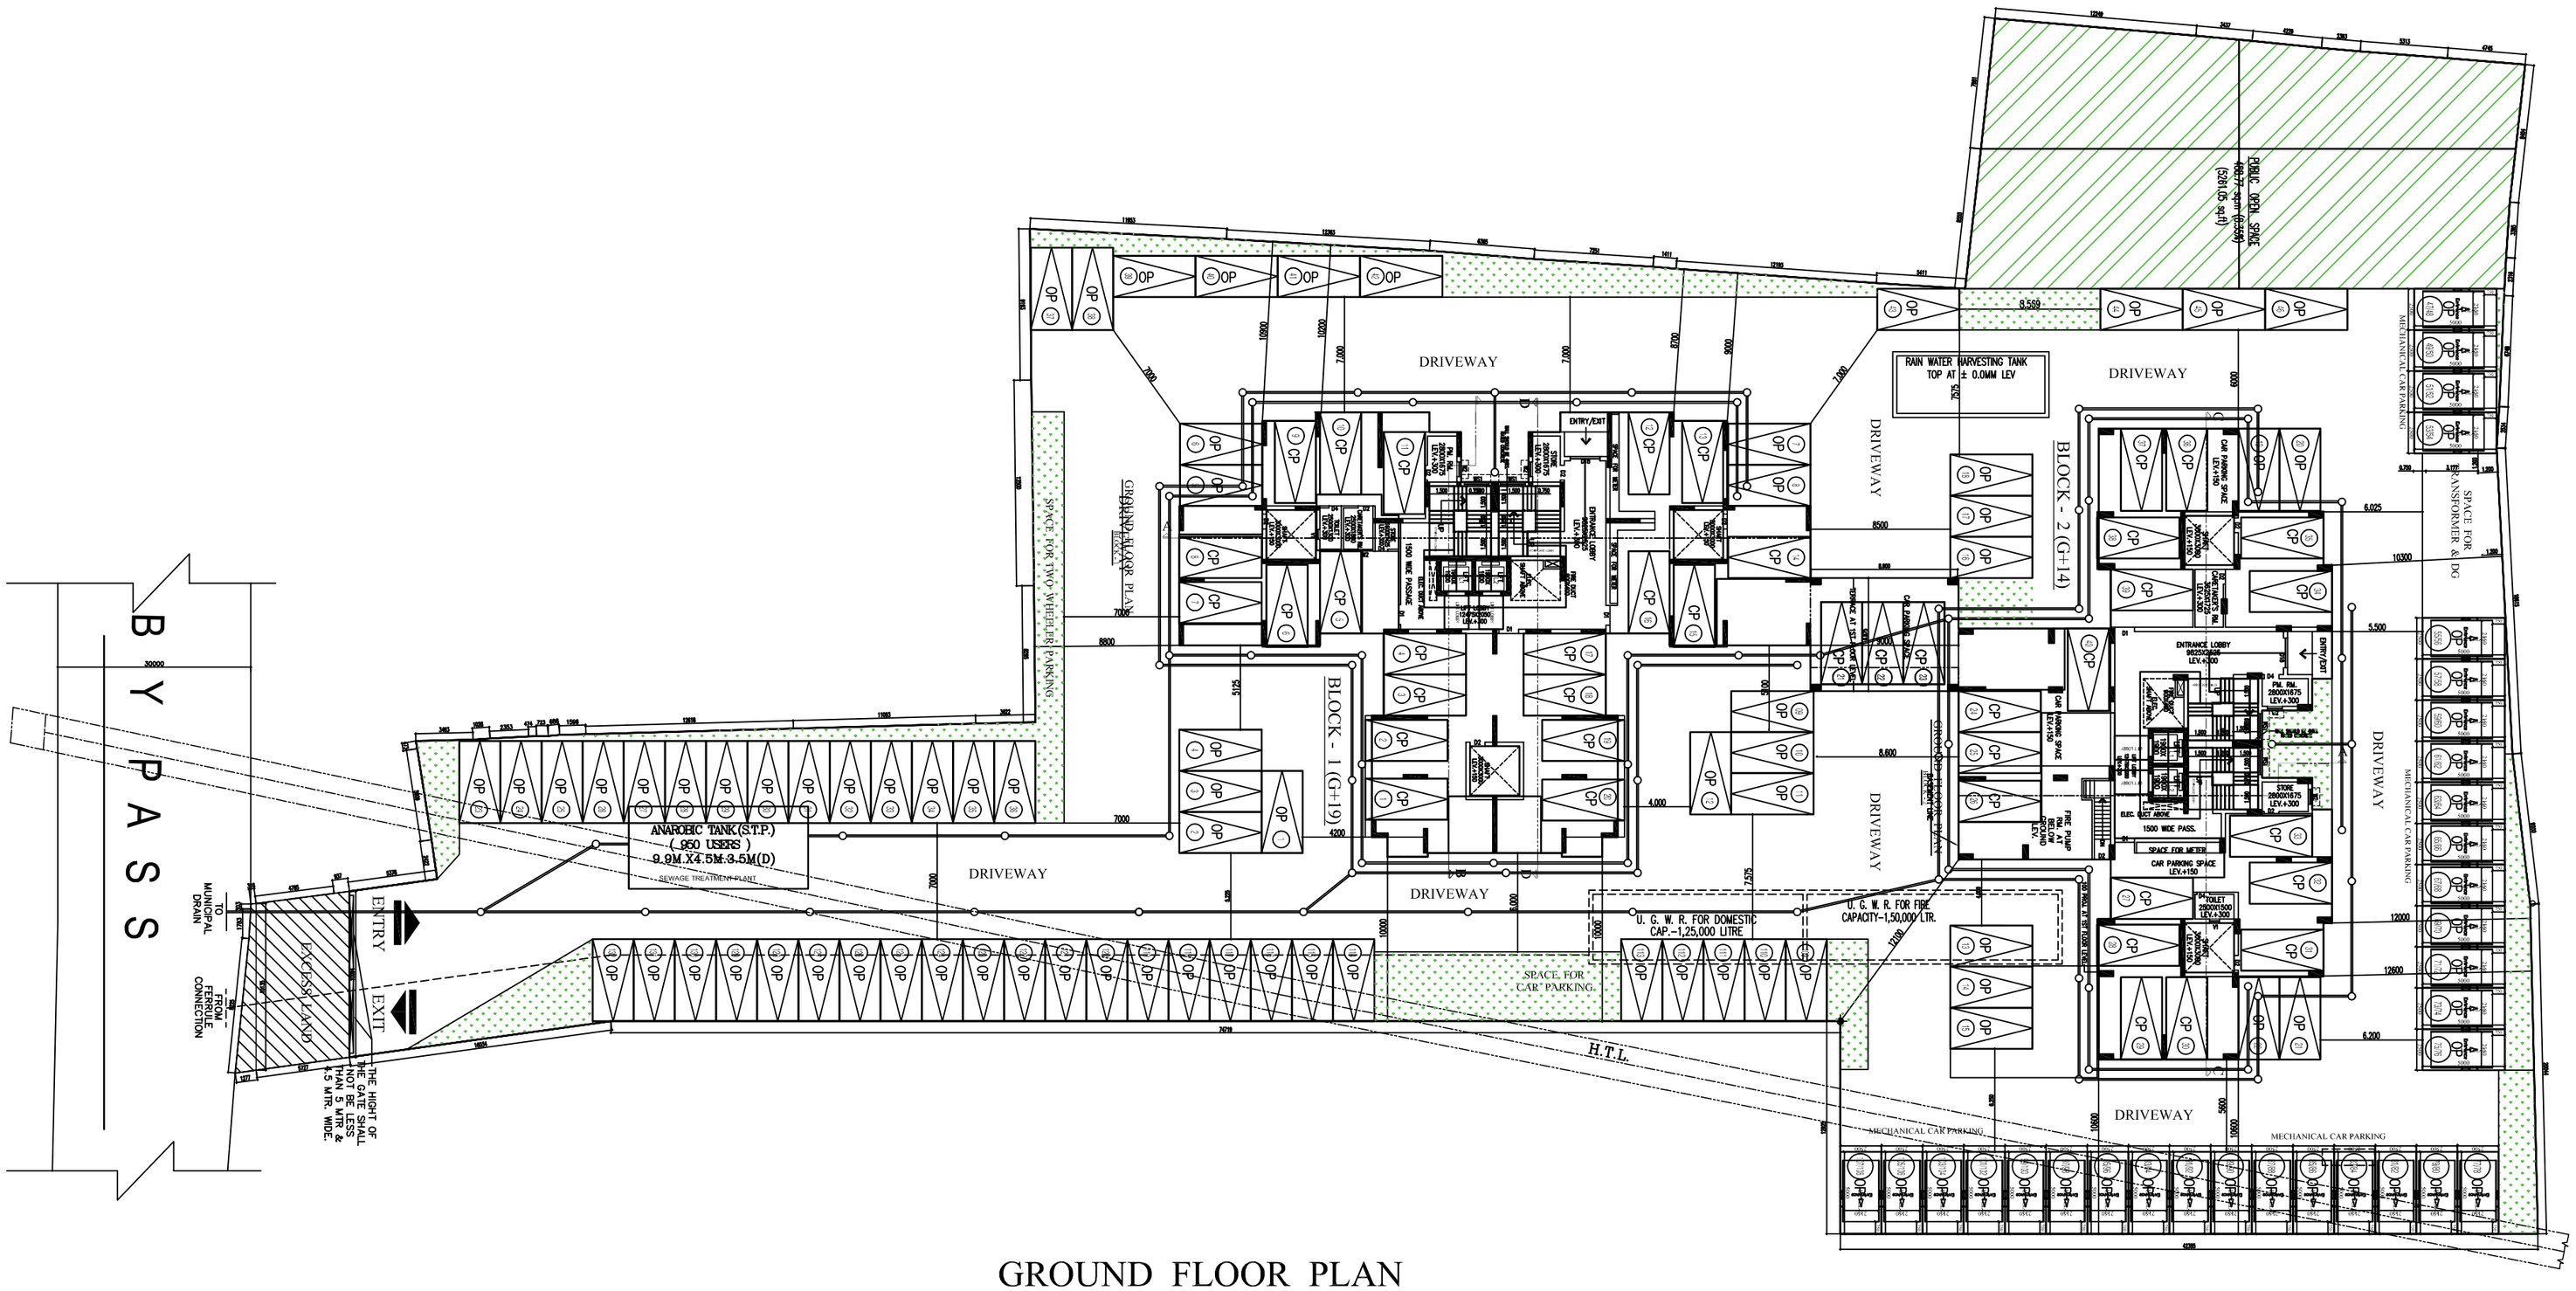

GROUND FLOOR PLAN

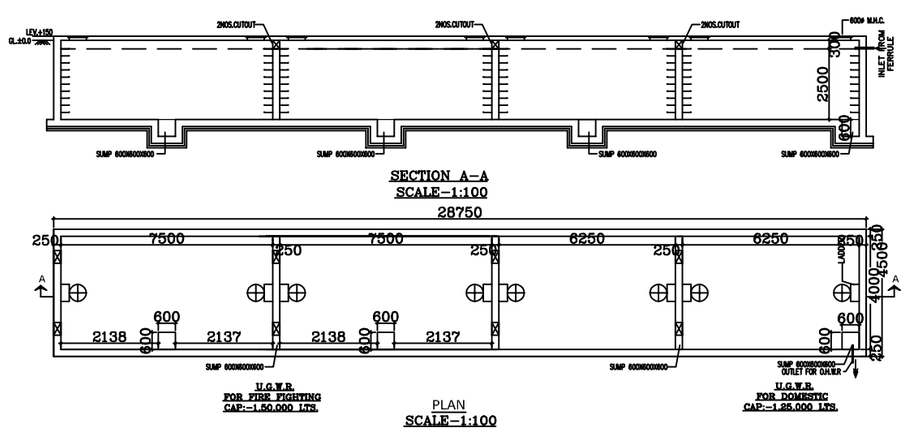

HOUSE WATER SUPPLY LAYOUT DRAWING OF REVISED G+19 (60.00 MT. HT.) & G+14 (45.00 MT. HT.) STORIED RESIDENTIAL BUILDING COMPLEX AT HOLDING NO. 154 SCHOOL RD. R.S. DAG NO. 8, 9, 10, 20, 51, 52, 57 & 58, R.S. KHATIAN NO. 61, 2510, 52/18,2495, 60/2. MOUZA - RAJPUR, J.L. NO 55, WARD NO. 26; P.S. SONARPUR, DIST - 24PGS(S), UNDER RAJPUR SONARPUR MUNICIPALITY. VIDE SANC. PLAN NO. 157/REV./CB/26/21; DT= 05/09/2016.

NAME OF ARCHITECT
RAJ KUMAR AGARWAL
COUNCIL REGISTRATION NO. CA/94/17940
ADDRESS:
RAJ AGRAWAL & ASSOCIATES
8B, ROYD STREET (2ND FLOOR),
KOLKATA-700016.

MRITTIKA BUILDERS PVT. LTD.& OTHERS.
NAME OF OWNER