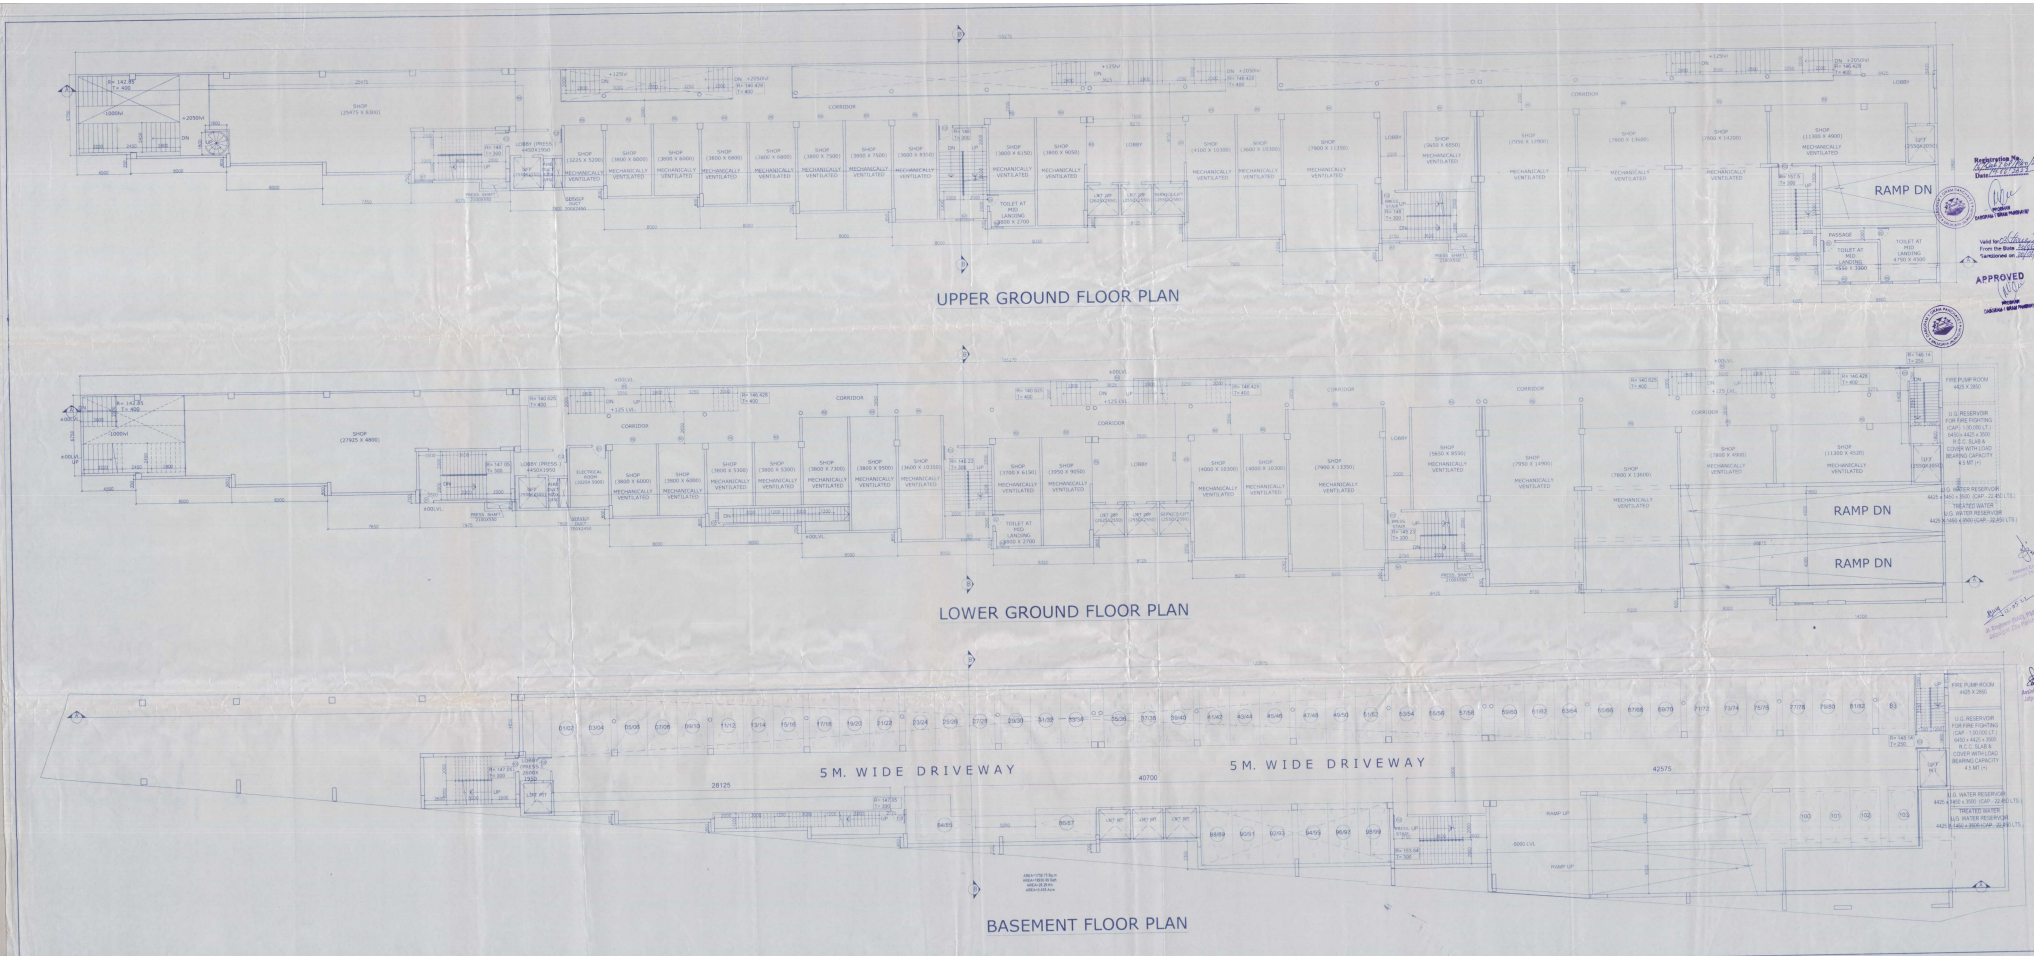


| DOORS | | | |
|---|---|---|---|
| MARK | WIDTH | HEIGHT | REMARKS |
| D1 | 1000 | 2400 | SINGLE LEAF |
| D2 | 1200 | 2400 | DOUBLE LEAF |
| FD1 | 1200 | 2400 | FIRE DOOR 2HRS |

| WINDOWS | | | | |
|---|---|---|---|---|
| MARK | WIDTH | HEIGHT | SILL | REMARKS |
| W1 | 1500 | 2000 | 400 | |
| W2 | 1200 | 1200 | 1200 | |
| W3 | | | | ROLLING SHUTTER |

**PROJECT**

**PROPOSED B+LG+UG+V STORIED MERCENTILE BUILDING OF GREEN HILL INDUSTRIES PRIVATE LIMITED. REPRESENTED BY ONE OF ITS DIRECTOR SRI. MANOJ KUMAR AGARWAL AT SEVOKE ROAD, BESIDE NAVBHARAT FLOUR MILLS, P.O : SILIGURI, P.S. BHAKTINAGAR, DIST. JALPAIGURI.**

**SCHEDULE OF LAND:-**

| | |
|---|---|
| MOUZA | : DABGRAM, |
| PARGANA | : BAIKUNTHAPUR |
| R.S. PLOT NO. | : 55 (P) |
| L.R. PLOT NO. | : 12 |
| R.S.KHATIAN NO. | : 33/1 |
| L.R. KHATIAN NO. | : 02 |
| J.L. NO. | : 2 |
| P.S.:- | BHAKTINAGAR. |
| DIST.:- | JALPAIGURI. |

Registration No. ... Date: ...

Valid for ... From the Date ... Sanctioned on ...

APPROVED

Certificate of owner:
Certified that I have gone through the building rules of west bengal municipal(building) rules 2007and its ammendment & also undertake to abide by those rules during & after the construction of the building.

Green Hill Industries (P) Ltd.
Director
SIGNATURE OF OWNER

Certificate of Architect:
I/We do hereby certify that plans, elevations and sections and other structural details of the proposed building L.R. Plot No 12, Bhaktinagar Street no. - Sevoke road of Mouza- Dabgram (Jal - Jalpaiguri P.O- Siliguri under the jurisdiction of Siliguri Municipal Corporation, have been prepared in conformity with the relevant building rules and regulations of west bengal municipal rules 2007. This also to certify that relevant 'No Objection' certificates from the respective Authorities such as Fire and Emergency Services Department, Airport Authority, Pollution Control Board, Telecommunication Department etc as applicable in this regard are also enclosed with the application for seeking approval of the plan or construction /reconstruct/ addition to alteration of the building on the said Plot.

KAMAL KUMAR PERWAL
CA-95-0679
SIGNATURE OF ARCHITECT

Certificate of Structural Engineer:
I/we hereby certify that the foundations and superstructure of the building proposed for construction on the L.R. Plot No- 12, Bhaktinagar Street no. - Sevoke road of Mouza- Dabgram (Jal - Jalpaiguri P.O- Siliguri under the jurisdiction of Siliguri Municipal Corporation have been personally inspected and do designed by me / will make such foundation and superstructure safe in all respect including the consideration of bearing capacity and settlement of soil and other conditions, if any, conforming to all stipulations of all relevant IS Code of Practice and National Building Code.

Signature of Structural Engineer | Signature of Geo Technical Engineer

LIST OF DWG

BASEMENT FLOOR PLAN, LOWER GROUND FLOOR PLAN & UPPER GROUND FLOOR PLAN

CORRECTION DRAWING — SHEET NO.: 02/08

| NORTH | DWG NO. | MAHARAJ/GA/GRAN/SUB/02 |
|---|---|---|
| | REV. DATE | REV. NO. |
| | SCALE: 1:100 | DRAWN |
| | DATE: 02.08.2021 | CHECKED |

ARCHITECT : KAMAL KUMAR PERWAL

MAHESHWARI & ASSOCIATES

7/1A, BAKER ROAD, 2ND FLOOR, KOLKATA-700027.
TEL: 22278166, e-mail:kamalperwal@gmail.com