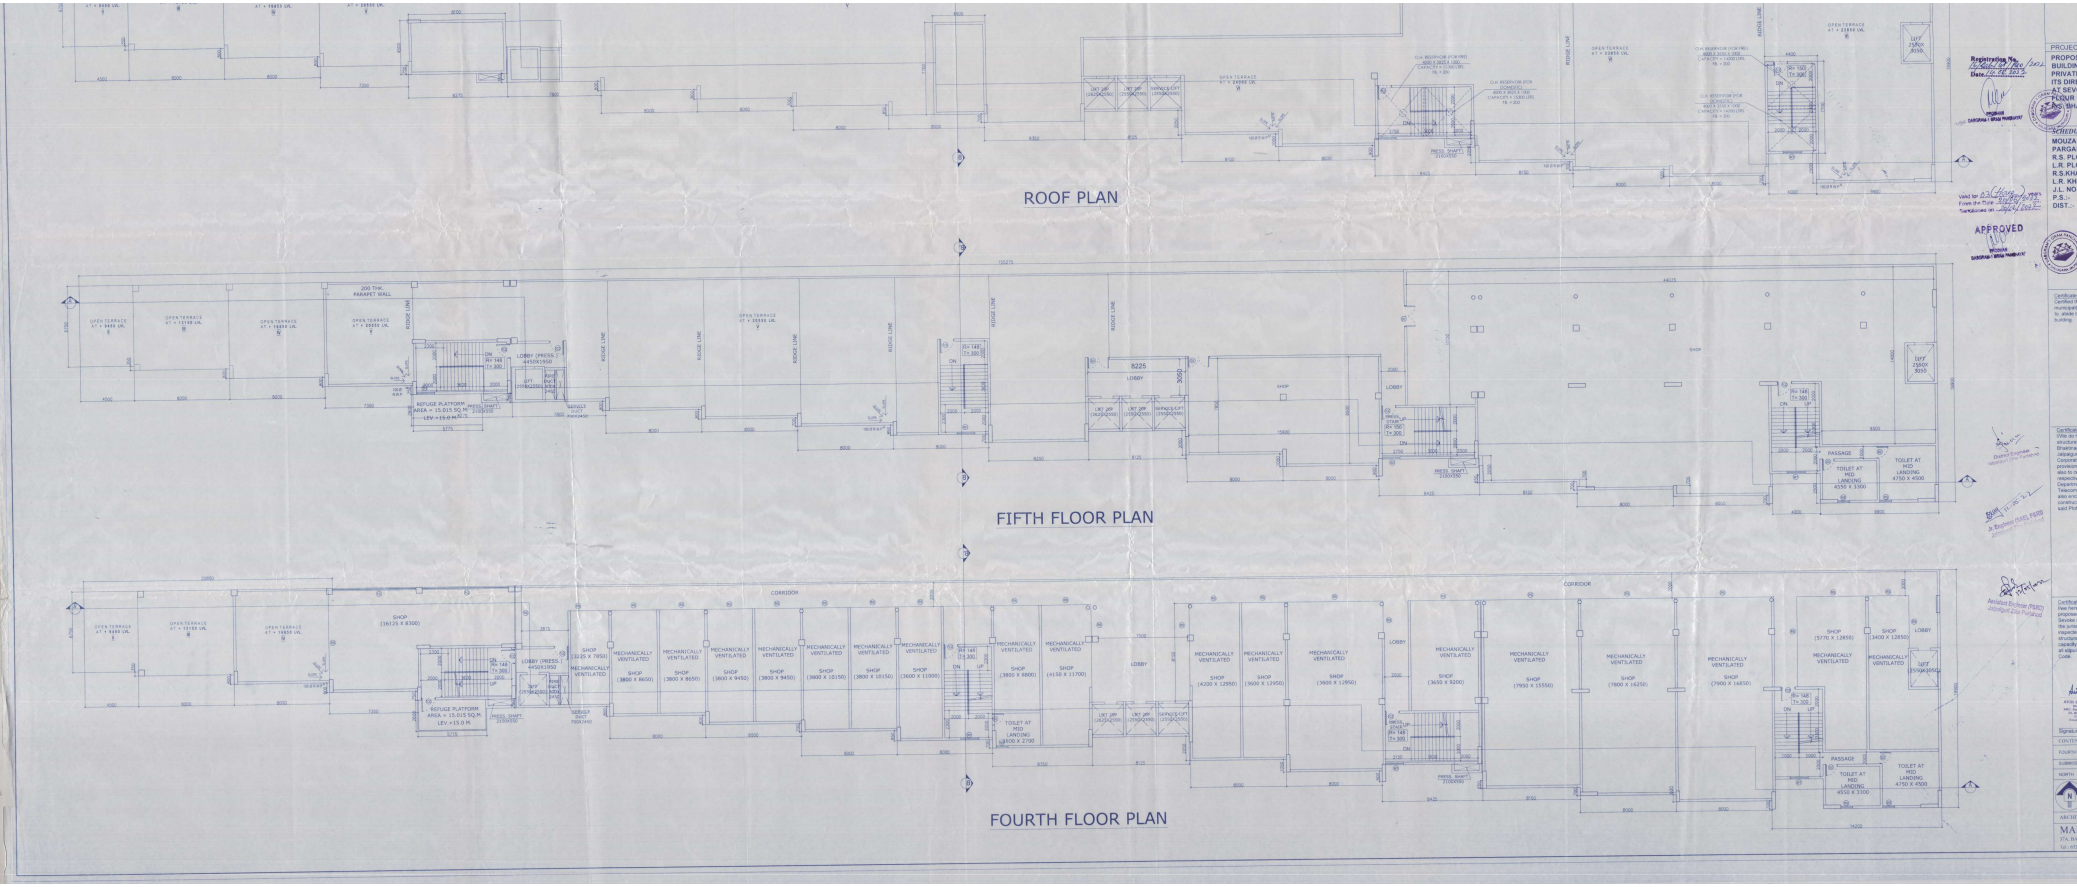

PROJECT

PROPOSED B+LG+UG+V STORIED MERCENTILE BUILDING OF GREEN HILL INDUSTRIES PRIVATE LIMITED, REPRESENTED BY ONE OF ITS DIRECTOR SRI. MANOJ KUMAR AGARWAL AT. SEVOKE ROAD, BESIDE NAVBHARAT FLOUR MILLS, P.O.: SILIGURI, P.S.: BHAKTINAGAR, DIST.: JALPAIGURI.

SCHEDULE OF LAND:-

MOUZA	:DABGRAM,
PARGANA	:BAIKUNTHAPUR
R.S. PLOT NO.	:-55 (P)
L.R. PLOT NO.	:-12
R.S.KHATIAN NO.	:-33/1
L.R. KHATIAN NO.	:- 02
J.L. NO.	:- 2
P.S.:-	BHAKTINAGAR.
DIST.:-	JALPAIGURI.

Certificate of owner
Certified that I have gone through the building rules of west bengal municipal(building) rules 2007and its ammendment & also undertake to abide by those rules during & after the construction of the building.

Green Hill Industries (P) Ltd.
Director

SIGNATURE OF OWNER

Certificate of Architect
I/We do hereby certify that plans, elevations and sections and other structural details of the proposed building L.R. Plot No.12, Bhaktinagar Street no.- Sevoke road of Mouza- Dabgram,Dist. Jalpaiguri , P.O.- Siliguri, P.S.- Bhaktinagar, Jalpaiguri Municipal Corporation prepared in conformity with all relevant provisions under West Bengal Municipal (Building) Rules 2007. This also to certify that relevant "No Objection" certificates from the respective Authorities such as Fire and Emergency Services Department, Airport Authority , Pollution Control Board, Telecommunication Department are as applicable in this regard are also enclosed with the application for seeking approval of the plan to construction /reconstruct/ addition to elevation of the building on the said Plot.

KAMAL KUMAR PORWAL
CA/81/8078

SIGNATURE OF ARCHITECT

Certificate of Structural Engineer
I/we hereby certify that the design, foundation and superstructure of the building (Ground + V floors) on L.R. Plot No.12, Bhaktinagar,Street no.- Sevoke road of Mouza- Dabgram,Dist.- Jalpaiguri, P.O- Siliguri under the jurisdiction of Siliguri Municipal Corporation,have been personally inspected and do designed by me / will make such foundation and super structure safe in all respect including the consideration of bearing capacity and settlement of soil and other conditions, if any, conforming to all stipulations of all relevant IS Code of Practice and National Building Code.

ASIS CHAKRABORTY, B.E. (CIVIL)
Regd. No. - 110/1999
Regd. Structural Engineer, Govt. of W.B.
Signature of Structural Engineer

Signature of Geo-Technical Engineer

CONTENTS :

FOURTH FLOOR PLAN, FIFTH FLOOR PLAN & ROOF PLAN

SUBMISSION DRAWING		SHEET NO.- 04/05	
NORTH	DRG NO.	MAHW/SIL/ABAN/KUR/04	
	REV. DATE	REV. NO.	
	SCALE :- 1:100	DRAWN BY	
	DATE :- 02.08.2021	CHECKED BY	MONIRUM

ARCHITECT : KAMAL KUMAR PORWAL

MAHESHWARI & ASSOCIATES
37A, BAKER ROAD, 2ND FLOOR, KOLKATA-700027
Tel : (033)2626, www.architectsmahesh.com