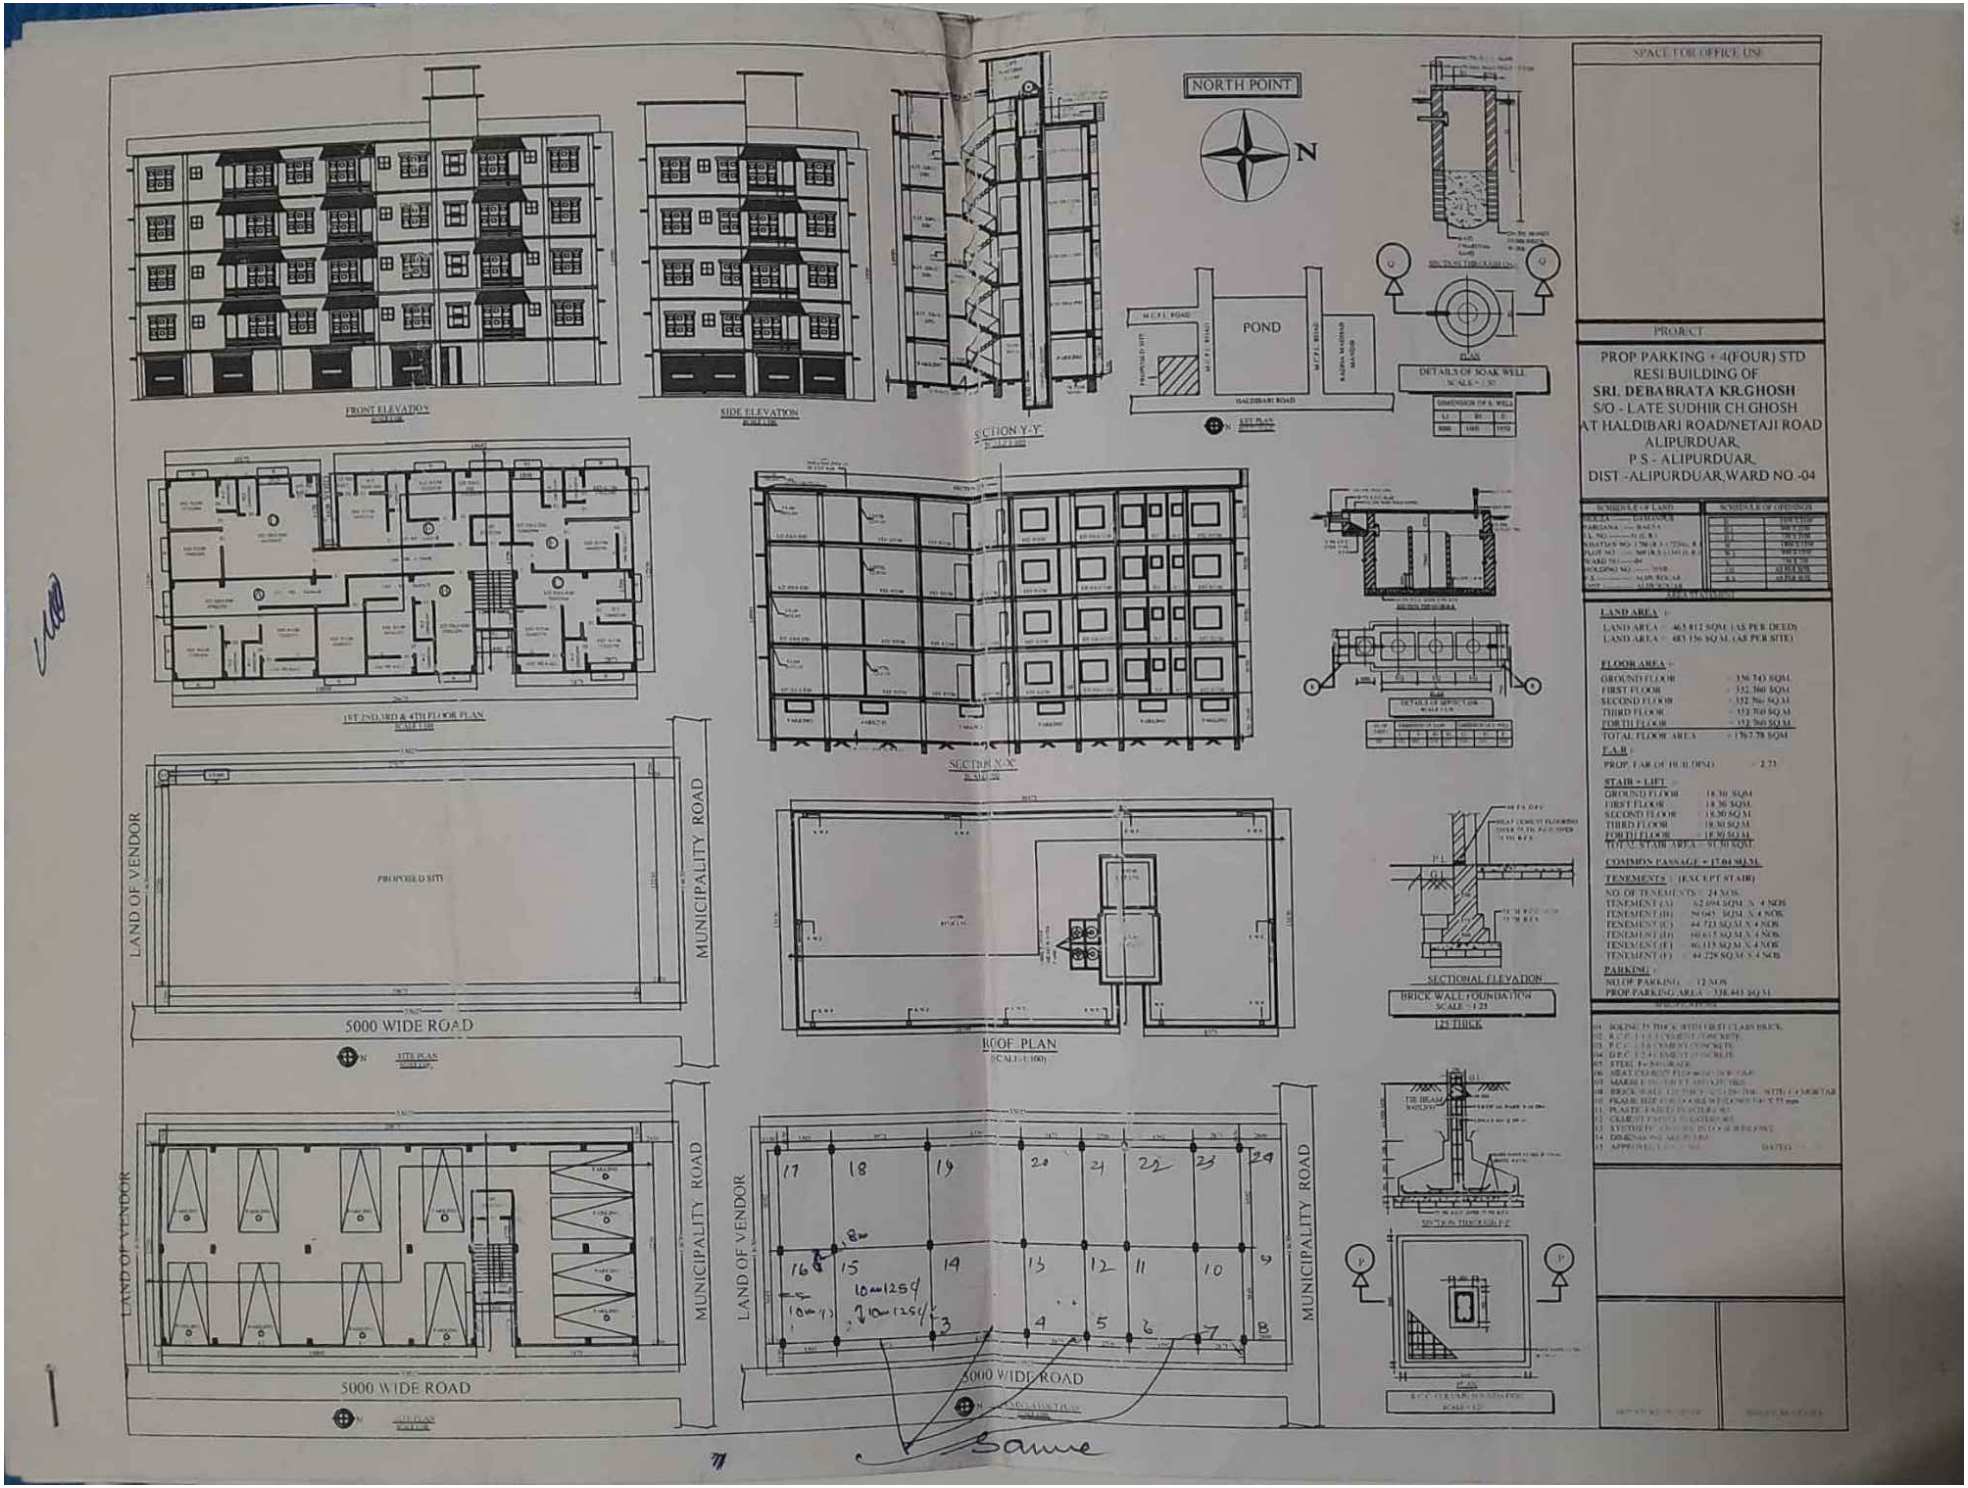
FRONT ELEVATION
SIDE ELEVATION
SECTION Y-Y'
NORTH POINT
N
POND
HALDIBARI ROAD
KEY PLAN
DETAILS OF SOAK WELL
SCALE - 1:20
PLAN
SECTION
SPACE FOR OFFICE USE
PROJECT
PROP PARKING + 4(FOUR) STD RESI BUILDING OF
SRI. DEBABRATA KR.GHOSH
S/O - LATE SUDHIR CH.GHOSH
AT HALDIBARI ROAD/NETAJI ROAD
ALIPURDUAR,
P.S - ALIPURDUAR,
DIST -ALIPURDUAR,WARD NO -04
SCHEDULE OF LAND
SCHEDULE OF OPENINGS
LAND AREA :-
LAND AREA = 463.812 SQM. (AS PER DEED)
LAND AREA = 483.156 SQ.M. (AS PER SITE)
FLOOR AREA :-
GROUND FLOOR = 336.743 SQM.
FIRST FLOOR = 352.360 SQM.
SECOND FLOOR = 352.760 SQ.M.
THIRD FLOOR = 352.760 SQ.M.
FORTH FLOOR = 352.760 SQ.M.
TOTAL FLOOR AREA = 1767.78 SQM.
F.A.R :-
PROP. FAR OF BUILDING = 2.73
STAIR + LIFT :-
GROUND FLOOR = 18.30 SQM.
FIRST FLOOR = 18.30 SQM.
SECOND FLOOR = 18.30 SQ.M.
THIRD FLOOR = 18.30 SQ.M.
FORTH FLOOR = 18.30 SQ.M.
TOTAL STAIR AREA = 91.50 SQM.
COMMON PASSAGE = 17.04 SQ.M.
TENEMENTS :- (EXCEPT STAIR)
NO. OF TENEMENTS = 24 NOS.
TENEMENT (A) = 62.694 SQM. X 4 NOS
TENEMENT (B) = 94.045 SQM. X 4 NOS
TENEMENT (C) = 44.723 SQ.M.X 4 NOS
TENEMENT (D) = 60.615 SQ.M.X 4 NOS
TENEMENT (E) = 46.115 SQ.M.X 4 NOS
TENEMENT (F) = 44.228 SQ.M. X 4 NOS
PARKING :-
NO. OF PARKING = 12 NOS
PROP PARKING AREA = 338.443 SQ.M.
1ST 2ND 3RD & 4TH FLOOR PLAN
SCALE 1:100
SECTION X-X'
SCALE 1:100
PROPOSED SITE
LAND OF VENDOR
MUNICIPALITY ROAD
5000 WIDE ROAD
SITE PLAN
SCALE 1:200
ROOF PLAN
(SCALE - 1:100)
SECTIONAL ELEVATION
BRICK WALL FOUNDATION
SCALE - 1:25
125 THICK
SECTION THROUGH P-P'
17 18 19 20 21 22 23 24
16 15 14 13 12 11 10 9
1 2 3 4 5 6 7 8
10mm12SC
10mm12SC
Same