A FRONT SIDE ELEVATION
SCALE: 1:100

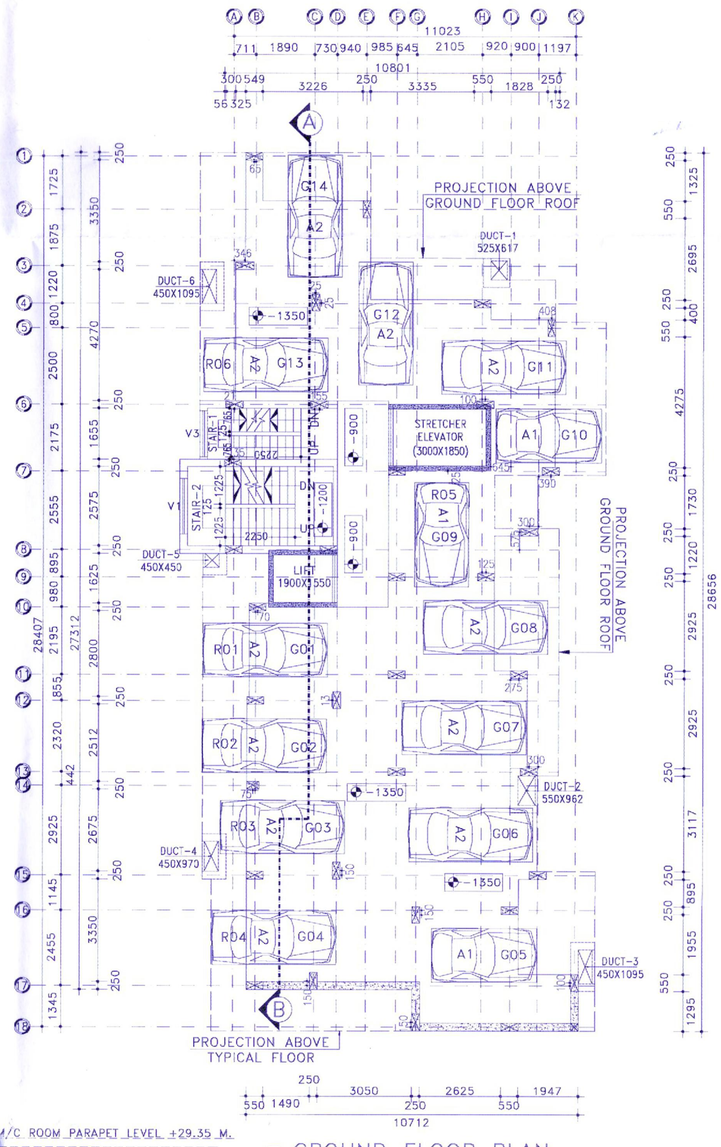


B GROUND FLOOR PLAN
SCALE: 1:100

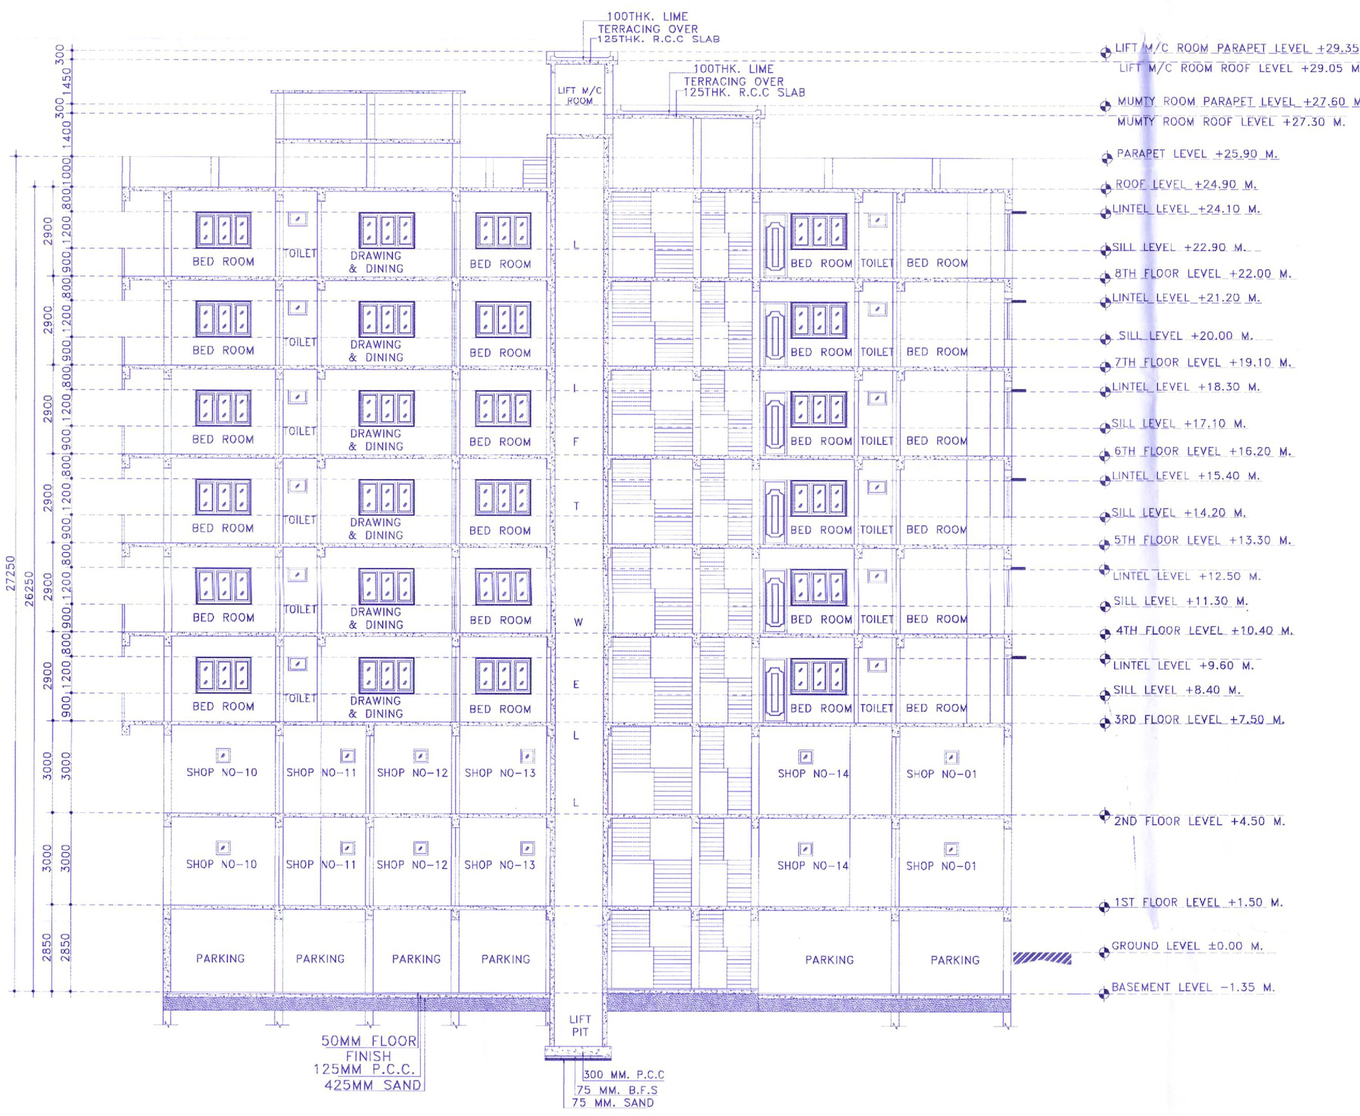


C SECTION:-A-B
SCALE: 1:100

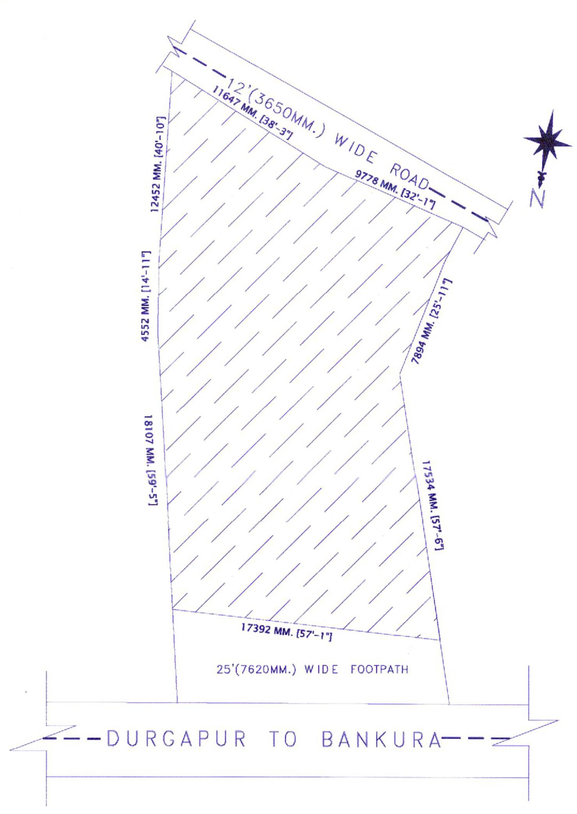


D LAYOUT MAP
SCALE: 1:200

SCHEDULE OF DOOR & WINDOW:-

| MARK | SIZE | DESCRIPTION |
|---|---|---|
| D | COLLAPSIBLE GATE. | |
| D1 | 1000X2100 | FULLY PNL |
| D2 | 900X2100 | FULLY PNL |
| D3 | 750X2100 | FULLY PNL |
| R.S. | ROLLING SHUTTER. | |
| W | 1800X1200 | SLIDING WINDOW |
| W1 | 1500X1200 | SLIDING WINDOW |
| W2 | 1000X1200 | SLIDING WINDOW |
| V | 600X450 | MOVABLE VENTILATOR |
| V1 | VENTILATION FOR STAIR CASE. | |
| V2 | VENTILATION FOR STAIR CASE. | |
| G | FULL GLASS. | |

PROJECT NAME:-

PLAN OF PROPOSED (G+8) NINE STORIED RESIDENTIAL CUM COMMERCIAL BUILDING OF MR.MEGHNATH GHOSH S/O- LATE ANIL CHANDRA GHOSH, (DEVELOPED BY DREAM DEVELOPER)
L.R. PLOT NO-$^{2592}/_{1678}$,$^{2593}/_{1679}$
R.S. PLOT NO-$^{2592}/_{1678}$,$^{2593}/_{1679}$
R.S. KHATIAN NO - 391,
L.R. KHATIAN NO -391, J.L.NO.-130, MOUZA-BELIATORE. P.S.-BELIATORE,DIST-BANKURA

NOTES :-

1. ALL DIMENSIONS ARE IN m.m. AND ALL LEVEL ARE IN M.
2. WRITTEN DIMENSIONS MUST BE FOLLOWED
3. ALL EXTERNAL WALLS 200TH. , 250TH. & INTERNAL WALLS 125THK. UNLESS OTHERWISE MENTIONED.
4. ALL MASONRY WORKS ARE BOUNDED BY CEMENT MORTAR (1:6) & (1:4).
5. EXTERNAL PLASTER IS 25THK. & INTERNAL PLASTER IS 12MM.THK.
6. ALL CONC. GRADE IS M25 & AND GRADE OF STEEL FE-500
7. 200THK. & 250THK. BRICK WORK IN 1:6 MORTAR
8. 125THK. & 75THK. BRICK WORK IN 1:4 MORTAR
9. 150 WIDE SURFACE DRAIN SHOULD BE PROVIDED ALL ROUND THE BUILDING.
10. 25% OF THE BUILDING TO BE CONSTRUCTED USING FLY-ASH BRICKS

AREA CALCULATION:-

| LAND AREA | PLINTH AREA | |
|---|---|---|
| 526.04 SQ.M. | GROUND FLOOR | 235.35 SQ.M. |
| | FIRST FLOOR | 313.86 SQ.M. |
| | SECOND FLOOR | 313.86 SQ.M. |
| | THIRD FLOOR | 313.86 SQ.M. |
| | FOURTH FLOOR | 313.86 SQ.M. |
| | FIFTH FLOOR | 313.86 SQ.M. |
| | SIXTH FLOOR | 313.86 SQ.M. |
| | SEVENTH FLOOR | 313.86 SQ.M. |
| | EIGHTH FLOOR | 313.86 SQ.M. |
| | TOTAL | 2746.23 SQ.M. |

GROUND COVERAGE = 44.89 %
F.A.R = 2.49

SIGNATURE OF ARCHITECT:-

VAISHNAVI MAKARAND ATHALYE
CONSULTING ARCHITECT
CA/2018/101108

SIGNATURE OF STRUCTURAL ENGINEER:-

HIROK GHOSH
Structural Engineer
Lic No.- L.B.P.M/163/AMC-DMC/BPO/186
DCE, B-TECH, G.I.D.S, Durgapur-16
Contact No.- 9333233331

SIGNATURE OF GEO-TECHNICAL ENGINEER:-

MANOJ MAITY
Civil / Geotechnical Engineer
CE/MISS - LM/1678
Lic. No.- L.B.P.M/162/AMC
G.I.D.S, Durgapur-16

SIGNATURE OF DEVELOPER/OWNER:-

May be approved pl.
Sajan Mondal
Assistant Enginee
(P&R.D)
Bankura Zilla Parisha

Approved
11/10/2
District Engineer
Bankura Zilla Parishad

TITLE:-

ELEVATION, GROUND FLOOR PLAN, SECTIONAL VIEW, LAYOUT MAP.

OFFICE USED:-

DATE : 17.03.2022
SCALE : 1:100, 1:200.
REV-00
SHEET NO:-ARCH-01/03

N