LOCATION PLAN OF SRI BALARAM SARDAR COMPRISED IN L.R. DAG NO. 1112, L.R. KHATIAN NO. 1053 OF MOUZA- BAISHNAGHATA , UNDER KMC WARD NO. 110, BEING PREMISES NO. 91, SREERAMPUR NORTH, P.S.PATULI, KOLKATA - 700084, DIST. 24 PARGANAS SOUTH.

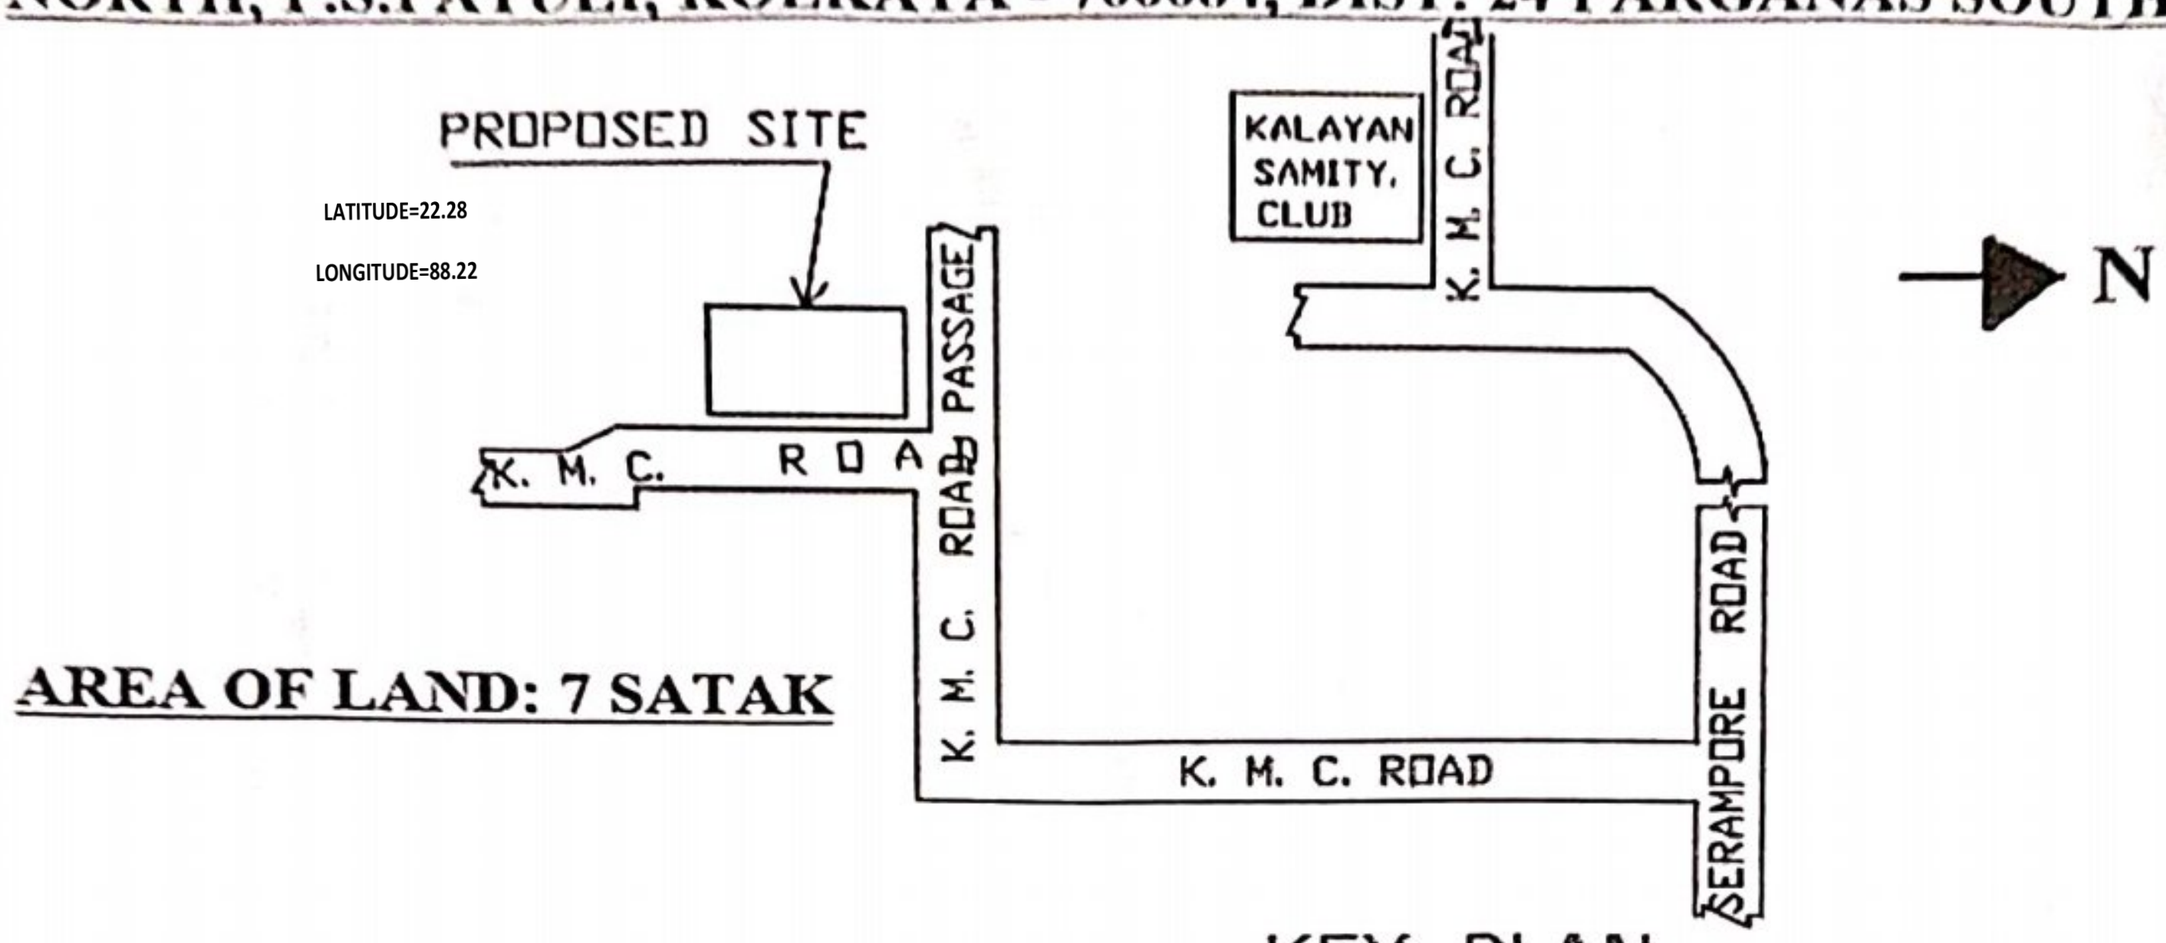

AREA OF LAND: 7 SATAK

KEY PLAN

SCALE=1:4000

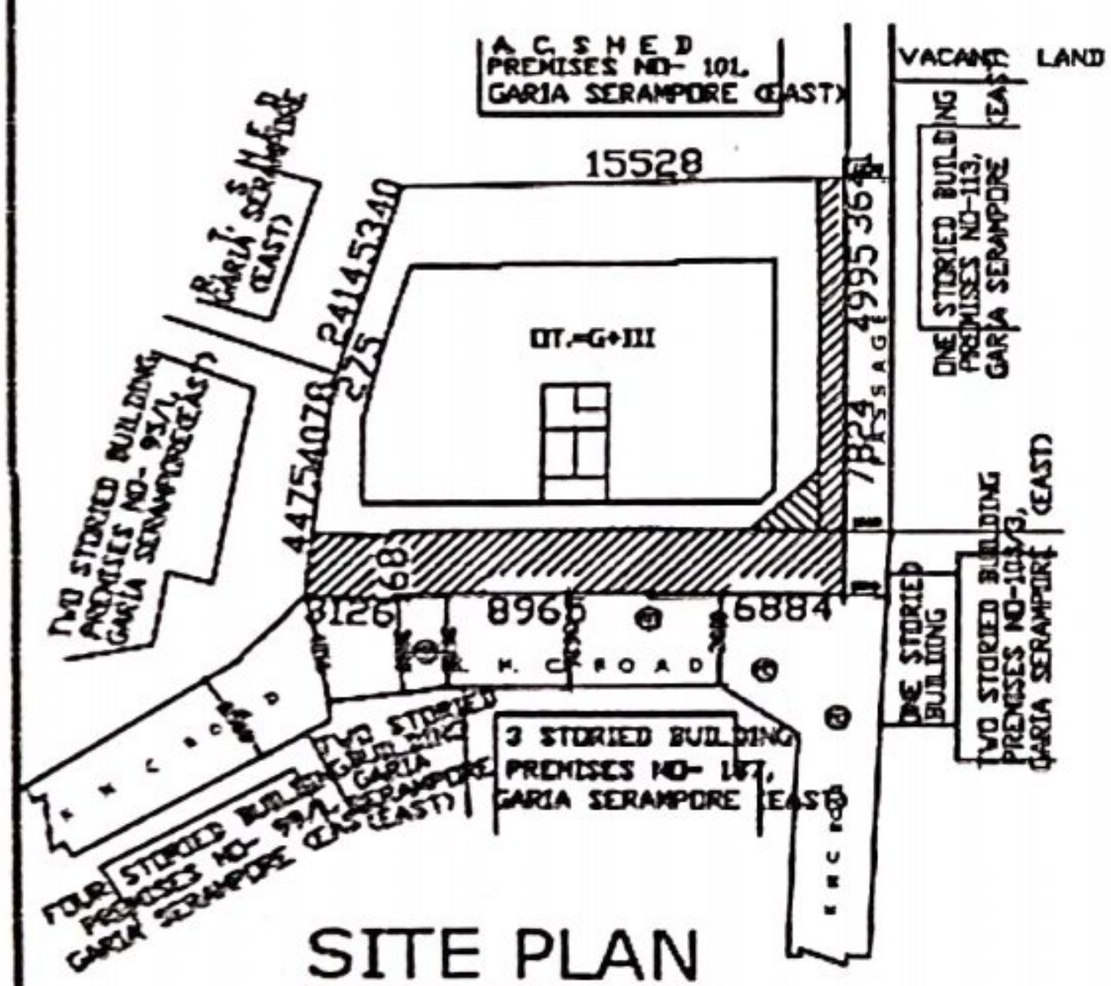

SITE PLAN

SCALE=1:600

Jayabrata Nandi
(JAYABRATA NANDI)
JAYABRATA NANDI (D.O.B.
Surveyor, Building Plans
and Estimator
150, Vibek Nagar
Jadavpur Calcutta

DRAWN BY