NORTH FACING BUNGLOW
RESIDENTIAL BUILDING
(BUNGLOW)
FRONT ELEVATION
SCALE - 1:100

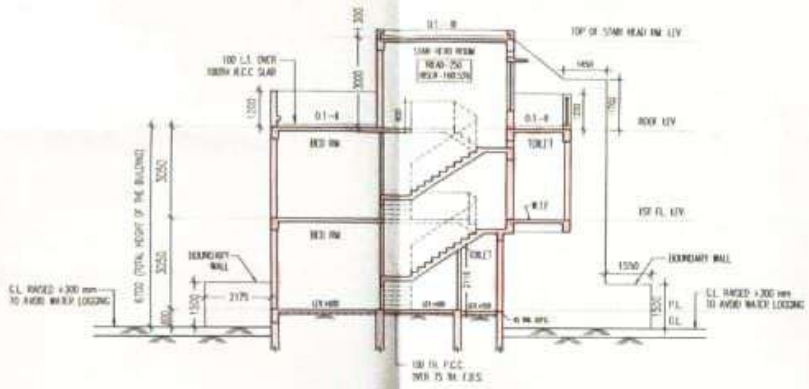

NORTH FACING BUNGLOW
RESIDENTIAL BUILDING
(BUNGLOW)
SECTION AT - AA
SCALE-1:100

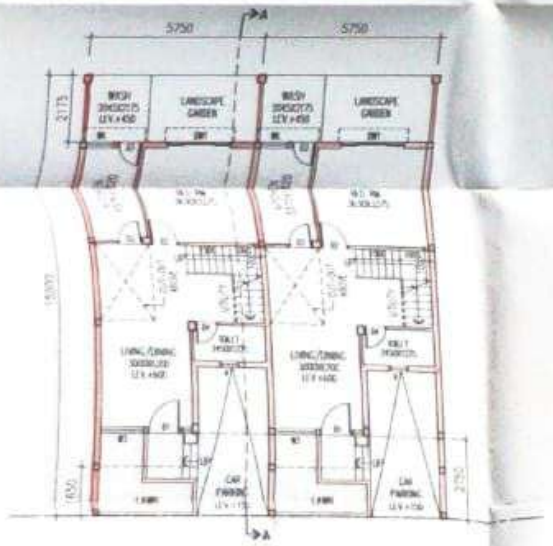

NORTH FACING BUNGLOW
RESIDENTIAL BUILDING
(BUNGLOW)
GROUND FLOOR PLAN
SCALE - 1:100

NORTH FACING BUNGLOW
RESIDENTIAL BUILDING
(BUNGLOW)
1ST FLOOR PLAN

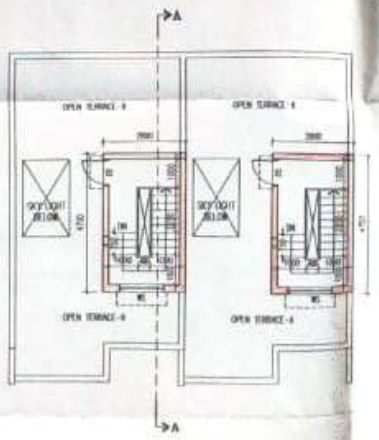

NORTH FACING BUNGLOW
RESIDENTIAL BUILDING
(BUNGLOW)
ROOF PLAN

Ref: Memo issued by the Secretary, Paschim Bardhaman Zilla Parishad, vide memo no.- 3966/Estt/P&RAP, Dated- 11.11.2022.

Approved

GENERAL NOTES

1. ALL DIMENSIONS ARE IN MM
2. ALL EXTERNAL WALLS 250TH & INTERNAL WALLS 125 THK UNLESS OTHERWISE MENTIONED
3. ALL MASONRY WORKS ART BOUNDED BY CEMENT MORTAR (1:6) & (1:4)
4. EXTERNAL PLASTER IS 20TH & INTERNAL PLASTER IS 12MM. TH WITH 1:4 MORTAR
5. ALL CONC. GRADE IS M20 (1:1.5:3)

DOORS & WINDOWS SCHEDULE OF BUNGLOW

TYPE	SIZE	LENTH	SIZE	TYPE	SIZE	LENTH	SIZE
D1	–	2250	1100X2250	W1	275	2250	2100X1975
D2	–	2250	900X2250	W2	275	2250	1463X1975
D3	–	2250	825X2250	W3	900	2250	1400X1250
D4	–	2250	750X2250	W4	1950	2250	900X1975
D5	–	2250	300X2250	W5	900 FROM FLOOR LEV	2250 FROM FLOOR LEV	1500X1975
D6	–	2250	2400X2250	V	1350	2250	1600X900

SIGNATURE OF OWNER

CERTIFICATE OF STRUCTURAL ENGINEER

CERTIFIED THAT THE FOUNDATION AND SUPERSTRUCTURE OF THE BUILDING HAVE BEEN SO DESIGNED BY ME TO SAFE IN ALL RESPECTS INCLUDING THE CONSIDERATION OF BEARING CAPACITY OF SOIL.

SIGN. OF STRUCTURAL ENGINEER

SIGN. OF ARCHITECT

TITLE: NORTH FACING BUNGLOW

GROUND, FIRST FLOOR PLAN, ROOF PLAN, FRONT ELEVATION & SECTION

PROJECT

PROPOSED (G+1) STORIED (6.7 M.) RESIDENTIAL APARTMENT OVER L.R. DAG NOS. 2463, 2464, 2465, 2466, 2467, 2468, 2469, 2472, 2473, 2474, 2475, 2476, 2477, 2478, 2479, 2480, 2481, 2482, 2483, 2484, 2485, 2486, 2489, 2491, 2492, 2493, 2494, 2495 AND 2496 RECORED IN L.R. KHATIAN NOS. 709, 2915, 2916, 1581, 231, 457, 635, 316, 618, 234, 1745, 1867, 424, 15, 636, 329, 847, 803, 531, 55, 1943, 133, 572/1, 631/1, 16/1, 1942, 2050, 842, 357, 156, 627, 234, 801, 761, 172 AND 4, MOUZA DAMUNARA, J.L. NOS 58, POLICE STATION KANKSA,GOPALPUR GRAM PANCHYAT, DISTRICT BURDWAN

DATE	JOB NO	DRAFT	CHECKED	SHEET NO
30.08.22	ARCH/281/350	GARG	RAJ SIR	2 OF 3

SCALE 1:100

ARCHITECT

RAJ AGARWAL & ASSOCIATES

BURDWAN STREET
KOLKATA-70