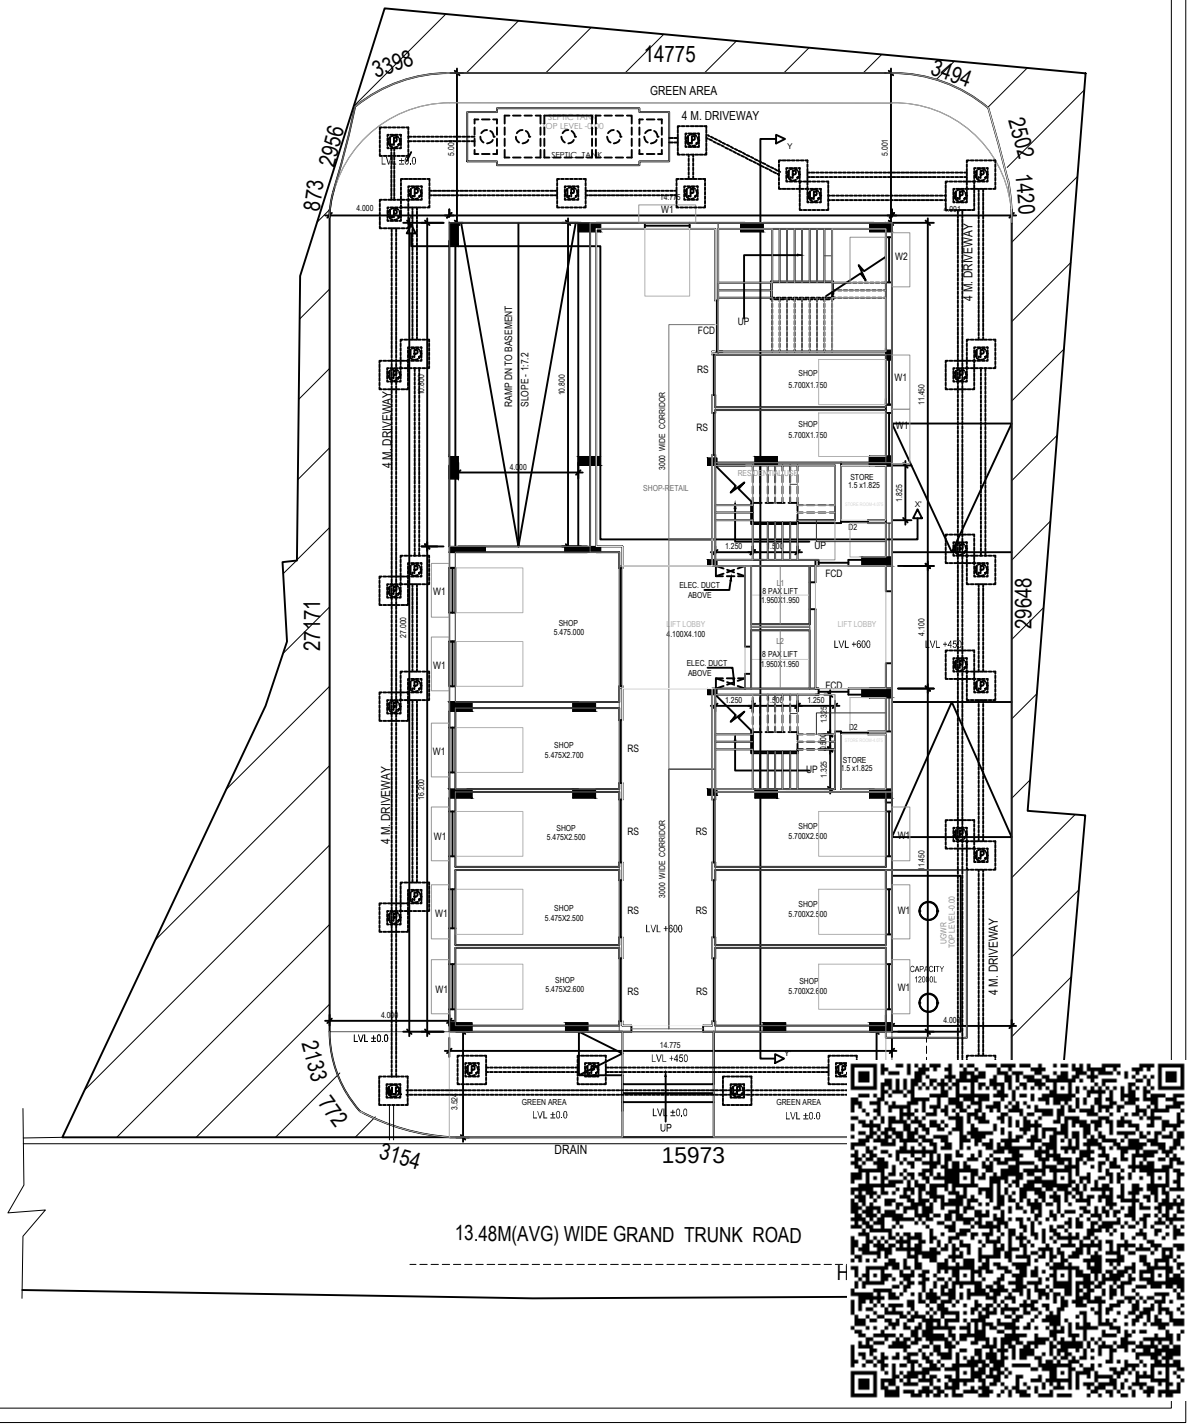PROPOSED HOUSE WATER SUPPLY LAYOUT
AT PREMISES NO - 222 G.T. ROAD (SOUTH)
P.S -SHIBPUR, P.O-HOWRAH,
WARD NO -34 BOROUGH -V , HOWRAH - 711102