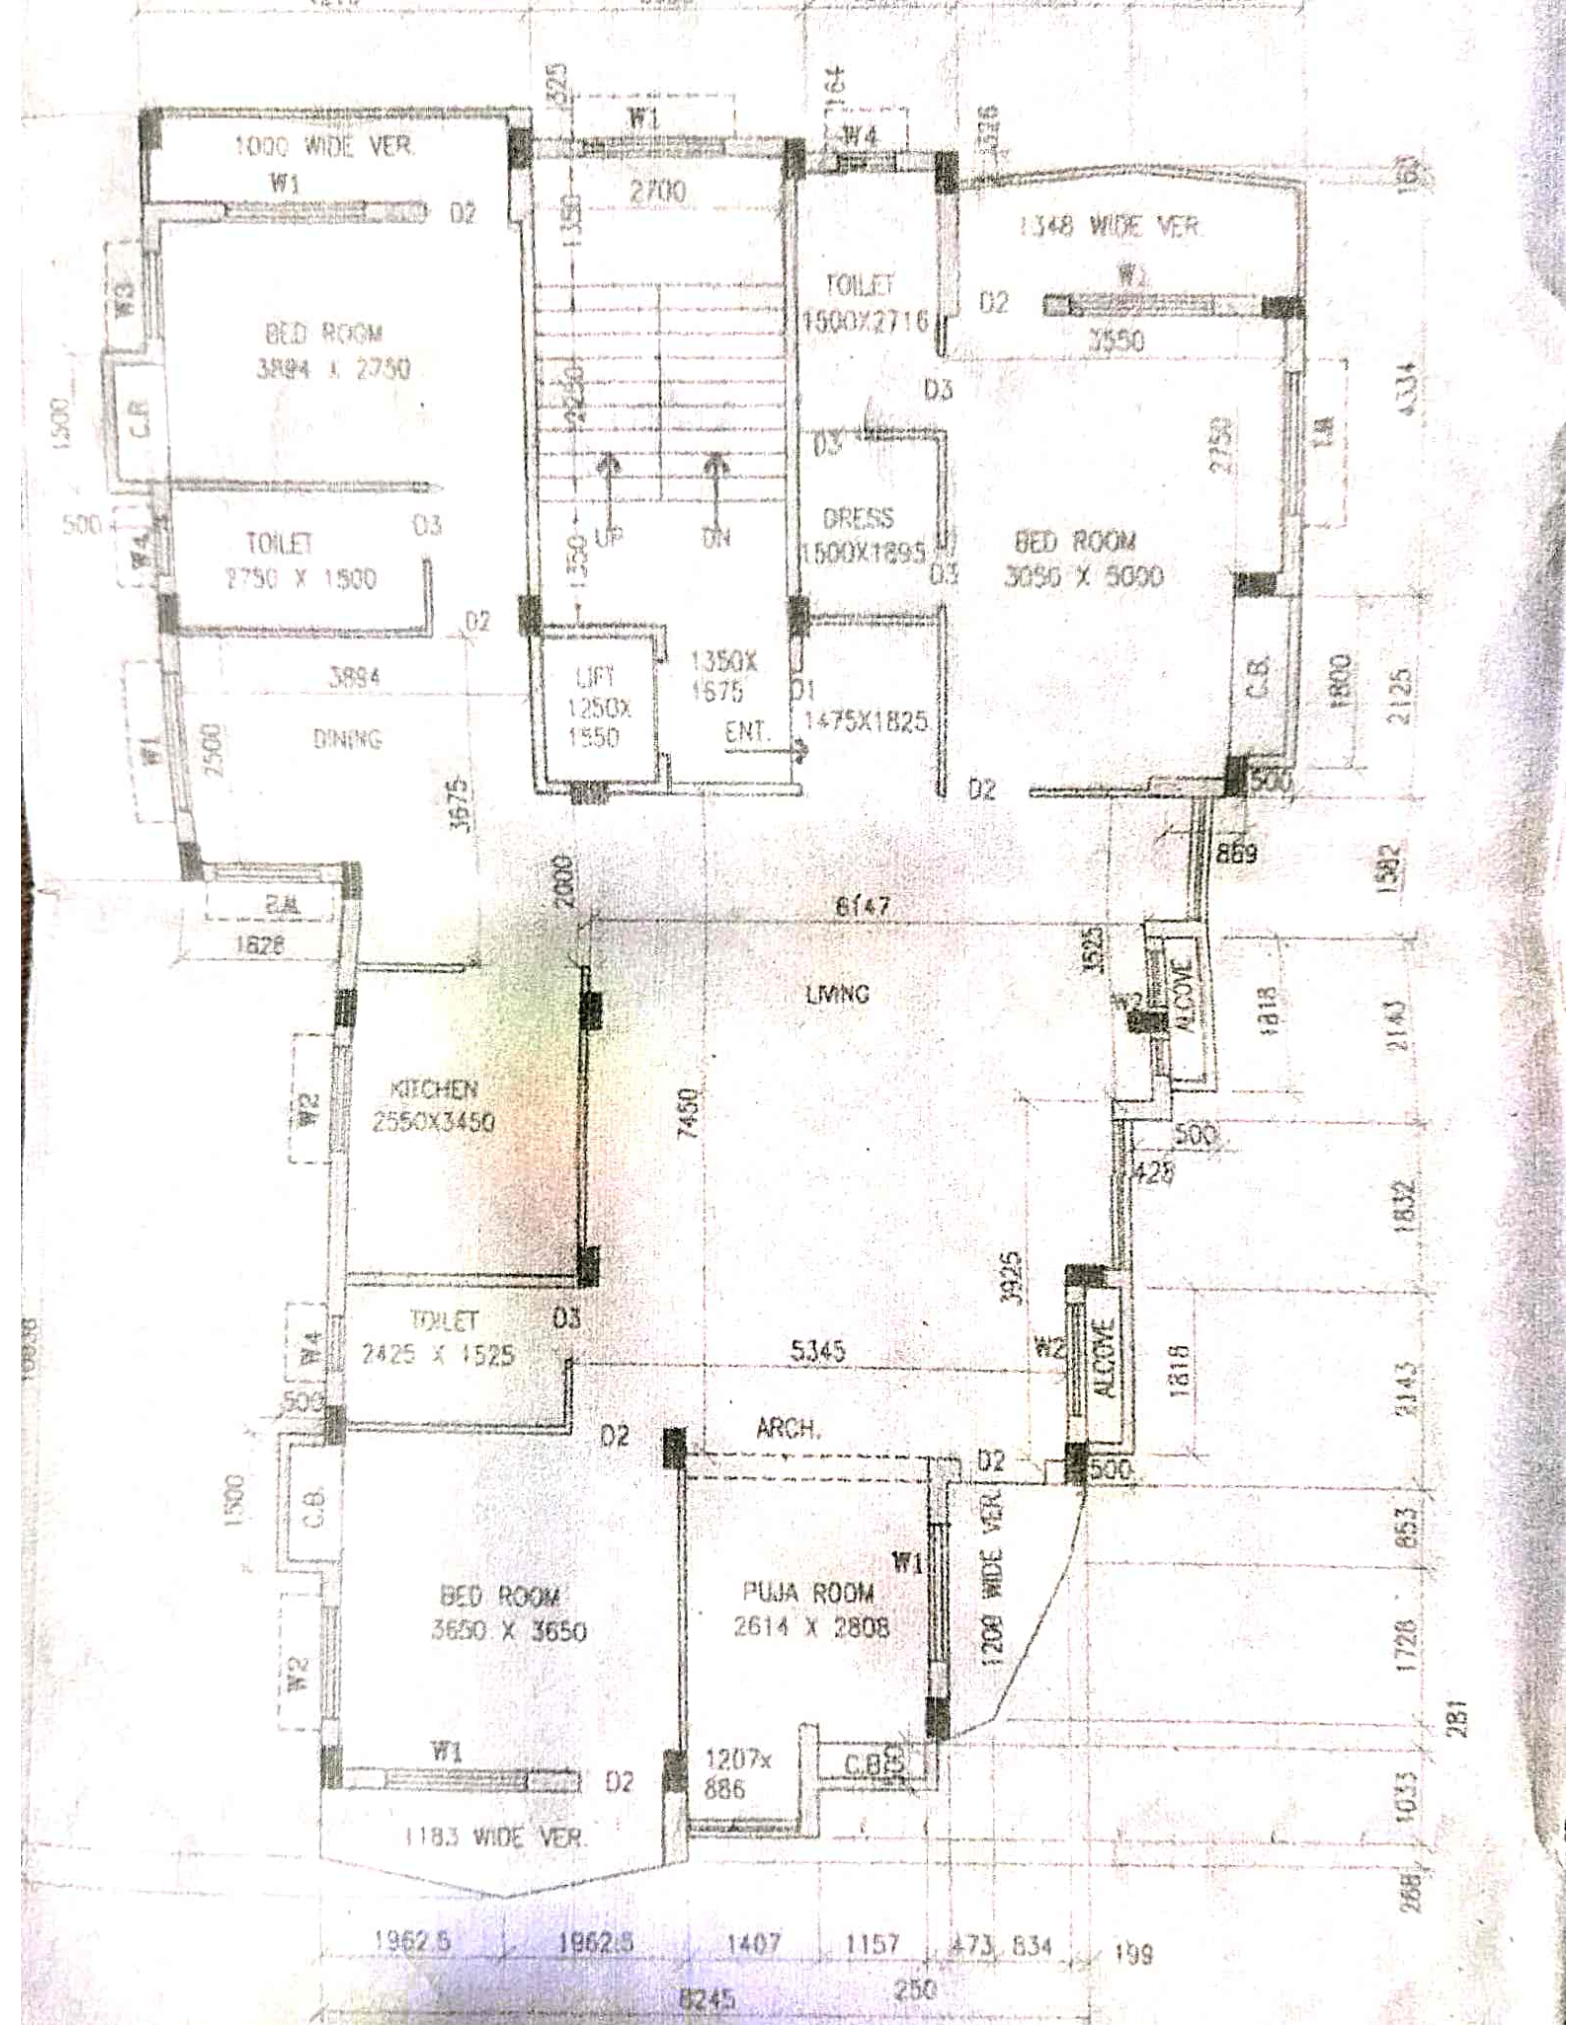

1ST , 2ND & 3RD FLOOR PLAN

SCALE 1:100

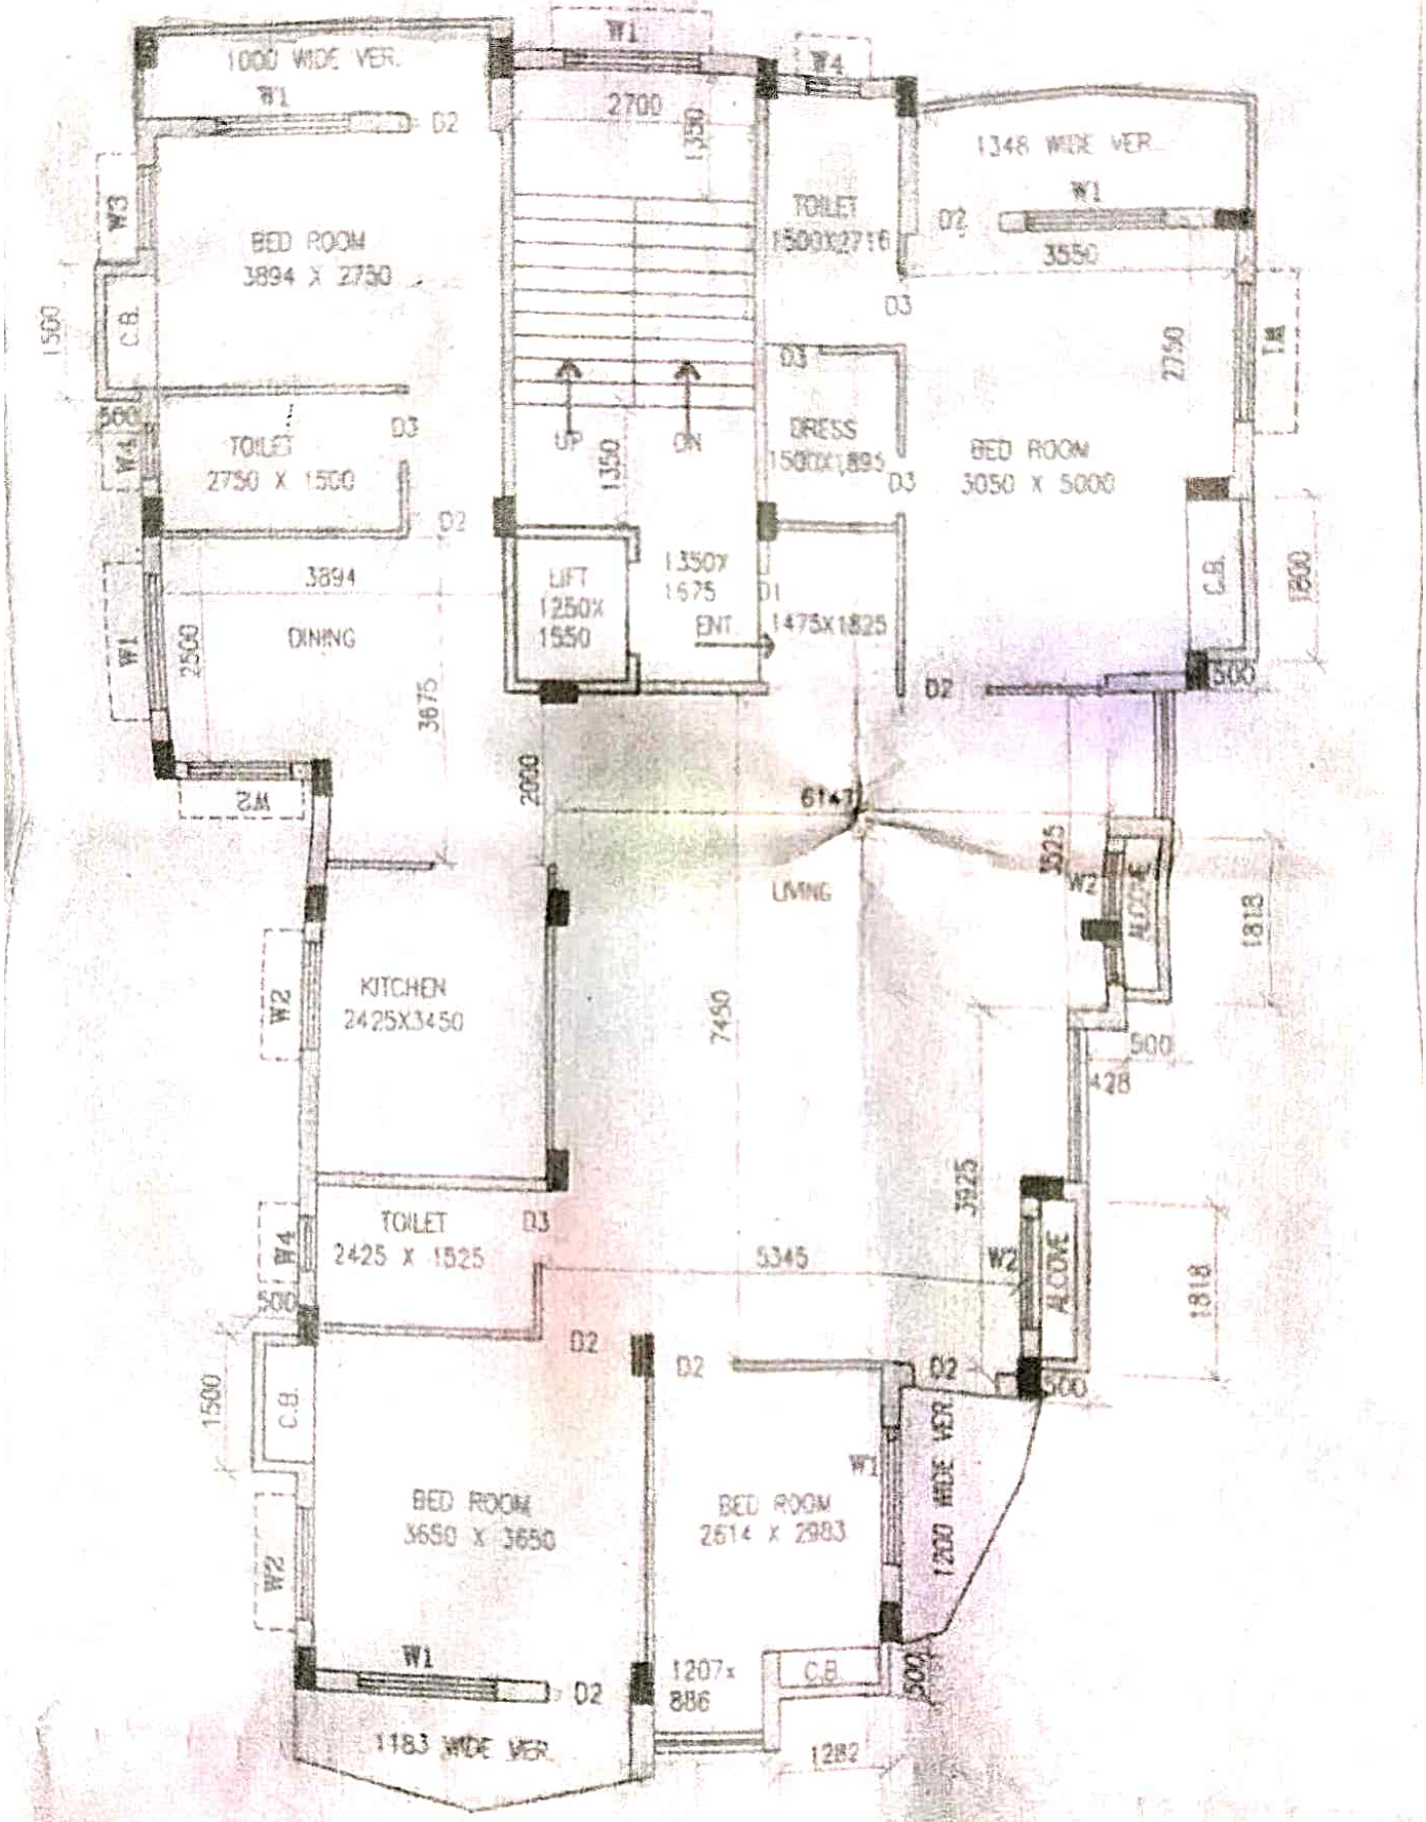

4TH FLOOR PLAN

SCALE 1:100