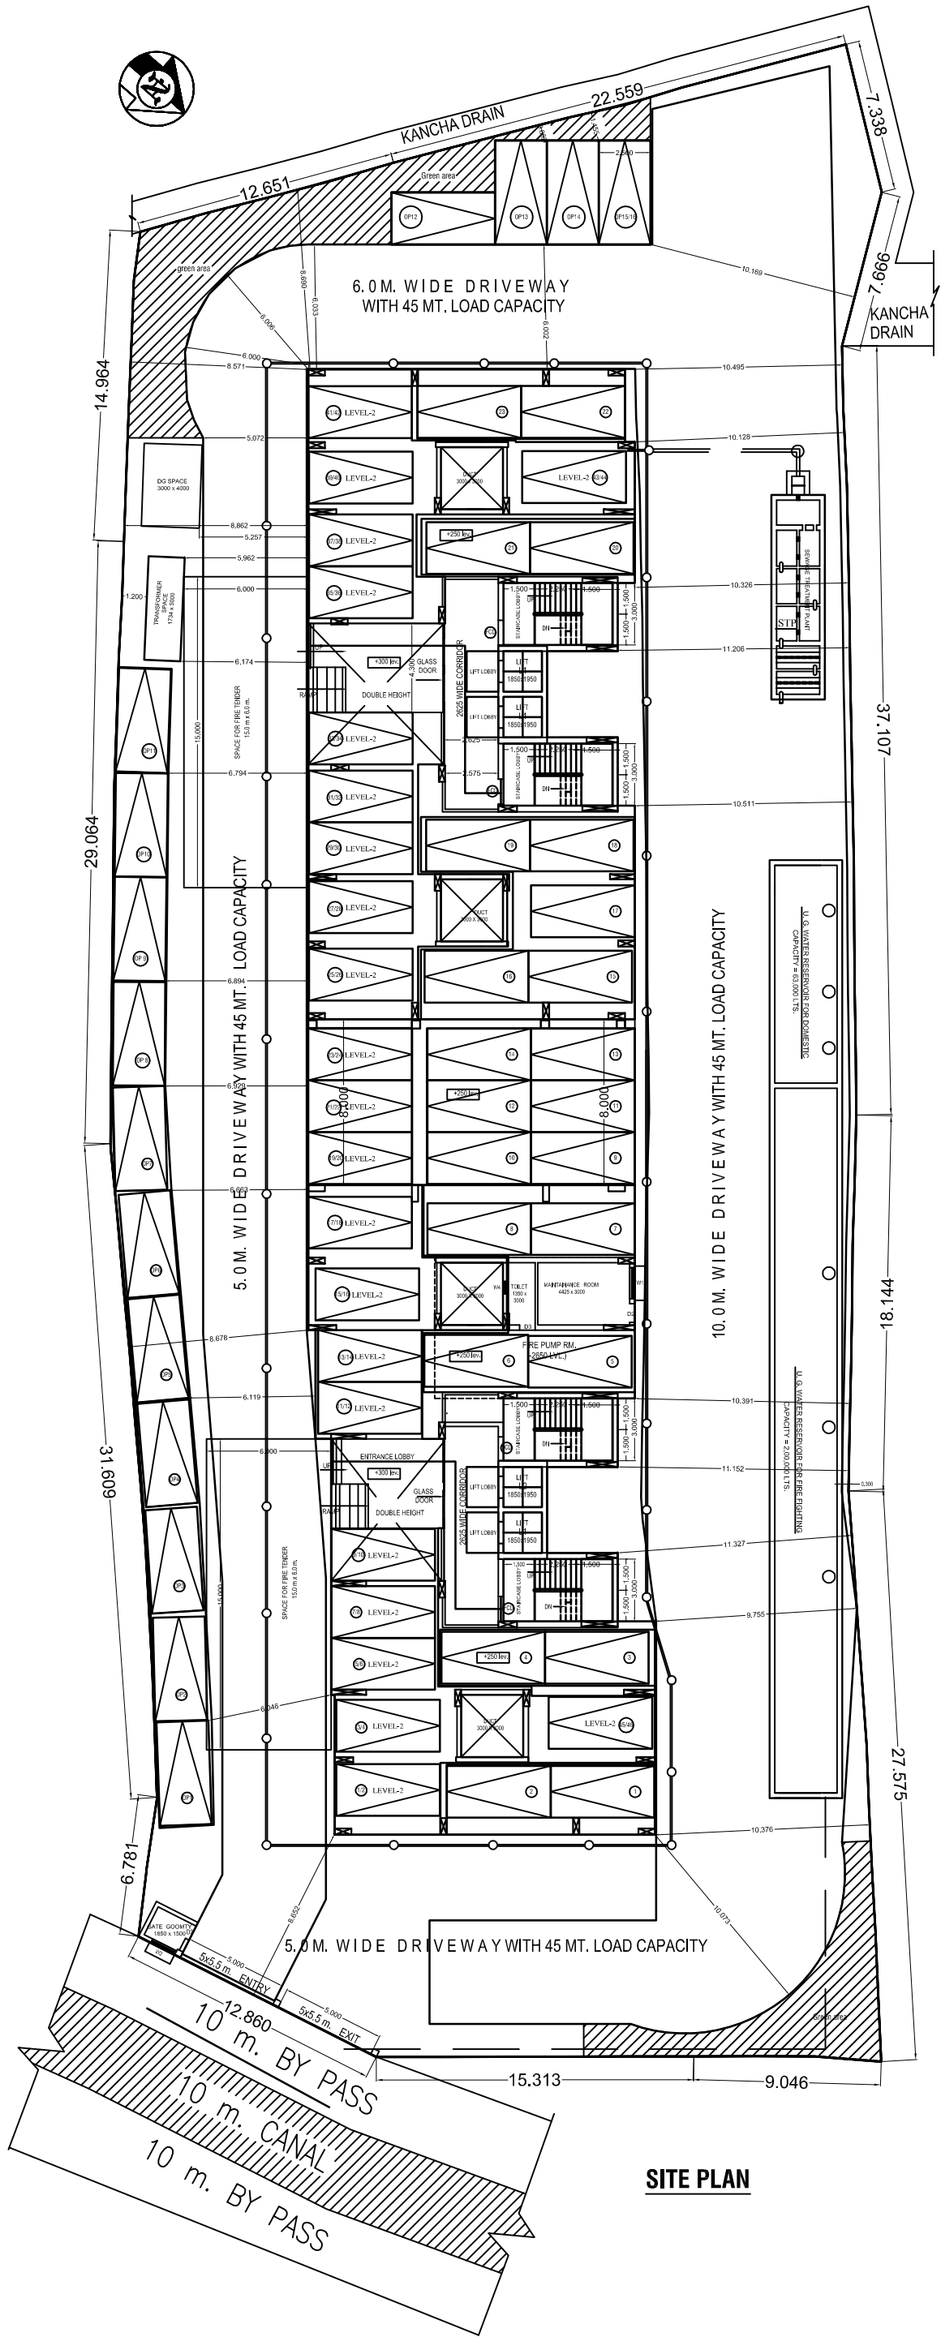


**SITE PLAN**

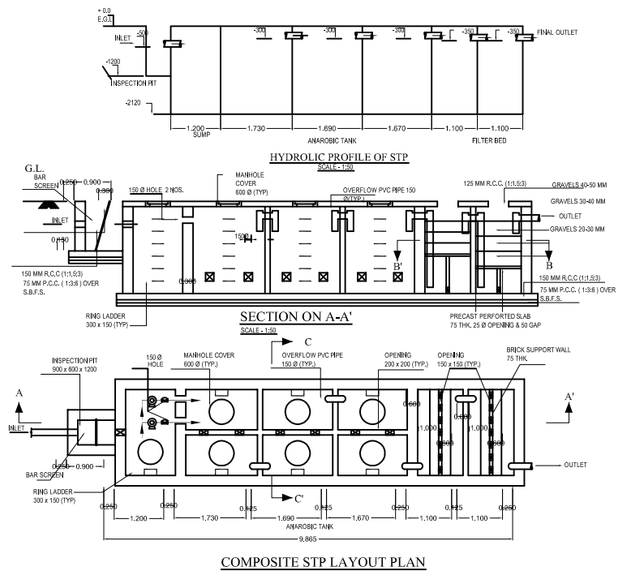


HOUSE SEWER AND DRAIN LAYOUT DRAWING OF G+XI (38.45 m. ) RESIDENTIAL BUILDING PLAN AT HOLDING NO. 278 K.M.R.C ROAD ; L.R. DAG NO. 3365, R.S. DAG .NO. 3293, L. R. KHATIANNO.1247,894, 4126 R.S. KHATIAN NO. 480 ; MOUZA - JAGADDAL; WARD NO. 25; J.L. NO. 71 UNDER RAJPUR SONARPUR MUNICIPALITY. DIST. - 24,PARGANAS SOUTH


SARBANI MAZUMDER
COA. REG.NO. 92/15458
E.B.A. NO - 055
UNDER RAJPUR SONARPUR MUNICIPALITY
NAME OF ARCHITECT


PRASANTA NASKAR & OTHERS
NAME OF OWNER

OFFICE USE ONLY