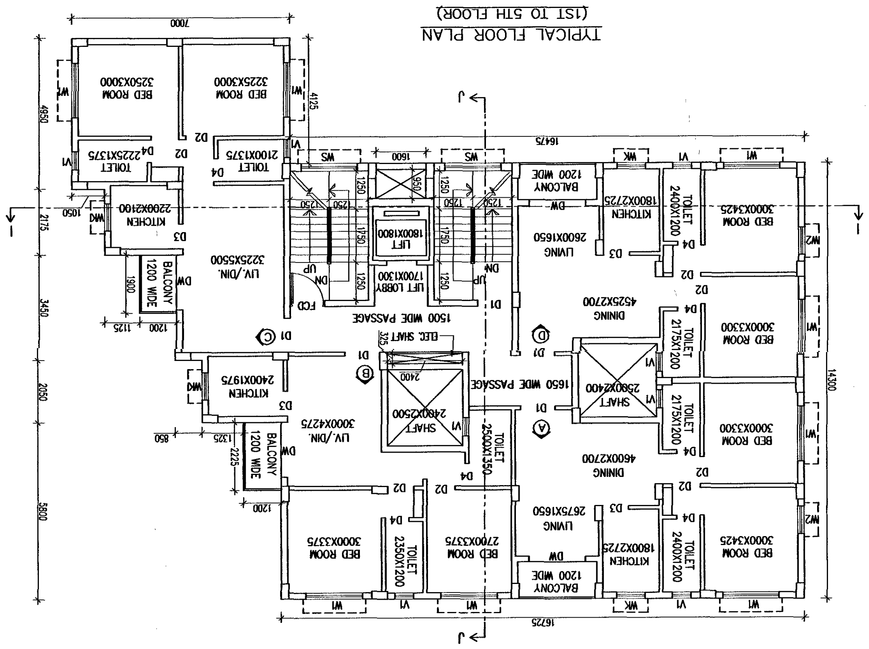

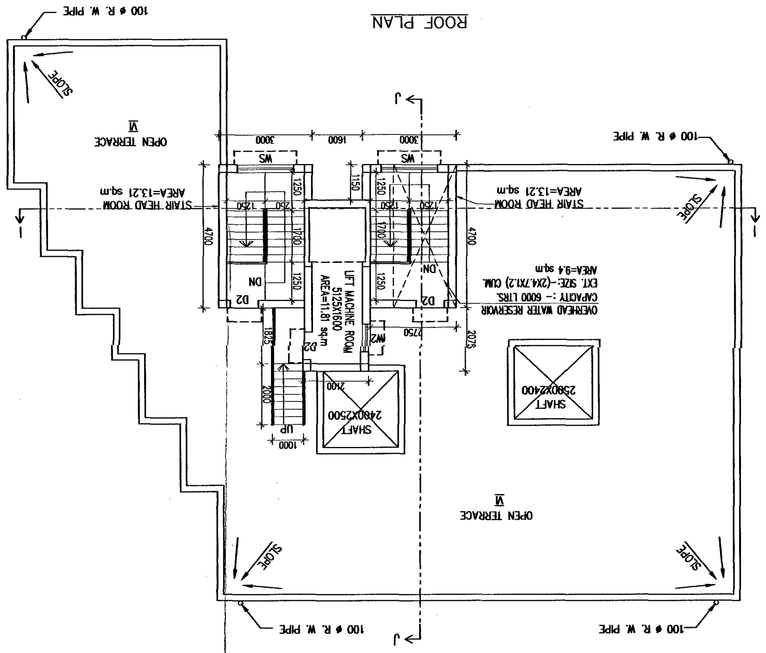

APPROVED COMPLETION PLAN
C.C. NO : 44-81/24-25 DATE 25/07/24
SANCTIONED BUILDING PLAN NO. 838-361/20-21
SANCTION DATE 25/07/24
CHAIRMAN
KAMARHATI MUNICIPALITY

(NAME,ADDRESS AND EMPANELMENT NO.)
RAJ KUMAR AGRAWAL, ADDRESS-88,
ROYD STREET,2ND FLOOR, KOL-16
COUNCIL NO.-CA/94/17940
SIGNATURE OF LBA

Rajkumar Agarwal
Architect
Member of Council of
Architecture CA / 94 / 17940

SIGNATURE OF OWNER

CERTIFICATE OF STRUCTURAL STABILITY

WE HEARBY CERTIFY THAT THE FOUNDATION AND SUPERSTRUCTURE OF THE BUILDING PROPOSED FOR CONSTRUCTION ON PLOT-S/1/8, STREET-MM FEEDER ROAD, WARD NO.-11, HAVE BEEN SO DESIGNED BY ME/US WILL MAKE SUCH FOUNDATION AND SUPER STRUCTURE SAFE IN ALL RESPECT INCLUDING THE CONSIDERATION OF BEARING CAPACITY AND SETTLEMENT OF SOIL ETC.

For AHW STEELS PVT. LTD.
Managing Director

SCHEDULE OF DOORS & WINDOWS							
TYPE	SILL LINTEL	SIZE	TYPE	SILL LINTEL	SIZE		
D	- 2100	1500X2100	V1	900 2100	1800X1200		
D1	- 2100	1100X2100	V2	900 2100	900X1200		
D2	- 2100	900X2100	V3	900 2100	1500X1200		
D3	- 2100	825X2100	VA1	1050 2100	600X1050		
D4	- 2100	750X2100	VA2	1050 2100	600X1050		
DV	- 2100	1800X2100	VS	900 2100	1800X1200		
			V1	1200 2100	600X900		
			V2	1200 2100	525X900		

GENERAL NOTES

1.ALL DIMENSIONS ARE IN MM.
2.ALL EXTERNAL WALLS 200TH. & INTERNAL WALLS ARE 125 & 75 THK.
3.ALL MASONRY WORKS ARE BOUNDED BY CEMENTMORTAR (1:6) & (1:4).
4.EXTERNAL PLASTER IS 25TH. & INTERNAL PLASTERS 12MM. TH.WITH 1:4 MORTAR.
5.ALL CONC. GRADE IS M20 (1:1.5:3).

SCALE 1:100

ARCHITECT

RAJ AGRAWAL & ASSOCIATES
88, ROYD STREET,
KOLKATA - 16.

DATE	JOB. NO.	DEALT	CHECKED	SHEET NO.
29.06.2024	ARCH/2015/580	DIBYENDU		6 OF 8

PROJECT

COMPLETION PLAN OF G+V (18.0 M.) STORIED RESIDENTIAL BUILDING AT PRE NO. 5/1/8 M.M. FEEDER ROAD, KOLKATA-700057, DAG NO.- 3315, 3316, 3317, 3318, 3312/3887, KHATIAN NO.-3495, T.L. NO.-01, MOUZA-ARIADAHA SAMARHATI, P.S.-BELGHARIA, WARD NO.-11, BOROUGH NO.-II, HOLDING NO.-1206, DIST.-NORTH 24 PGS. PREVIOUSLY SANCTIONED VIDE B.P.NO.-30/16-17 DATED 19.12.2016, SUBSEQUENTLY REGULARISED VIDE B.P.NO. 361/20-21 DATED 01.04.2021 UNDER KAMARHATI MUNICIPALITY.

TITLE BLOCK - 5

TYPICAL FLOOR PLAN (1ST TO 5TH FLOOR), ROOF PLAN, EAST SIDE ELEVATION, SECTIONS.

SIGNATURE OF GEO-TECHNICAL ENGINEER

ALOK ROY
Empanelled Geotechnical Engineer
Kolkata Municipal Corporation
DA, Main Park
Kolkata-700 084

SIGNATURE OF STRUCTURAL ENGINEER

SANJIV J. HARIKISH
M.I.E.(STR.)/CTA/S/(CONST. ENG.),
B.C.E., FIE-(F-43202-4)
E. S. E. No. 104 (I) K. M. C.

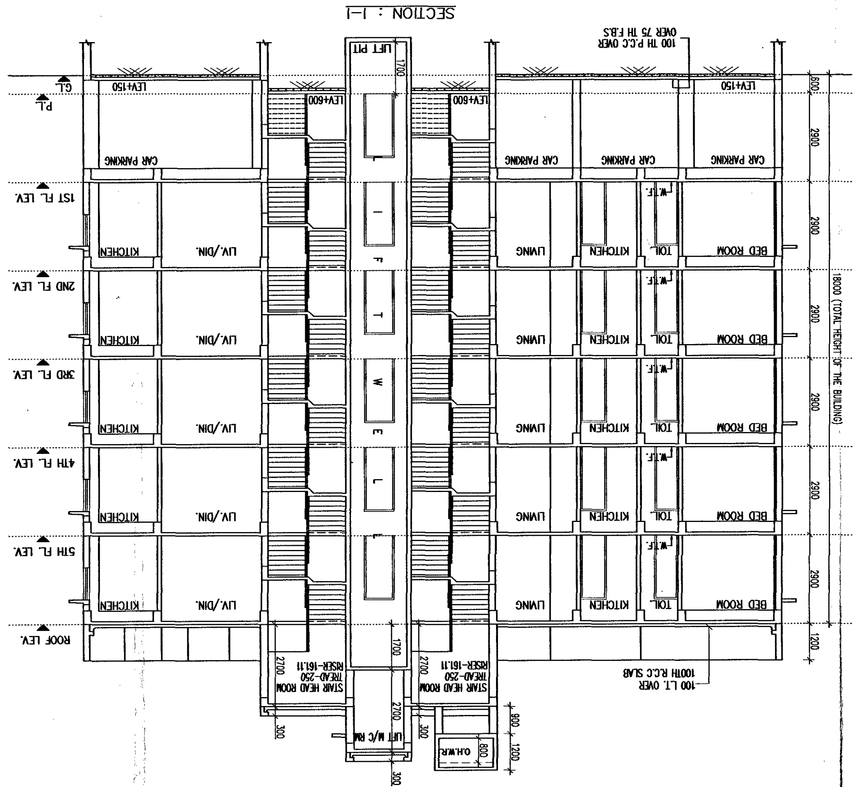

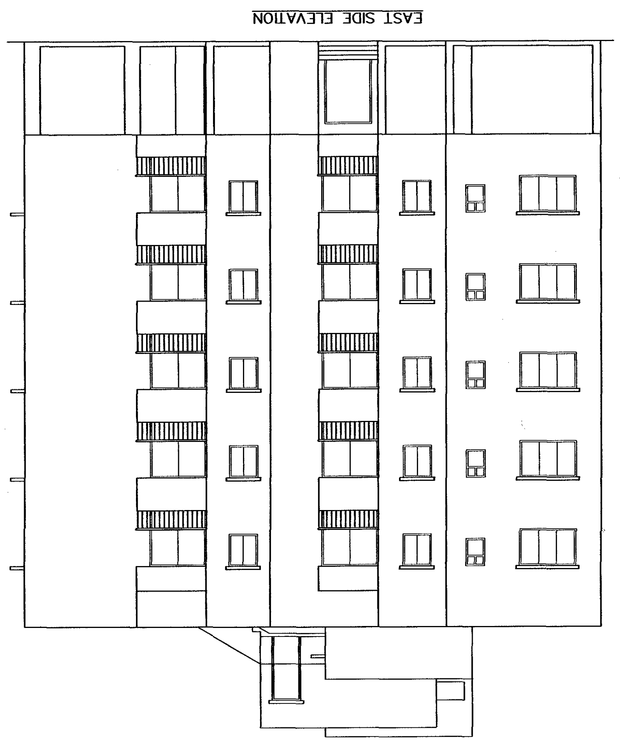

SECTION : I-I
100 TH P.C.C OVER
OVER 75 TH F.B.S
LIFT PIT
LEV+600
LEV+150
CAR PARKING
LIFT M/C RM
STAIR HEAD ROOM
TREAD-250
RISER-161.11
OVERHEAD WATER TANK
LIFT
LIFT
LIFT