WEST SIDE ELEVATION

SECTION AT – CC

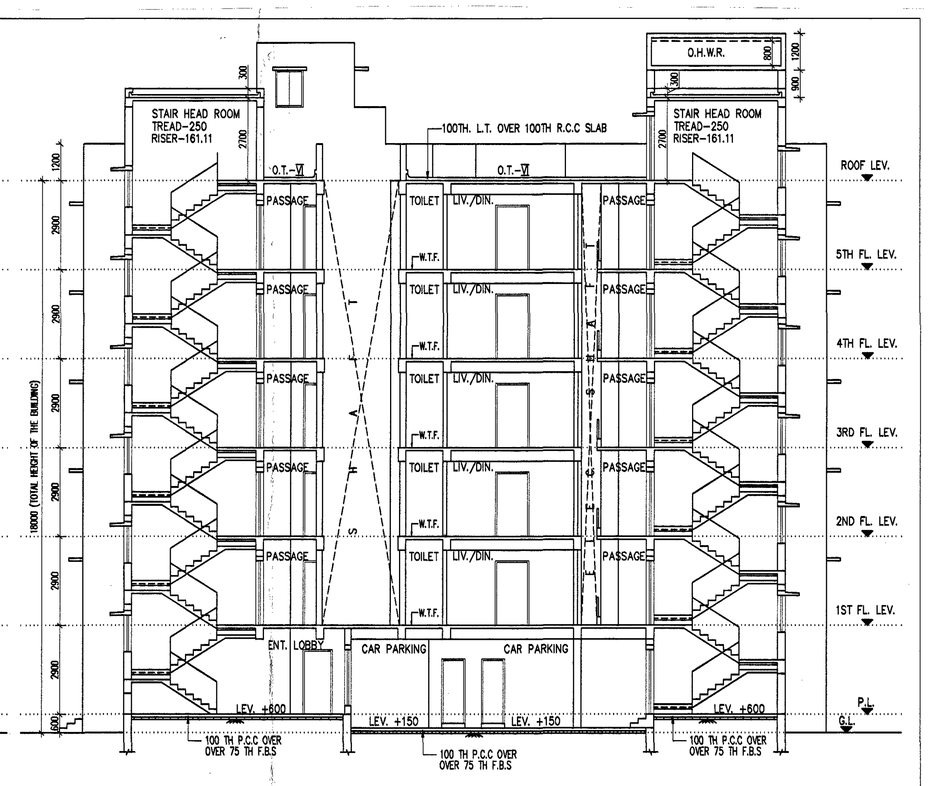

SECTION AT – DD

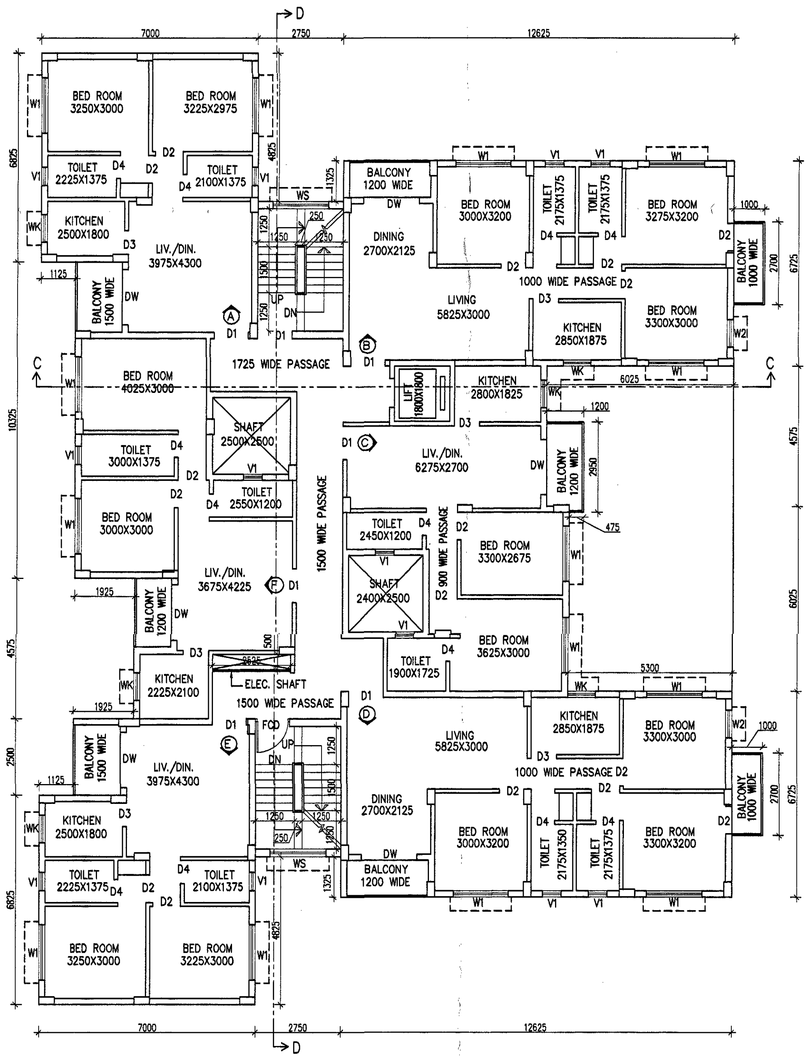

TYPICAL FLOOR PLAN
(1ST TO 5TH FLOOR)

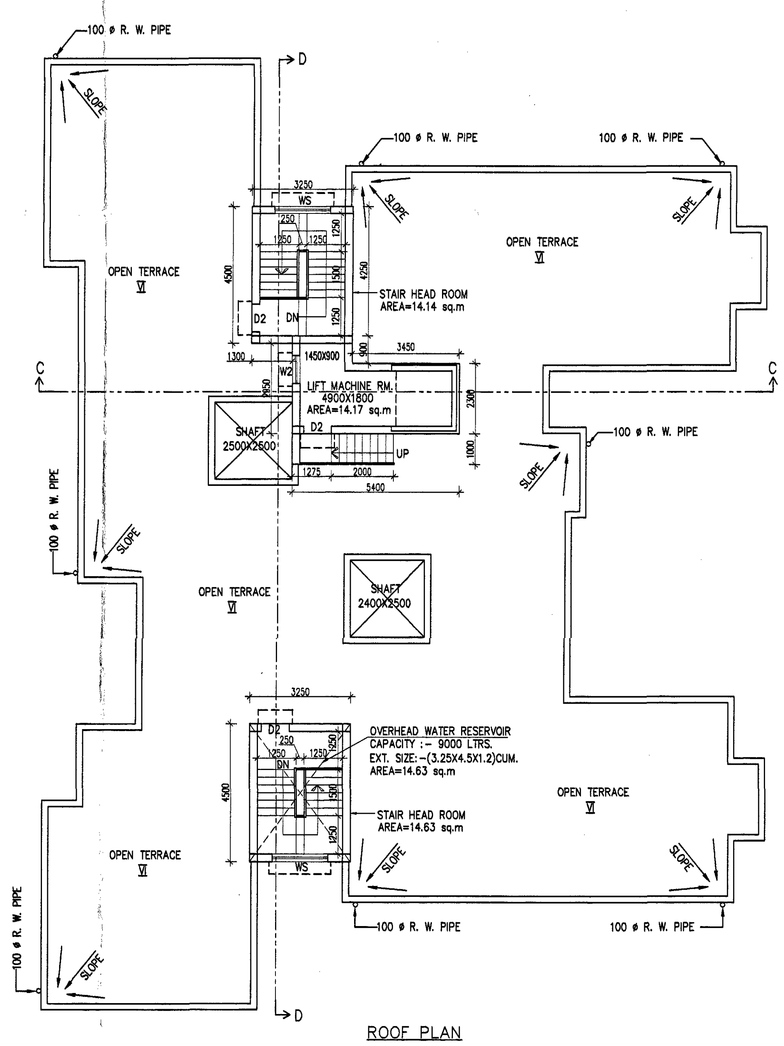

ROOF PLAN

GENERAL NOTES

1. ALL DIMENSIONS ARE IN MM.
2. ALL EXTERNAL WALLS 200TH. & INTERNAL WALLS ARE 125 & 75 THK.
3. ALL MASONRY WORKS ARE BOUNDED BY CEMENTMORTAR (1:6) & (1:4).
4. EXTERNAL PLASTER IS 25TH. & INTERNAL PLASTERIS 12MM. TH.WITH 1:4 MORTAR.
5. ALL CONC. GRADE IS M20 (1:1.5:3).

SCHEDULE OF DOORS & WINDOWS

TYPE	SILL	LINTEL	SIZE	TYPE	SILL	LINTEL	SIZE
D	–	2100	1500X2100	W1	900	2100	1800X1200
D1	–	2100	1100X2100	W2	900	2100	900X1200
D2	–	2100	900X2100	W3	900	2100	1500X1200
D3	–	2100	825X2100	WK	1050	2100	900X1050
D4	–	2100	750X2100	WK1	1050	2100	600X1050
DW	–	2100	1800X2100	W3	900	2100	1800X1200
				V1	1200	2100	600X900
				V2	1200	2100	525X900

For AHW STEELS PVT. LTD.

Managing Director

SIGNATURE OF OWNER

CERTIFICATE OF STRUCTURAL STABILITY

WE HEARBY CERTIFY THAT THE FOUNDATION AND SUPERSTRUCTURE OF THE BUILDING PROPOSED FOR CONSTRUCTION ON PLOT-5/1/B, STREET-MM FEEDER ROAD, WARD NO.-11, HAVE BEEN SD DESIGNED BY ME/US WILL MAKE SUCH FOUNDATION AND SUPER STRUCTURE SAFE IN ALL RESPECT INCLUDING THE CONSIDERATION OF BEARING CAPACITY AND SETTLEMENT OF SOIL ETC.

Rajkumar Agarwal
Architect
Member of Council of
Architecture CA / 94 / 17940

SIGNATURE OF LBA
(NAME,ADDRESS AND EMPANEMENT NO.)
RAJ KUMAR AGRAWAL, ADDRESS.-8B, ROYD STREET,2ND FLOOR, KOL-16
COUNCIL NO.-CA/94/17940

APPROVED COMPLETION PLAN

C.C. NO.: C.C.-01/24-25 DATE 25/07/24

SANCTIONED BUILDING PLAN NO. B.P. 361/20-21

SANCTION DATE 25/07/24

CHAIRMAN
KAMARHATI MUNICIPALITY

SANJIV J. PAREKH
M.E.(STRUCT.), M.E.(CONST. ENG.),
R.C.E., FIE-(I)-(M-58202-4)
E. S. E. No. 164 (I) K. M. C.

SIGNATURE OF STRUCTURAL ENGINEER

ALOK ROY
Empanelled Geotechnical Engineer
Kolkata Municipal Corporation
Class-I, No.- G.T/111
6A, Milan Park
Kolkata-700 084

SIGNATURE OF GEO-TECHNICAL ENGINEER

TITLE BLOCK – 2

TYPICAL FLOOR PLAN (1ST TO 5TH FLOOR), ROOF PLAN, WEST SIDE ELEVATION, SECTIONS.

PROJECT

COMPLETION PLAN OF G+V (18.0 M.) STORIED RESIDENTIAL BUILDING AT PRE NO. 5/1/B M.M. FEEDER ROAD, KOLKATA-700057, DAG NO.-3315, 3316, 3317, 3318, 3312/3887, KHATIAN NO.-3495, J.L. NO.-01, MOUZA-ARIADAHA KAMARHATI, P.S.-BELGHARIA, WARD NO.-11, BOROUGH NO.-II, HOLDING NO.-1206, DIST.-NORTH 24 PGS. PREVIOUSLY SANCTIONED VIDE B.P.NO.30/16-17 DATED 19.12.2016, SUBSEQUENTLY REGULARISED VIDE B.P.NO. 361/20-21 DATED 01.04.2021 UNDER KAMARHATI MUNICIPALITY.

DATE	JOB. NO.	DEALT	CHECKED	SHEET NO.
29.06.2024	ARCH/2015/580	DIBYENDU		3 OF 8

SCALE 1:100

ARCHITECT

N

RAJ AGRAWAL & ASSOCIATES
8B, ROYD STREET,
KOLKATA – 16.