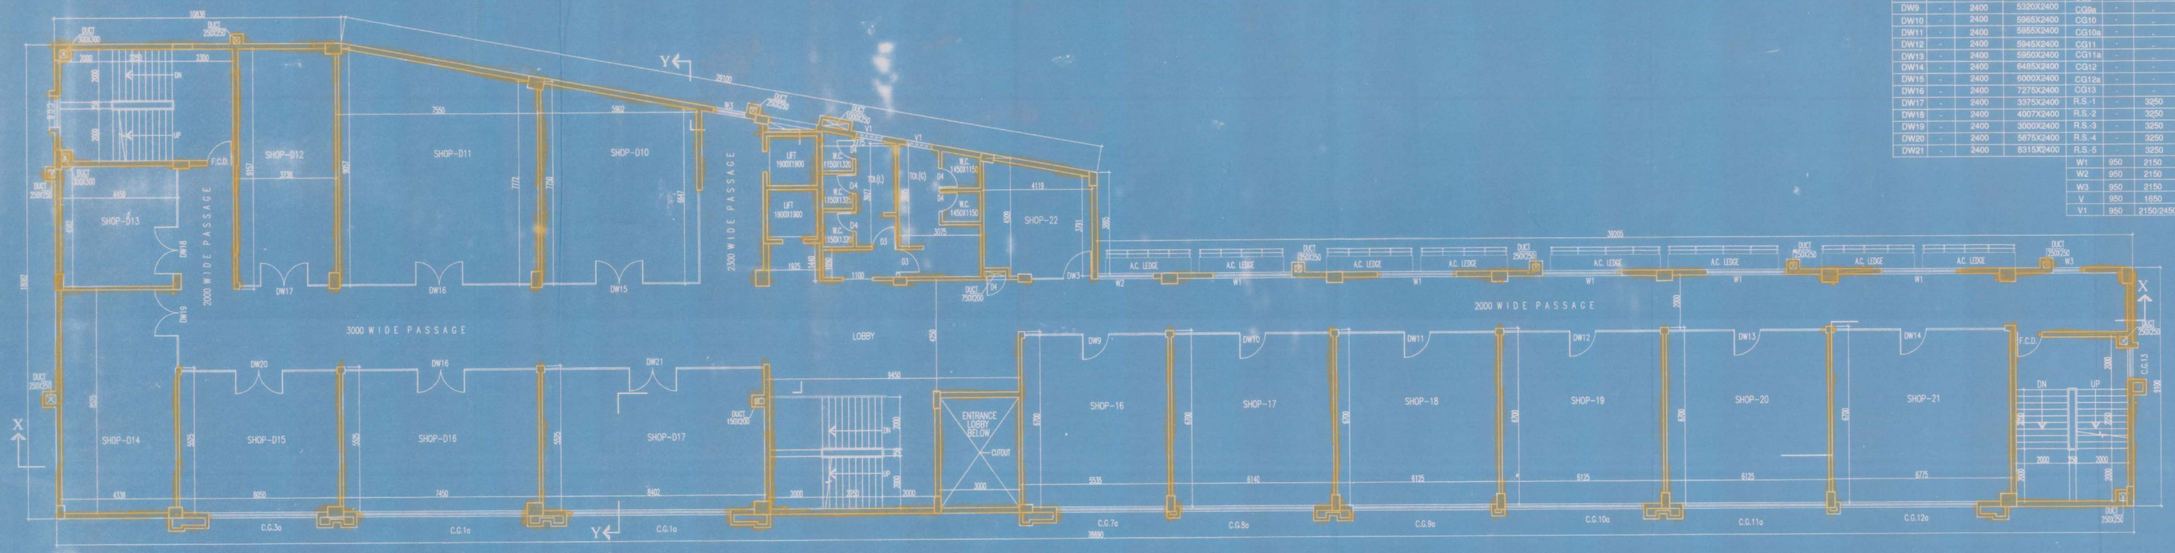

SECOND FLOOR PLAN

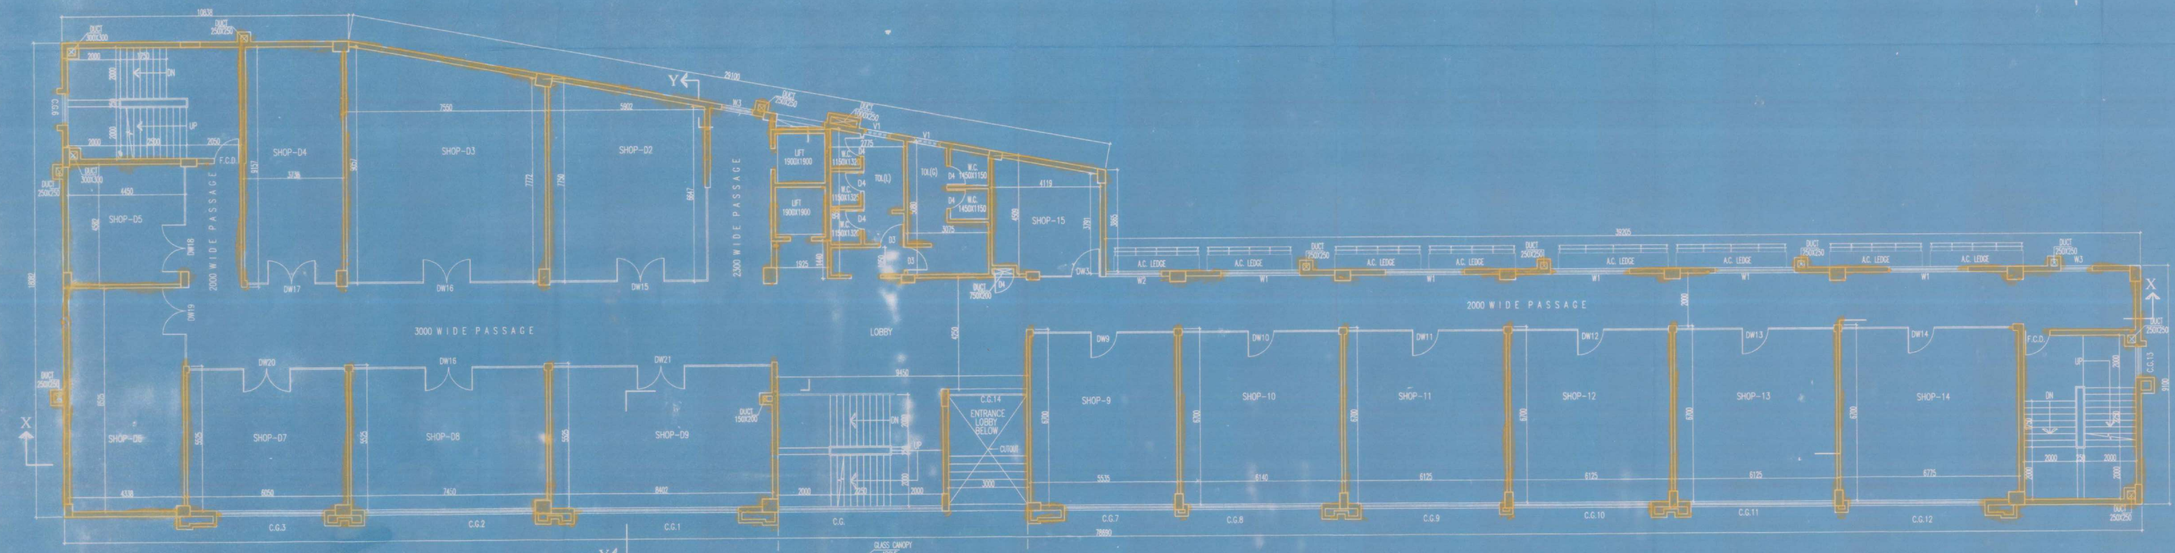

FIRST FLOOR PLAN

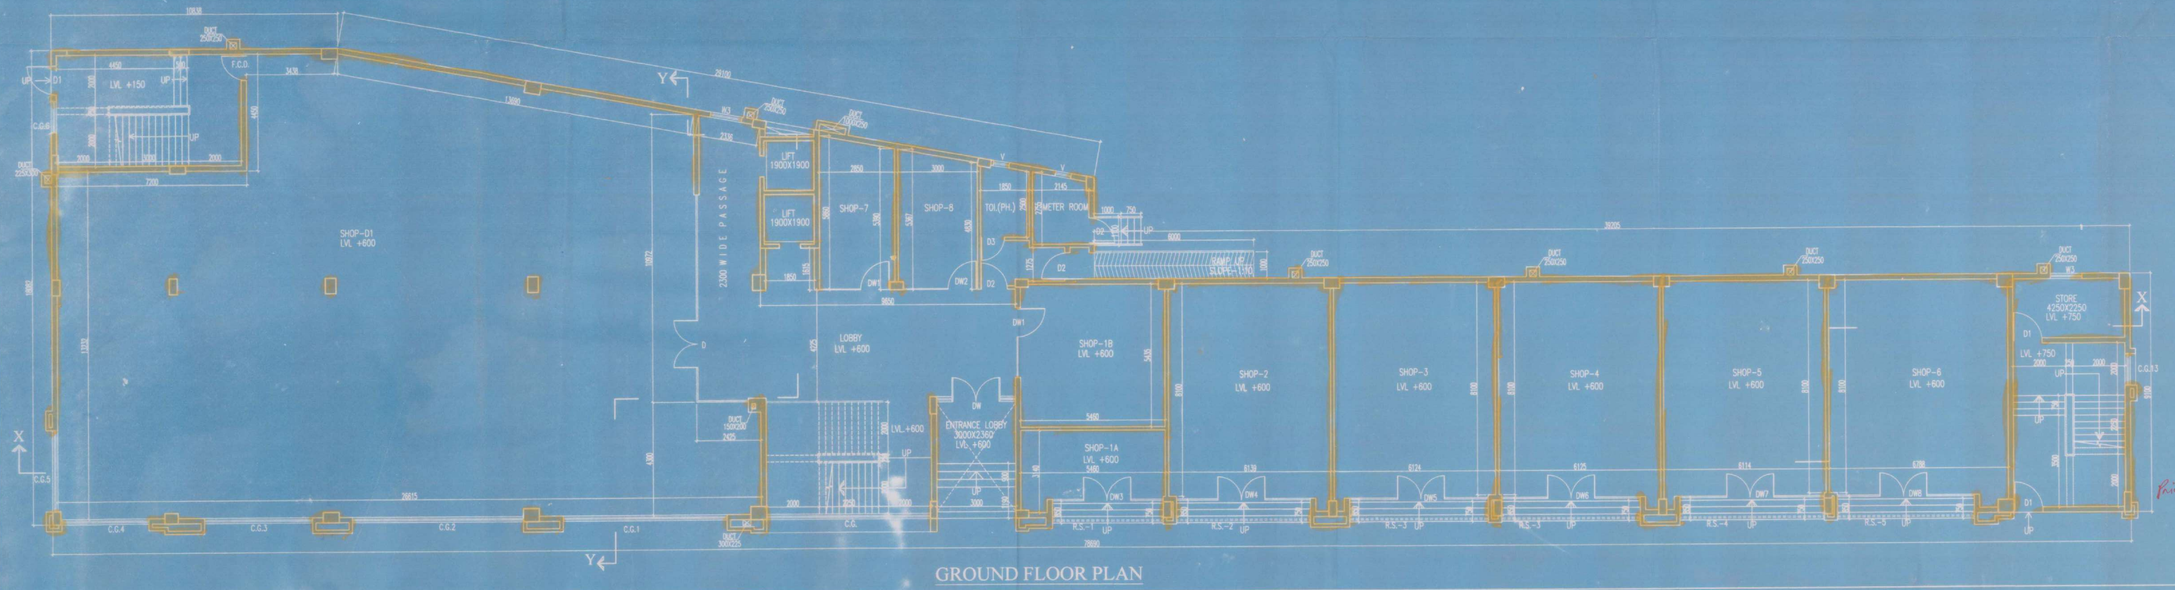

GROUND FLOOR PLAN

SCHEDULE OF DOORS :				SCHEDULE OF GLAZING :			
NO.	SILL	LINTEL	SIZE	NO.	SILL	LINTEL	SIZE
FCD	-	2150	1000X2150	CG	-	-	6200X6350
D	-	2150	789GX2150	CG1	-	-	6200X2800
D1	-	2150	1100X2150	CG1a	-	-	6200X2500
D2	-	2150	1000X2150	CG2	-	-	6475X2800
D3	-	2150	900X2150	CG2a	-	-	6475X2500
D4	-	2150	750X2150	CG3	-	-	4090X2800
DW	-	6500	3000X6500	CG3a	-	-	4090X2500
DW1	-	2400	2660X2400	CG4	-	-	3300X2800
DW2	-	2400	2810X2400	CG5	-	-	3100X2800
DW3	-	2950	4172X2950	CG6	-	-	1200X10325
DW4	-	2950	5065X2950	CG7	-	-	4170X2800
DW5	-	2950	5250X2950	CG7a	-	-	4170X2500
DW6	-	2950	5245X2950	CG8	-	-	5065X2800
DW7	-	2950	5450X2950	CG8a	-	-	5065X2500
DW8	-	2950	5185X2950	CG9	-	-	5250X2800
DW9	-	2400	5320X2400	CG9a	-	-	5250X2500
DW10	-	2400	5965X2400	CG10	-	-	5245X2800
DW11	-	2400	5955X2400	CG10a	-	-	5245X2500
DW12	-	2400	5945X2400	CG11	-	-	5440X2800
DW13	-	2400	5950X2400	CG11a	-	-	5440X2500
DW14	-	2400	6485X2400	CG12	-	-	5185X2800
DW15	-	2400	6000X2400	CG12a	-	-	5185X2500
DW16	-	2400	7275X2400	CG13	-	-	1200X11700
DW17	-	2400	5375X2400	R.S.-1	-	3250	4170X3250
DW18	-	2400	4007X2400	R.S.-2	-	3250	5065X3250
DW19	-	2400	3000X2400	R.S.-3	-	3250	5250X3250
DW20	-	2400	5675X2400	R.S.-4	-	3250	5450X3250
DW21	-	2400	8315X2400	R.S.-5	-	3250	5185X3250
				W1	950	2150	3000X1200
				W2	950	2150	2100X1200
				W3	950	2150	1500X1200
				V	950	1650	600X500
				V1	950	2150/2450	1000X500

CERTIFICATE OF OWNER

CERTIFIED THAT I HAVE GONE THROUGH THE BUILDING RULES FOR RAJPUR-SONARPUR MUNICIPALITY AND ALSO UNDER TAKE TO ABIDE BY THOSE RULES DURING AND AFTER CONSTRUCTION OF THE BUILDING.

SRIJAN REALTY PVT. LTD. & ORS.
Authorised Signatory

SIGNATURE OF OWNER

CERTIFICATE OF STRUCTURAL STABILITY

WE HERE BY CERTIFIED THAT THE FOUNDATION AND THESUPERSTRUCTURE OF THE BUILDING PROPOSED FOR CONSTRUCTION ON L.R. DAG.NO- 304,305,477,478,481,482,483, FROM 485 TO 490,493,496, FROM 498 TO 507, FROM 510 TO 520, FROM 522 TO 526,528,530,535, 536, FROM 539 TO 542,545,546,573,574, 574,492,567,568,572,587,589,590,591,592,593,595,596,597,599 P.S.-SONARPUR.AT MOUJA -MANIKPUR, HAVE BEEN SO DESIGNED BY US WILL MAKE SUCH FOUNDATION & SUPER STRUCTURE SAFE IN ALL RESPECTS INCLUDING THE CONSIDERATION OF BEARING CAPACITYOF SOIL E.T.C.

For C. E. Testing Company Pvt. Ltd.
Geotechnical Consultant

Sudip Nath, Chief Engineer-Geotech
B.E. (Civil), M.E. (Geotech)

SIGN.OF GEO-TECH. ENGG.

Mainak Majumdar
B.C.E., M.C.E. (Struct)
ESE-1621 of CMC
STER/NKDA/10/00020

MANOJ KANTI MAJUMDAR
B.Sc. (Hons), B.C.E., F.I.E.-G. Eng.
MI Struct. E (Lond) M.A.S.C.E. (USA)
ESE-464
The Calcutta Municipal Corporation

SIGN.OF STRL. ENGG. SIGN.OF STRL. REVIEWER

JAY PRAKASH AGRAWAL
561/RJP50N/EBA/03-'04
SIGN.OF ARCHITECT

TITLE-
GROUND FLOOR PLAN, 1ST. FLOOR PLAN & 2ND. FLOOR PLAN
(COMMERCIAL BLOCK)

PROJECT-
PARTIAL COMPLETION PLAN OF COMMERCIAL BLOCK (G+II STORIED) OF A RESIDENTIAL COMPLEX COMPRISING SEVEN(7) BLOCKS AT 132, GHOSHAL PARA ROAD, WARD NO.-23, AT MOUZA-MANIKPUR, J.L.NO.77, R.S./L.R. DAG NO.- 304,305,477,478,481,482 483,485 TO 490,493, 496,498 TO 507, 510 TO 520, 522 TO 526,528,530,535,536,539 TO 542,545,546,573,574, 492,567,568,572,587,589,590,591,592,593,595,596,597,599, P.S.-SONARPUR. DIST.-24 PGS. (SOUTH) UNDER- RAJPUR SONARPUR MUNICIPALITY. SANCTIONED VIDE B.P.NO.-712/CB/23/04, DATED-30.07.2013, SUBSEQUENTLY REVISED PLAN SANCTIONED VIDE NO. 155/REV/CB/23/38, DATED 03/10/2016 AND CC ISSSUED FOR BLOCK-I(PART I B+G+XI & PART II B+G+XI STORIED) & BLOCK-3(G+XI STORIED) VIDE REF. NO. 260/COMP/CB/23/48 DATED 5.01.2018 & BLOCK-4 PART-I & II (B+G+XI) STORIED VIDE REF. NO. 340/COMP/CB/23/61 DATED 04.04.18. AND FURTHER REVISED PLAN SANCTION VIDE NO. 31/REV/CB/23/58 DATED 13/05/2019

ARCHITECTS
AGRAWAL & AGRAWAL
BARODA KOLKATA

SCALE	DATE	DEALT	CHECKED
1 : 100	04.06.19	DEBABRATA	SOURAV

APPROVAL OF S.A.E

Checked by
(Rajib Chowdhury)
Local Office Engineer-Incharge
RAJPUR-SONARPUR MUNICIPALITY

FOR OFFICE USE

PLAN NO.:75/comp/cb/23/48 DATE: 04/07/2019
Previous Plan nos.: 31/rev/cb/23/58 Date: 13/05/2019
APPROVED
COMPLETION DRAWING
04/7/19
Dr. Pallab Das
Chairman
RAJPUR-SONARPUR MUNICIPALITY