1. ALL DIMENSIONS ARE IN MM
2. FOLLOW THE LAYOUT ONLY AND FOR ORIENTATION REFER THE SITE PLAN

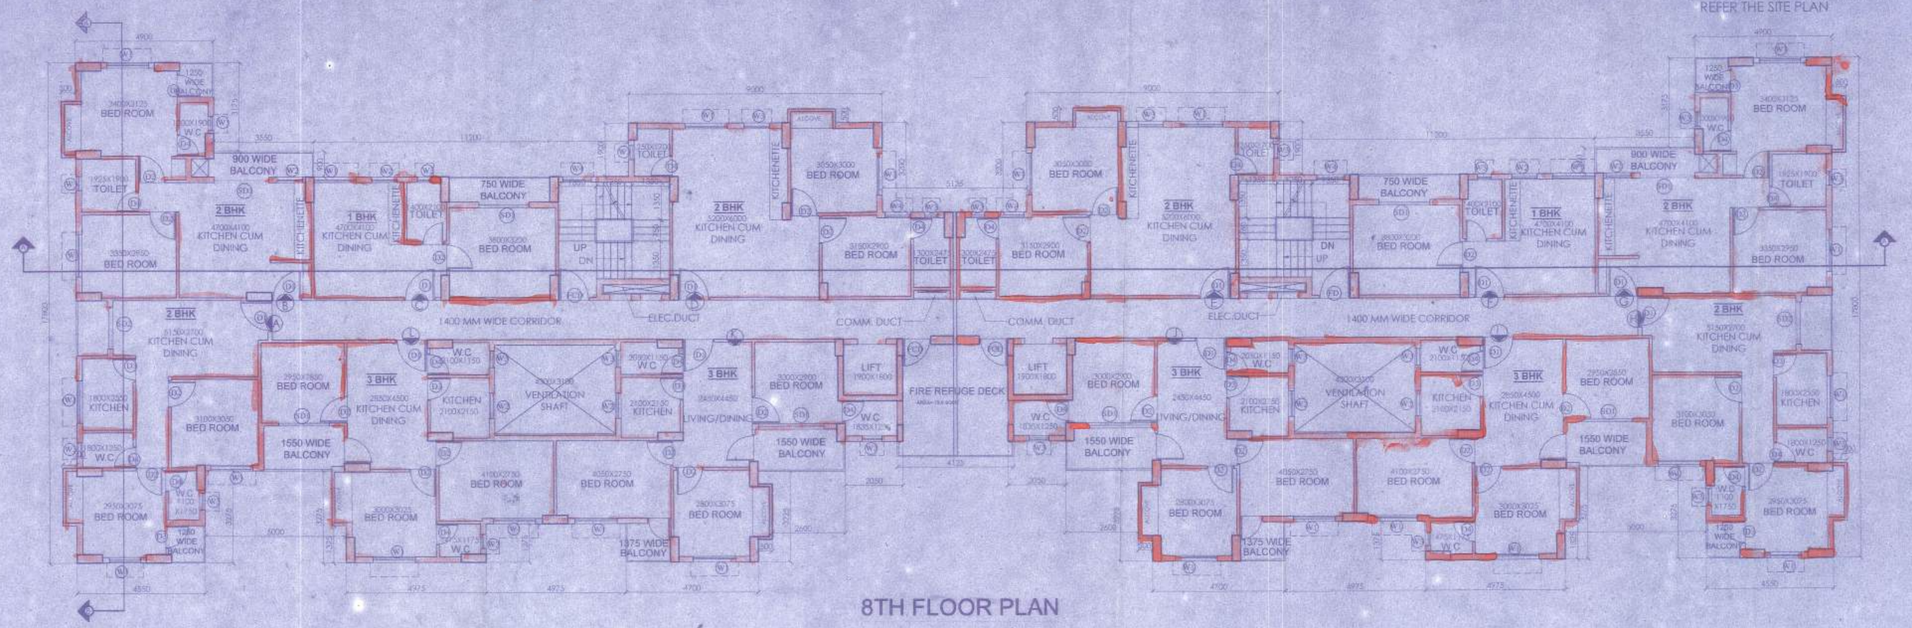

8TH FLOOR PLAN
BLOCK 2

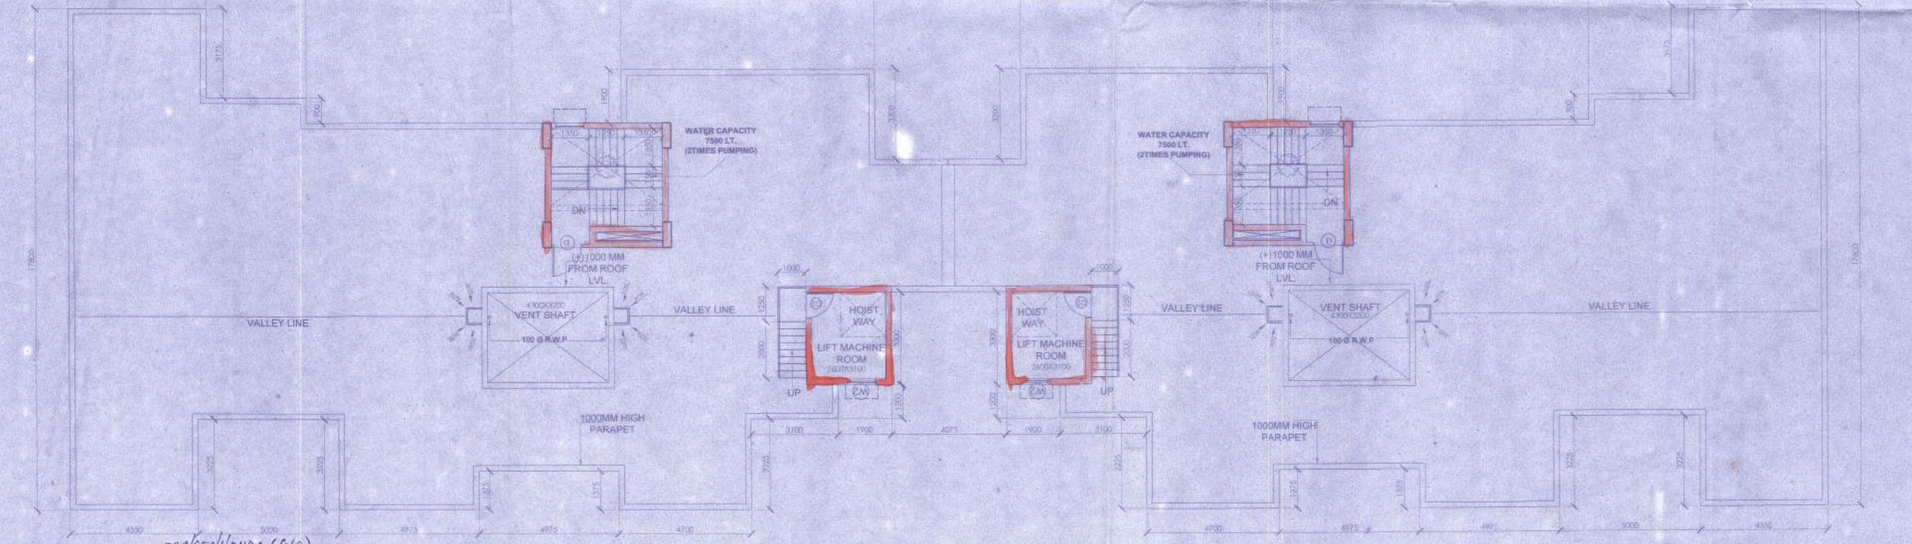

ROOF PLAN
BLOCK 2

- Vetted and recommended for sanction the building plan No. 529/CSI/1/RNDA (6/8) upto G+IX Height 31.4 M. mt. subject to the condition.
- Before starting any construction, the site must conform with the plans Sanctioned and all the condition as proposed in the plan should be fulfilled.
- All building materials necessary for construction should conform to standard specification laid in the National Building Code of India.
- Necessary [illegible] taken for safety of lives of the adjoining public and [illegible] properties during construction.
- Construction site should be maintained to prevent mosquito breeding.
- Design of all Structural members including that of the foundation should conform to standard specified in the N.B.C. of India.
- The sanction is valid for 3 years from date of sanctioning.
- Information required by the applicant to this end are:- Commencement of work, Completion of structural work up to plinth, Completion of work.
- No rain water pipe should be fixed or discharged on Road or Footpath.
- The construction should be carried out as per specification of I.S. Code and sanctioned plan under the supervision of qualified empanelled engineers.
- Construction of garbage vat, soak pit & waste water should be done by the owners.
- Any deviation of the sanctioned plan shall mean demolition.

31/10/2018
ASSISTANT ENGINEER
South 24 Pgs. Z.P.

31/10/18
District Engineer
South 24 Pgs. Z.P.

DOORS				WINDOWS				
MARKED	WIDTH	HEIGHT	REMARK	MARKED	WIDTH	HEIGHT	SILL	REMARKS
D	1200	2100		W1	1500	1350	300	
D1	1100	2100		W2	900	1000	1100	
D2	900	2100		W1A	1500	1350	750	
D3	800	2100		W3	500	900	1200	
D4	750	2100		W4	1100	1350	750	
SD1	1800	2100						
SD2	1600	2100						
SD3	1500	2100						

FOR APPROVAL

REVISED (G+IX) STORIED RESIDENTIAL COMPLEX AT L.R. DAG NO.432(P),434(P),435(P),436(P),437(P), MOUZA - NAOABAD,J.L. NO -19, UNDER P.S.- BISHNUPUR ,P.O.- RASAPUNJIA, DIST- SOUTH 24 PARGANAS, UNDER RASAPUNJA GRAM PANCHAYAT , SANCTIONED VIDE PANCHAYAT SAMITI AND SUBSEQUENT APPROVAL FROM ZILLA PARISHAD VIDE BUILDING PLAN MEMO NO:792 /ZP/ ENGG/BP/18 , DATED:19.01.18.

I CERTIFY THAT ALL THE ARCHITECTURAL DRAWINGS OF REVISED (G+IX) STORIED RESIDENTIAL COMPLEX AT L.R. DAG NO.432(P),434(P), 435(P), 436(P),437(P), MOUZA- NAOABAD,J.L. NO -19,UNDER P.S.- BISHNUPUR ,P.O.- RASAPUNJIA, DIST- SOUTH 24 PARGANAS, UNDER RASAPUNJA GRAM PANCHAYAT SANCTIONED VIDE PANCHAYAT SAMITI AND SUBSEQUENT APPROVAL FROM ZILLA PARISHAD VIDE BUILDING PLAN MEMO NO:792 /ZP/ ENGG/BP/18 , DATED:19.01.18., WHICH WERE PREPARED BY ME COMPLY WITH THE PROVISIONS OF THE NATIONAL BUILDING CODE PART-IV-1983, AND THE WEST BENGAL MUNICIPAL BUILDING RULES NO. 5(C) FURTHER, I AM DIRECT TO CONVEY THAT NO OBJECTION HAS BEEN FURNISHED BY ME REGARDING APPROPRIATION OF STRUCTURE SHOWN IN THESE DRAWINGS AND NO DEVIATION OF THE PROVISIONS OF THESE RULES HAS BE FOUND IN ANY OF THE DRAWINGS AND DOCUMENTS SUBMITTED TO THE SANCTIONING AUTHORITY FOR OBTAINING SANCTIONS.

AMITAV BISWAS
Chartered Architect
CA/2010/47702

Signature of Architect

DRAKALPA

CERTIFICATE OF THE STRUCTURAL DRAWING AND DESIGNS OF BOTH THE FOUNDATION AND SUPERSTRUCTURE OF THE BUILDING/STRUCTURE HAS BEEN MADE CONSIDERING THE SOIL TEST REPORT TO PER CIVIL RULE AND REGULATIONS MADE UNDER THE ACTS AND ALSO CONSIDERING ALL POSSIBLE LOADS, WIND LOAD AND THE SEISMIC FORCE ACTING ON THE BUILDING/STRUCTURE AS PER CURRENT CODE. THE BUILDING/ BEING AS PER STANDARD ASSUMPTIONS, BUILDING CODE OF INDIA AND CERTIFY THAT IT IS SAFE AND STABLE IN ALL RESPECTS OF ITS ADHERE TO CODES AND THESE PROVISIONS SHALL BE ADHERED TO DURING THE CONSTRUCTION.

SIGNATURE OF THE STRUCTURAL ENGINEER

MAK ENGINEERS
A/2-85, Sector-II, Salt Lake City,
Kolkata 700 091.
E-mail: [illegible]
TEL: 033 2344 0668

IT IS CERTIFIED THAT THE COMPREHENSIVE GEO-TECHNICAL REPORT ON SOIL INVESTIGATION HAS BEEN PREPARED BY ME FOR DESIGN AND CALCULATION OF THE FOUNDATION BY ANALYZING THE SOIL SAMPLES FOR ESTIMATING THE BEARING CAPACITY OF THE SOIL ON WHICH FOUNDATION OF THE STRUCTURE WILL BE CONSTRUCTED.

Shiv Niketan Pvt. Ltd.
Director

AUTHORIZED SIGNATORY

TITLE : BLOCK 2
EIGHTH FLOOR PLAN & ROOF FLOOR PLAN

PROJECT ARCHITECT
DRAKALPA

DRAWN BY	ARUP
CHECKED BY	ANKU
APPROVED BY	
SCALE	1:100
DATE	19.01.18
SUBMISSION DRAWING	
DRAWING NO.	REVISION NO.
DRAWING NO.	0