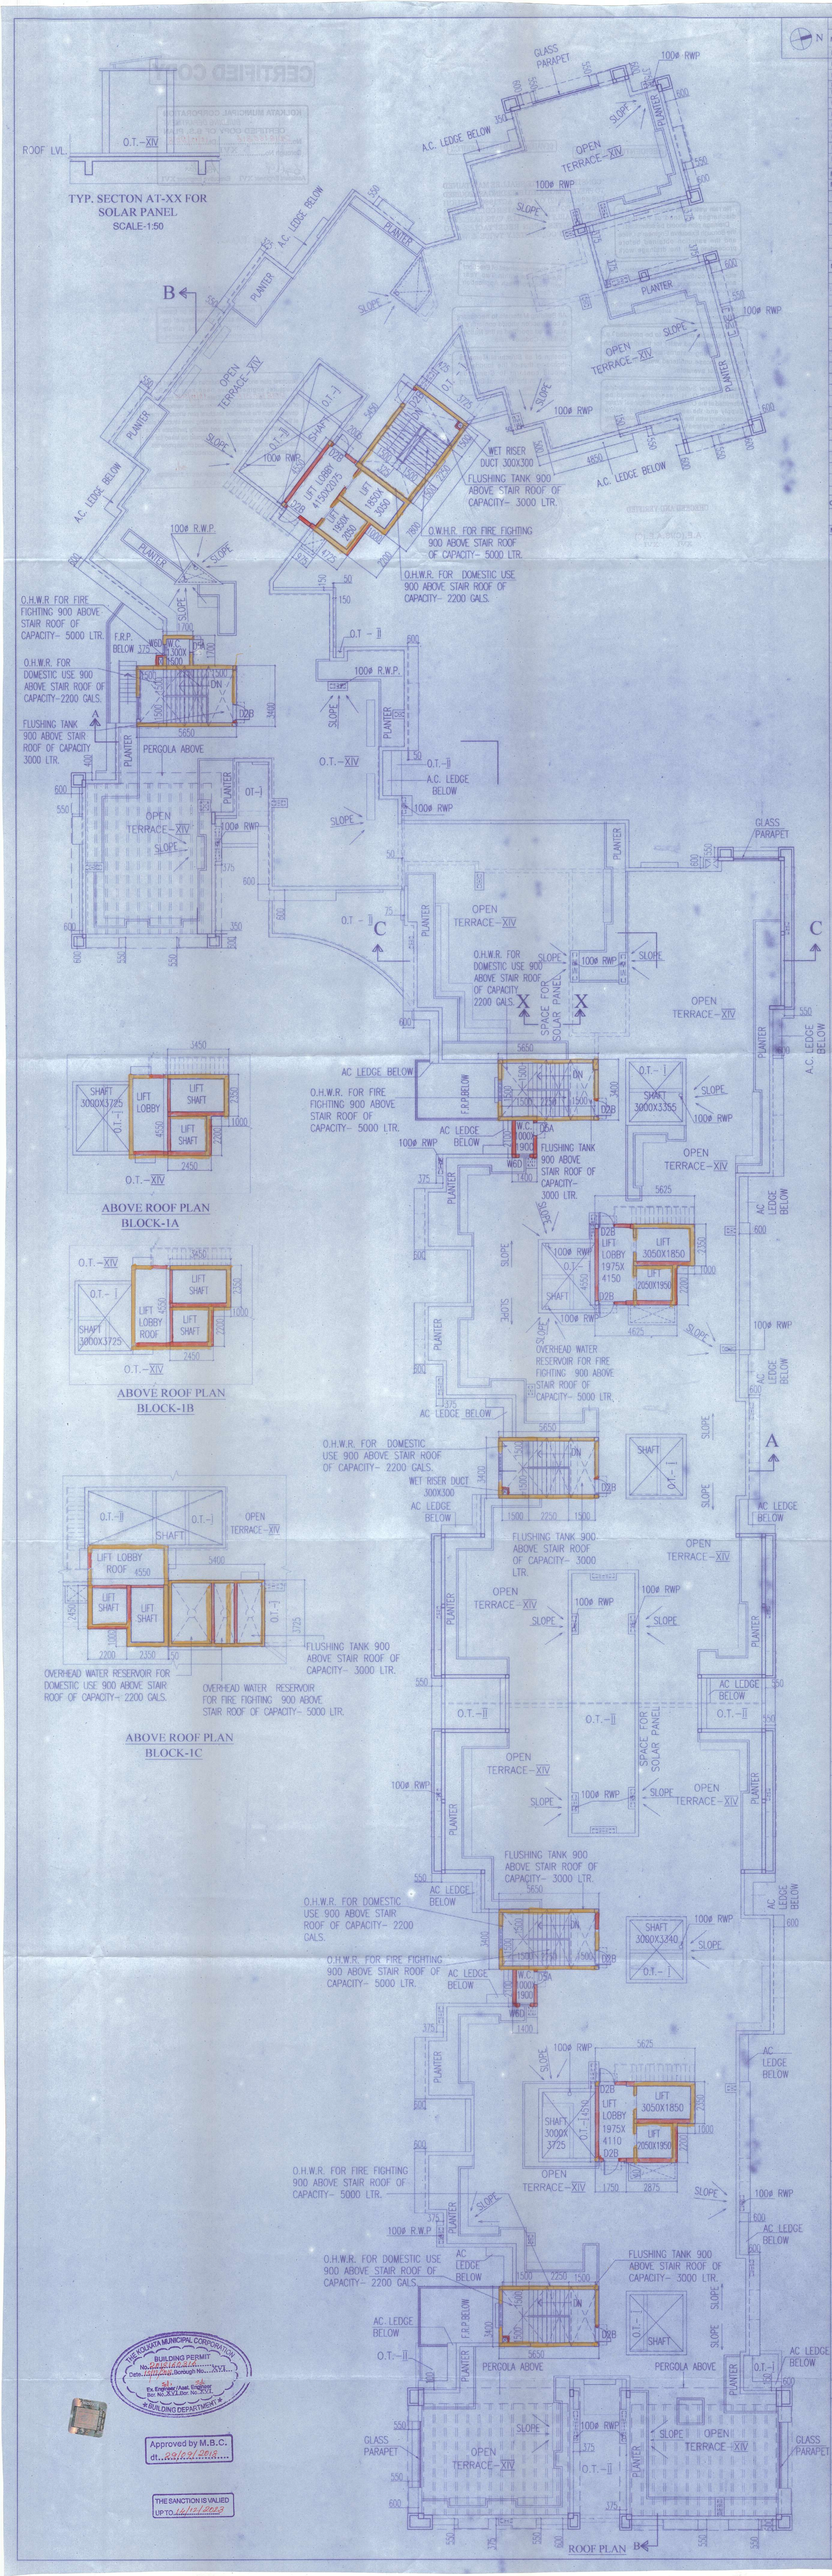

SCHEDULE OF DOORS			
MKD.	SILL	LINTEL	SIZE
D	-	2400	1800 X 2400
D1	-	2150	1500 X 2150
D1A	-	2150	1200 X 2150
D1B	250	2150	1200 X 1950
D2	-	2150	1100 X 2150
D2B	250	2250	900 X 2000
D3	-	2150	1000 X 2150
D4	-	2150	900 X 2150
D5	-	2150	750 X 2150
D5A	250	2250	750 X 2000
D5B	250	2150	750 X 1900
F.C.D.	-	2150	1100 X 2150
FCD 1	-	2150	1500 X 2150
SD	-	2150	2100 X 2150
SD1	-	2150	1800 X 2150
SD2	-	2150	1500 X 2150
SD3	250	2150	1500 X 1900

SCHEDULE OF WINDOWS			
MKD.	SILL	LINTEL	SIZE
W	350	2150	2100 X 1800
W1	350	2150	1800 X 1800
W1A	350	2150	1500 X 1800
W2	350	2150	850 X 1800
W2A	350	2150	1200 X 1800
W3	1100	2150	1650 X 1050
W3A	350	2150	1350X1800
W3B	950	2150	1500X1200
W3C	350	2150	1200X1800
W3D	1200	2150	1200X950
W4	1250	2150	600 X 900
W5	1100	2150	900X1050
W5A	350	2150	1350X1800
W5B	1200	2150	900X950
W6	1250	2150	600X900
W6A	1250	2150	575X900
W6B	1250	2150	525X900
W6C	1250	2150	500X900
W6D	1250	2250	600X1000
W7	950	2150	600X1200
C.G.F.G		AS/ELEVATION	
V		AS/ELEVATION	

NOTE:- 'X' FOR MECHANICAL VENTILATION & ARTIFICIAL LIGHTING

Madanji Developers (P) Ltd.
Mayfair Garden (P) Ltd.
Madanji Vintage (P) Ltd.
Happy Home Trade Terrace (P) Ltd
Shyam Mahtabwar (P) Ltd.
Shyam Vintage (P) Ltd.
Evening Vintage (P) Ltd.
Evening Mahtabwar (P) Ltd.
Mahatta Tie-up (P) Ltd.
Crystal Commercial (P) Ltd.
Nation Vintage (P) Ltd.
Nation Mahtabwar (P) Ltd.
Fashion Vintage (P) Ltd.
Exclusive Commercial (P) Ltd.
Tulshiraj Marketing (P) Ltd.
Shyam Real Estate (P) Ltd.
Tulshiraj Developers (P) Ltd.
Landmark Projects (P) Ltd.
Shreeparli Vintage (P) Ltd.

Authorised Signatory
SIGNATURE OF OWNER.

CERTIFICATE OF STRUCTURAL ENGINEER.

THIS IS TO CERTIFY THAT THE STRUCTURAL DESIGN AND DRAWING OF BOTH FOUNDATION AND SUPER STRUCTURE OF THE BUILDING HAS BEEN MADE BY ME CONSIDERING ALL POSSIBLE LOADS INCLUDING THE SEISMIC LOAD AS PER THE NATIONAL BUILDING CODE OF INDIA AND CERTIFIED THAT IT IS SAFE AND STABLE IN ALL RESPECTS

SANJIV J. PAREKH
REGISTERED STRUCTURAL ENGINEER
ENGINEERING ASSOCIATE
E.S.E. No. 164(I) K.M.C.
SIGNATURE OF STRUCTURAL ENGG.

SANJIB GUHA
REGISTERED ENGINEER
ENLISTED STRUCTURAL REVIEWER
SIGNATURE OF STRUC.REVIEWER

ALOK ROY
Empanelled Geotechnical Engineer
Kolkata Municipal Corporation
Class – G-1/V11
6A, Mitin Park,
Kolkata-700 054
SIGNATURE OF GEO-TECHNICAL ENGINEER

CERTIFICATE OF ARCHITECT.

I DO HERE BY CERTIFY WITH FULL RESPONSIBILITY, THAT THE BUILDING PLAN HAS BEEN DRAWN UP AS PER K.M.C. BUILDING RULE - 2009 AS AMENDED FROM TIME TO TIME. THAT THE WIDTH OF THE ABUTTING ROAD CONFORM WITH THE PLAN AND IT IS A BUILDABLE SITE NOT A TANK OR A FILLED UP TANK. THE SITE PLAN, LOCATION PLAN AGREES WITH THE SITE. THE PLOT IS DEMARCATED BY BOUNDARY WALLS & MEASUREMENTS TALLY WITH THE RCOD. DEED PLAN.

JAI PRAKASH BISHAT KUMAR AGRAWAL
B. Arch., A.I.A.I.,
Reg. No. CA / 89 / 10008
Architect's Regn. No. - 03043
SIGNATURE OF ARCHITECT.

TITLE-
ROOF PLAN

PROJECT-
PROPOSAL FOR OBTAINING THE SANCTION OF ADDITION & ALTERATION OF B+G+XIII STORIED RESIDENTIAL BUILDING U/S 394 OF KMC ACT 1980 READ WITH U/R 29 (2a) ALONG WITH 69A(1)(b) OF KMC BUILDING RULES 2009 INCORPORATING ADDITION IN 1ST & 13TH FLOOR AT PREMISES NO. 24, DIAMOND HARBOUR ROAD, KOLKATA-700106, WARD- 144, UNDER BOROUGH - XVI, P.S.- THAKURPUKUR, (REF. B.S. PLAN NO. 2016100118 DATED 29.08.2016)

ARCHITECTS
AGRAWAL & AGRAWAL
BARODA KOLKATA

SCALE	DATE	DEALT	CHECKED
1 : 100	29.08.18	POULOMI/UMANG/SILPI SHYAMANA	SUPRIYA

THE KOLKATA MUNICIPAL CORPORATION
BUILDING PERMIT
No. 2016100118 Dated 11/12/2018 Borough No. XVI
Executive Engineer (Asstt. Engineer)
Bor. No. XVI, Bor. No. 2017
for BUILDING DEPARTMENT

Approved by M.B.C.
dt. 03/12/2018

THE SANCTION IS VALID UP TO 14/12/2023