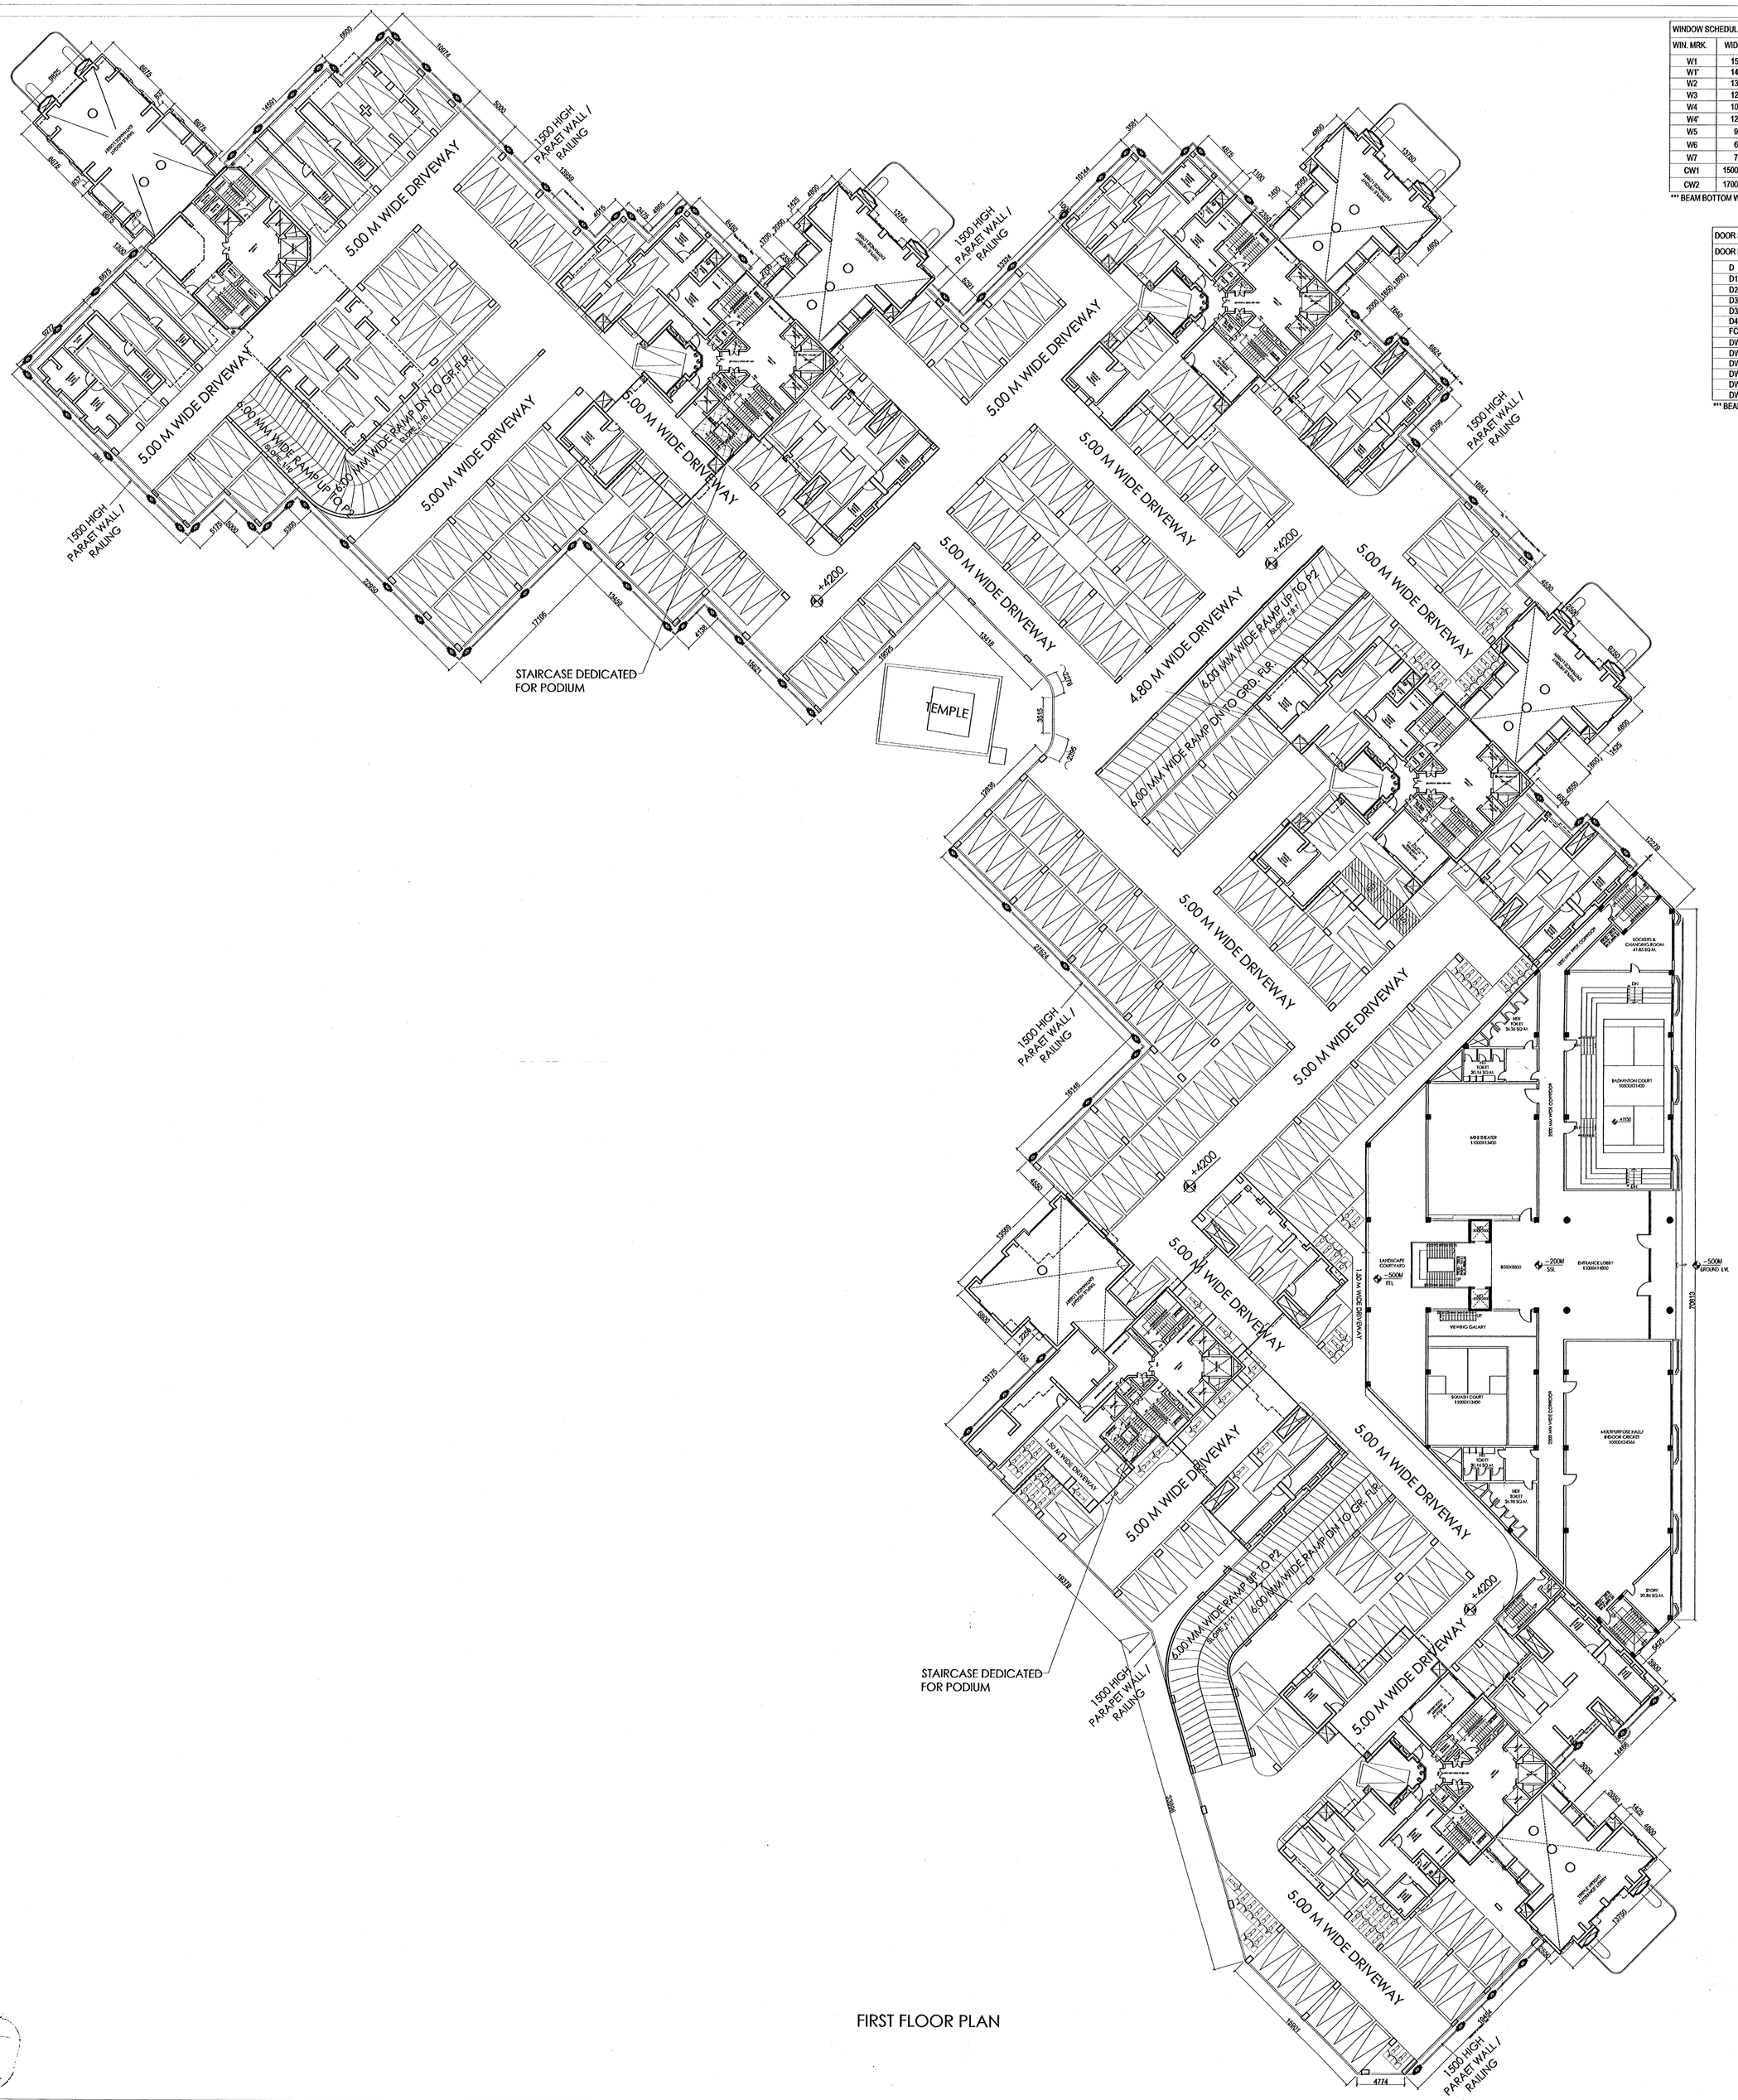

FIRST FLOOR PLAN

WINDOW SCHEDULE				
WIN. MRK.	WIDTH.	HEIGHT.	SILL LEV.	REMARKS
W1	1500	2000	300	
W1'	1400	2000	300	
W2	1350	2000	300	
W3	1200	2000	300	
W4	1050	1550	750	
W4'	1200	1550	750	
W5	900	1300	1000	
W6	600	900	1400	
W7	750	1300	1150	
CW1	1500+900	2000	300	
CW2	1700+750	2000	300	

*** BEAM BOTTOM WILL ACT AS LINTEL OF DOOR AND WINDOW

DOOR SCHEDULE			
DOOR MRK.	WIDTH.	HEIGHT.	REMARKS
D	1500	2300	
D1	1200	2300	
D2	900	2300	
D3	800	2300	
D3a	800	2300	
D4	750	2300	
FCD	1200	2300	
DW1	2100	2300	
DW2	1750	2300	
DW3	1700	2300	
DW4	1500	2300	
DW5	1425	2300	
DW6	1200	2300	

*** BEAM BOTTOM WILL ACT AS LINTEL OF DOOR.

PROJECT:

PROPOSED RESIDENTIAL PROJECT OF HAPPY NIKETAN PRIVATE LIMITED AT HOLDING NO. 449/A/2, G.T. ROAD, DISTRICT: HOOGHLY, P.S. - SERAMPORE, MOUZA - MAHESH, UNDER SERAMPORE MUNICIPALITY.

TITLE: FIRST FLOOR PLAN

DECLARATION OF ARCHITECT

THE PLOT IS BOUNDED BY BOUNDARY WALLS AND PILLARS AND IT CONFIRMS WITH THE PLAN. (BUILDING) RULE 2007 AS AMENDED FROM TIME TO TIME AND AS PER THE SITE CONDITION WHEREIN . I CERTIFY THAT THE BUILDING PLAN HAS BEEN DRAWN UP AS PER PROVISION OF W.B. MUNICIPAL IT IS A BUILDABLE SITE AND NOT A TANK OR FILLED UP TANK.

Sanjay Mandal
CA/98/23621

SANJAY MANDAL
C.O.A. REG. NO. CA/98/23621
SIGNATURE OF ARCHITECT

DECLARATION OF STRUCTURAL ENGINEER

THE STRUCTURAL DESIGNS AND DRAWINGS OF BOTH FOUNDATION AND SUPERSTRUCTURE OF THE BUILDING HAS BEEN MADE BY ME CONSIDERING ALL POSSIBLE LOADS INCLUDING THE SEISMIC LOAD AS PER NATIONAL BUILDING CODE OF INDIA AND CERTIFY THAT IT IS SAFE AND STABLE IN ALL RESPECTS

UTPAL SANTRA
B.C.E., M.C.E.(STRUCT.)
F.I.E.-F1212601
KMC Empanelled Structural Engineer
Class-I, E.S.E. No. 1/58

SIGNATURE OF STRUCTURAL ENGINEER

CERTIFICATE OF STRUCTURAL REVIEWER

I/WE DO HEREBY CERTIFY THAT THE BUILDING SITE PROPOSED FOR CONSTRUCTION AT HOLDING NO. 449/A/2, G.T. ROAD, DISTRICT: HOOGHLY, P.S. - SERAMPORE, MOUZA - MAHESH, J.L. NO. - 15, L.R. KHATIAN NO. - 11331 UNDER SERAMPORE MUNICIPALITY, UNDER THE JURISDICTION OF HAS BEEN VISITED BY ME / US AND ALL THE DESIGNS, DRAWING, SOIL TEST REPORT AND LOAD TEST RESULTS FOR FOUNDATION AND SUPERSTRUCTURE HAVE BEEN DULY REVIWED CONFORMING TO STIPULATIONS OF ALL LATEST RELEVANT IS CODE OF PRACTICE AND NATIONAL BUILDING CODE AND IT IS FOUND THAT EVERYTHING IS COMPLETELY IN ORDER AND THE PROPOSED FOUNDATION AND SUPER STRUCTURE ARE SAFE INA ALL RESPECT.

M. K. ROY
B. C. E. (Jadavpur), M. Sc. TECH. (Manchester, U.K.
A. M. C. S. T. C. ENG, M.I. STRUCT. E. (London)
Membership No. 20109900
KMC Empanelled Structural REVIEWER
E. S. R - (I) 6/12

SIGNATURE OF STRUCTURAL REVIEWER

CERTIFICATE OF STRUCTURAL STABILITY

WE HEREBY CERTIFY THAT THE FOUNDATION AND SUPERSTRUCTURE OF THE BUILDING PROPOSED FOR SANCTION ON HOLDING NO. 449/A/2, G.T. ROAD, DISTRICT: HOOGHLY, P.S. - SERAMPORE, MOUZA - MAHESH, J.L. NO. - 15, L.R. KHATIAN NO. - 11331, UNDER SERAMPORE MUNICIPALITY, HAVE BEEN SO DESIGNED BY ME / US WILL MAKES SUCH FOUNDATION AND SUPERSTRUCTURE SAFE IN ALL RESPECT INCLUDING THE CONSIDERATION OF BEARING CAPACITY AND SETTLEMENT OF SOIL ETC.

Sanjay Mandal
CA/98/23621
SIGNATURE OF ARCHITECT

UTPAL SANTRA
B.C.E., M.C.E.(STRUCT.)
F.I.E.-F1212601
KMC Empanelled Structural Engineer
Class-I, E.S.E. No. 1/58
SIGNATURE OF STRUCTURAL ENGINEER

For C. E. Testing Company Pvt. Ltd.
Geotechnical Consultant
Dr. C. Nayak, MD
Ph. D. (Geotech)
SIGNATURE OF GEO - TECHNICAL ENGINEER

HAPPY NIKETAN PRIVATE LIMITED
Constituted Attorney
SIGNATURE OF OWNER

ARCHITECT

ARCHITECT HAFEEZ CONTRACTOR
29 Bank Street Fort
Mumbai - 400 023
T : +91 22 22661920
E : exec@hcontractor.com
www.architecthafeezcontractor.com

INNATE
ARCHITECTS PLANNERS ENGINEERS
26/2, BALLYGUNGE CIRCULAR ROAD,
UDAYAN PARK, FLAT NO.-7,
3RD FLOOR, KOL-19
TEL : (033) 4000 6422/ 23/ 24/ 25/ 26
www.innateIndia.com

DRG. NO.	IN/1247/CORP/LOT - 3/AR-03		N
SCALE	1:200	DRAWN BY	BANYA
DATE	08.09.17	CHK'D BY	S.M
JOB NO.	IN/1247	APVD BY	
DESIGNED BY	INNATE		
ISSUE STATUS	CORPORATION		
SHEET NO:-			

THIS DRAWING IS A PRIVATE AND CONFIDENTIAL DOCUMENT AND IT MUST NOT TO BE COPIED OR LENT WITHOUT THE CONCENT OF M/S INNATE

3