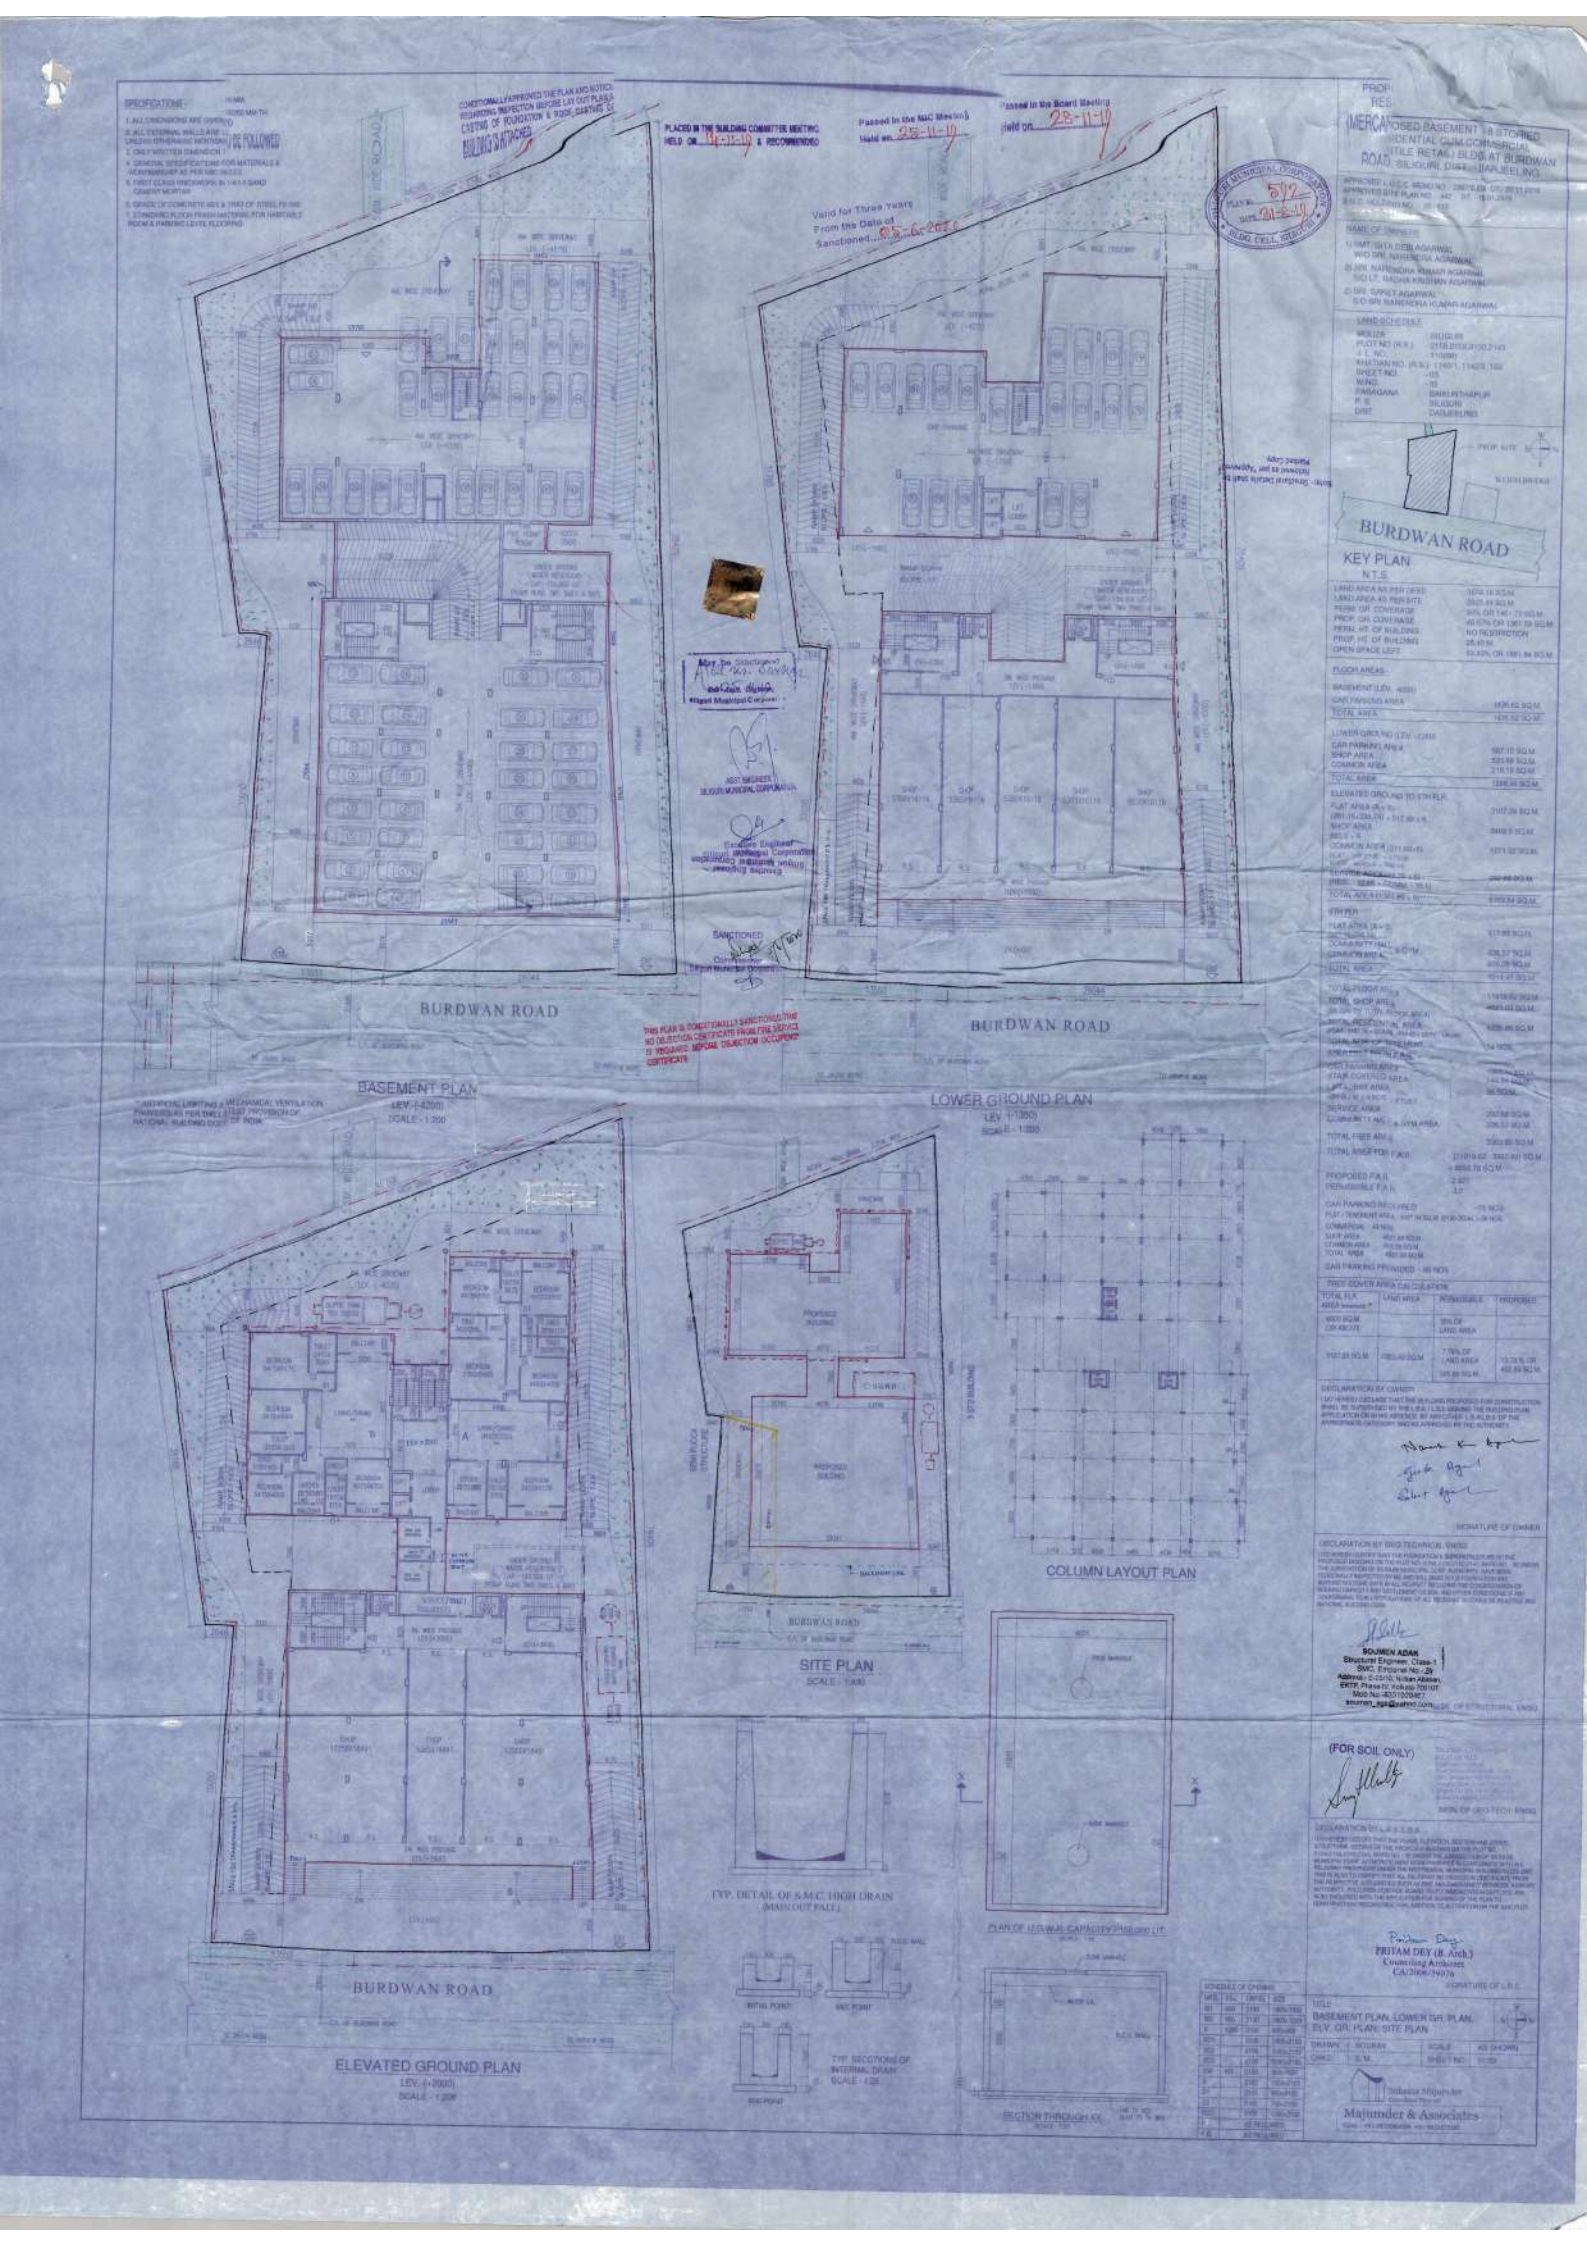
BURDWAN ROAD
BURDWAN ROAD
BASEMENT PLAN
LEV.(-)4200
SCALE - 1:200
LOWER GROUND PLAN
LEV.(-)1050
SCALE - 1:200
COLUMN LAYOUT PLAN
SITE PLAN
SCALE - 1:400
BURDWAN ROAD
ELEVATED GROUND PLAN
LEV.(+)2000
SCALE - 1:200
TYP. DETAIL OF S.M.C. HIGH DRAIN
(MAIN OUT FALL)
PLAN OF U.G.W.R. CAPACITY 70 cum LIT.
SECTION THROUGH XX
TYP. SECTIONS OF
INTERNAL DRAIN
SCALE - 1:25
BURDWAN ROAD
KEY PLAN
N.T.S.
PROPOSED BASEMENT 1B STORIED
RESIDENTIAL CUM COMMERCIAL
(TILE RETAIL) BLDG AT BURDWAN
ROAD, SILIGURI, DIST.-DARJEELING.
SANCTIONED
Chief Municipal Corporation
ASST. ENGINEER
SILIGURI MUNICIPAL CORPORATION
Executive Engineer
Siliguri Municipal Corporation
SILIGURI MUNICIPAL CORPORATION
BUILDING SECTION
SILIGURI MUNICIPAL CORPORATION
BUILDING CELL, SILIGURI
Valid for Three Years
From the Date of
Sanctioned...25-6-2014
PLACED IN THE BUILDING COMMITTEE MEETING
HELD ON 14-11-14 & RECOMMENDED
Passed in the M&C Meeting
Held on 25-11-14
Passed in the Board Meeting
Held on 28-11-14
CONDITIONALLY APPROVED THE PLAN AND NOTICE
REGARDING INSPECTION BEFORE LAY OUT PLINTH &
CASTING OF FOUNDATION & ROOF SLAB/TIES OF
BUILDING IS ATTACHED
THIS PLAN IS GIVEN CONDITIONALLY SANCTIONS THAT
NO OBJECTION CERTIFICATE FROM FIRE SERVICE
IS REQUIRED BEFORE OBJECTION OCCUPENCY
CERTIFICATE
SOUMEN ADAK
Structural Engineer, Class-1
SMC, Empanel No - 29
Address: S-D/16, Nilkan Abasay
EKTP, Phase IV, Kolkata 700 107
Mob No.-8001009467
soumen_nps@yahoo.com
(FOR SOIL ONLY)
PRITAM DEY (B. Arch.)
Councilling Architects
CA/2006/39076
Majumder & Associates