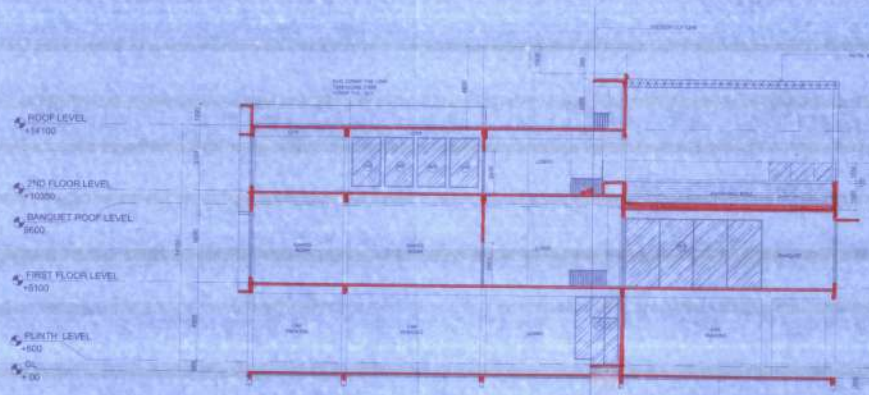

SECTION AA'
SCALE-1:100

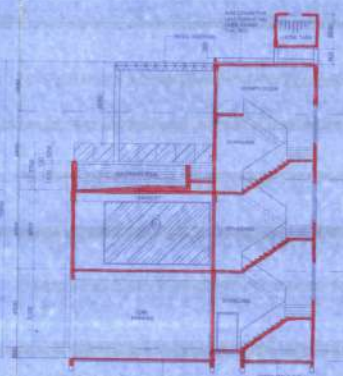

SECTION BB'
(BLOCK-B)
SCALE-1:100

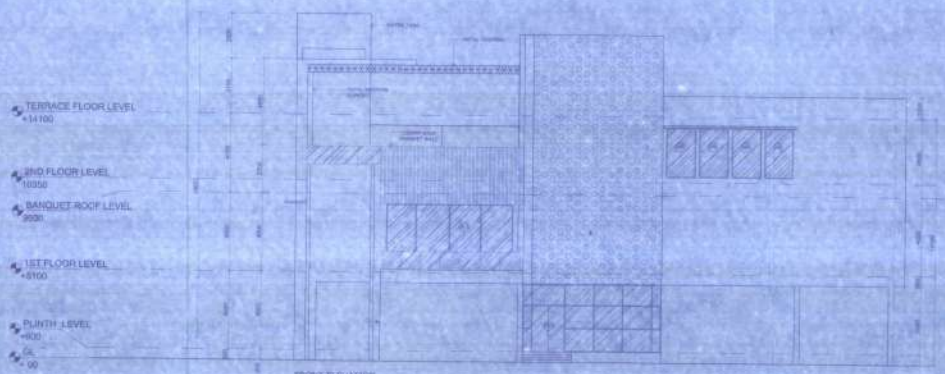

FRONT ELEVATION
(BLOCK-B)
SCALE-1:100

GENERAL NOTES

1. ALL DIMENSIONS ARE IN MM.
2. ALL EXISTING WALLS ARE 230 MM & NOTED.
3. ALL BRACKETS (WHICH ARE NOT MARKED BY CURVE) MORTAR.
4. EXCEPTION, IF ANY, IN SCALE & DRAWING, PLEASE CONTACT THE WRITER ARCHITECT.
5. ALL LEVEL TAKEN AS PER G.L.

Type	Level	Size	Type	Level	Size
DOOR LEGEND			WINDOW LEGEND		
APARTMENT (G+20)					
D1	2400	1100X2400	W1	2400	2700X1200
D2	2400	1200X2400	W1	2400	2700X1200
D3	2400	1000X2400	W2	2400	1200X1200
D4	2400	900X2400	W2	2400	1200X1200
D5	2400	800X2400	W3	2100	1200X1200
D5A (WHT)	2100	800X2100	W7	2400	1200X1800
D6	2400	750X2400	W4	2400	800X2400
D6A	2400	800X2400	W5	2400	600X1200
D7	2400	1800X2400			
D8	2400	2000X2400			
D9	2400	1500X2400			
D10	2100	1800X2100			
FCD 1	2400	1200X2400			
CLUB HOUSE (G+2)					
D11	2700	1800X2700			
D12	2400	1800X2400	W6	1350	900X1350 (HORIZ)
D13	2400	1200X2400	W7	2400	1800X1800
D14	2400	1000X2400	W8	2400	1800X1800
D15	2400	900X2400	W9	2100	1200X1200
D16	2400	2100X2400	W9	2400	1800X2400
FCD 2	2400	1200X2400	W9A	2400	1200X2700
GL	FULL HEIGHT GLAZING		W9'	2100	1800X2100
GL1	3600	7100X3600	W10	2400	1200X2400
GL2	3600	8400X3600	W11	2400	1800X2400
GL3	3600	6700X3600	W12	1200	1200X1200
GL4	3100	5700X3100	W13	1200	900X1200
GL5	3100	2800X3100			

CERTIFICATE OF OWNER

CERTIFIED THAT I HAVE DONE THROUGH THE BUILDING RULES FOR BIDHAN NAGAR MUNICIPALITY AND ALSO UNDERTAKE TO ABIDE BY THOSE RULES DURING AND AFTER THE CONSTRUCTION OF THE BUILDING I ALSO CERTIFY THAT I SHALL ON A LATER DATE MAKE ANY ADDITION & ALTERATION TO THIS PLAN.

For BENCHMARK DEVELOPERS
Partner

SIGNATURE OF OWNER

CERTIFICATE OF ARCHITECT

CERTIFIED THAT THE PLAN HAS BEEN DESIGNED AND DRAWN UP STRICTLY ACCORDING TO THE BUILDING RULES FOR BIDHAN NAGAR

Anjan Dey
Architect
Reg. No.
Member of Council of Architecture CA/2001/77715

SIGNATURE OF ARCHITECT

CERTIFICATE OF STRUCTURAL ENGINEER

CERTIFIED THAT THE FOUNDATION AND SUPERSTRUCTURE OF THE BUILDING HAS BEEN DESIGNED BY MEUS INCL. MAKE SUCH FOUNDATION AND SUPERSTRUCTURE SAFE IN ALL RESPECT INCLUDINGTHE CONSIDERATION OF BEARING CAPACITY AND SETTLEMENT OF SOIL

SANJIB JANA
B.E.(CIVIL)
M.E.(STRUCTURAL ENGINEERING)
M.E.(CIVIL)
M.I.E.
M.I.S.T.E.

SIGNATURE OF STRUCTURAL ENGINEER

CERTIFICATE OF STRUCTURAL REVIEWER

CERTIFIED THAT THE FOUNDATION AND SUPERSTRUCTURE OF THE BUILDING HAS BEEN DESIGNED BY MEUS INCL. MAKE SUCH FOUNDATION AND SUPERSTRUCTURE SAFE IN ALL RESPECT INCLUDINGTHE CONSIDERATION OF BEARING CAPACITY AND SETTLEMENT OF SOIL

SANJIB JANA
B.E.(CIVIL)
M.E.(STRUCTURAL ENGINEERING)
M.E.(CIVIL)
M.I.E.
M.I.S.T.E.

SIGNATURE OF STRUCTURAL REVIEWER

CERTIFICATE OF GEO TECHNICAL

DR. SUTODI KUMAR CHAKRABORTI
B.E.(C.E. MS. (Tech) Retired
F.E.T.S. (Roorkee) Civil Engineering
M.T.E.C.S.(U.K.) Retired
Tata Steel Limited Corporation
Lecture No-01 (1-5)
Consulting Geotechnical Engineer

SIGNATURE OF GEO TECHNICAL

PROJECT

PROPOSED RESIDENTIAL BUILDING SHOWN AT MANIKBATHAN, DAG NO-414(P), 428, 485(P), 486(Ptn) AT MOUZA MANIKBATHAN, L.L. NO-13, KH NO-210, L.R KHATIAN NO- 1969, 1968, 1963, 2065, 2121, & 1812, BHT-2195,2196, 2210,2212,2214, 2217 AMNG NO-26, POST OFFICE-BANSWANPUR, P.S-BIDHAN NAGAR ELECTRONIC COMPLEX, DIST-24 PARGANAS (N), KOLKATA-700102.

TITLE

ELEVATION, SECTION FOR G+6 BUILDING

DRAWN BY: GOBOSHINI DAS	CHECKED BY: ARJUN
DATE: 23.01.2020	SCALE: 1:100 @ A0
PROJECT NO:	
DRAWING NO: A-M-101.04	REVISION NO: R2

ARCHITECT:

VITRUVIAN

© VITRUVIAN www.copyright.or.in/drawing