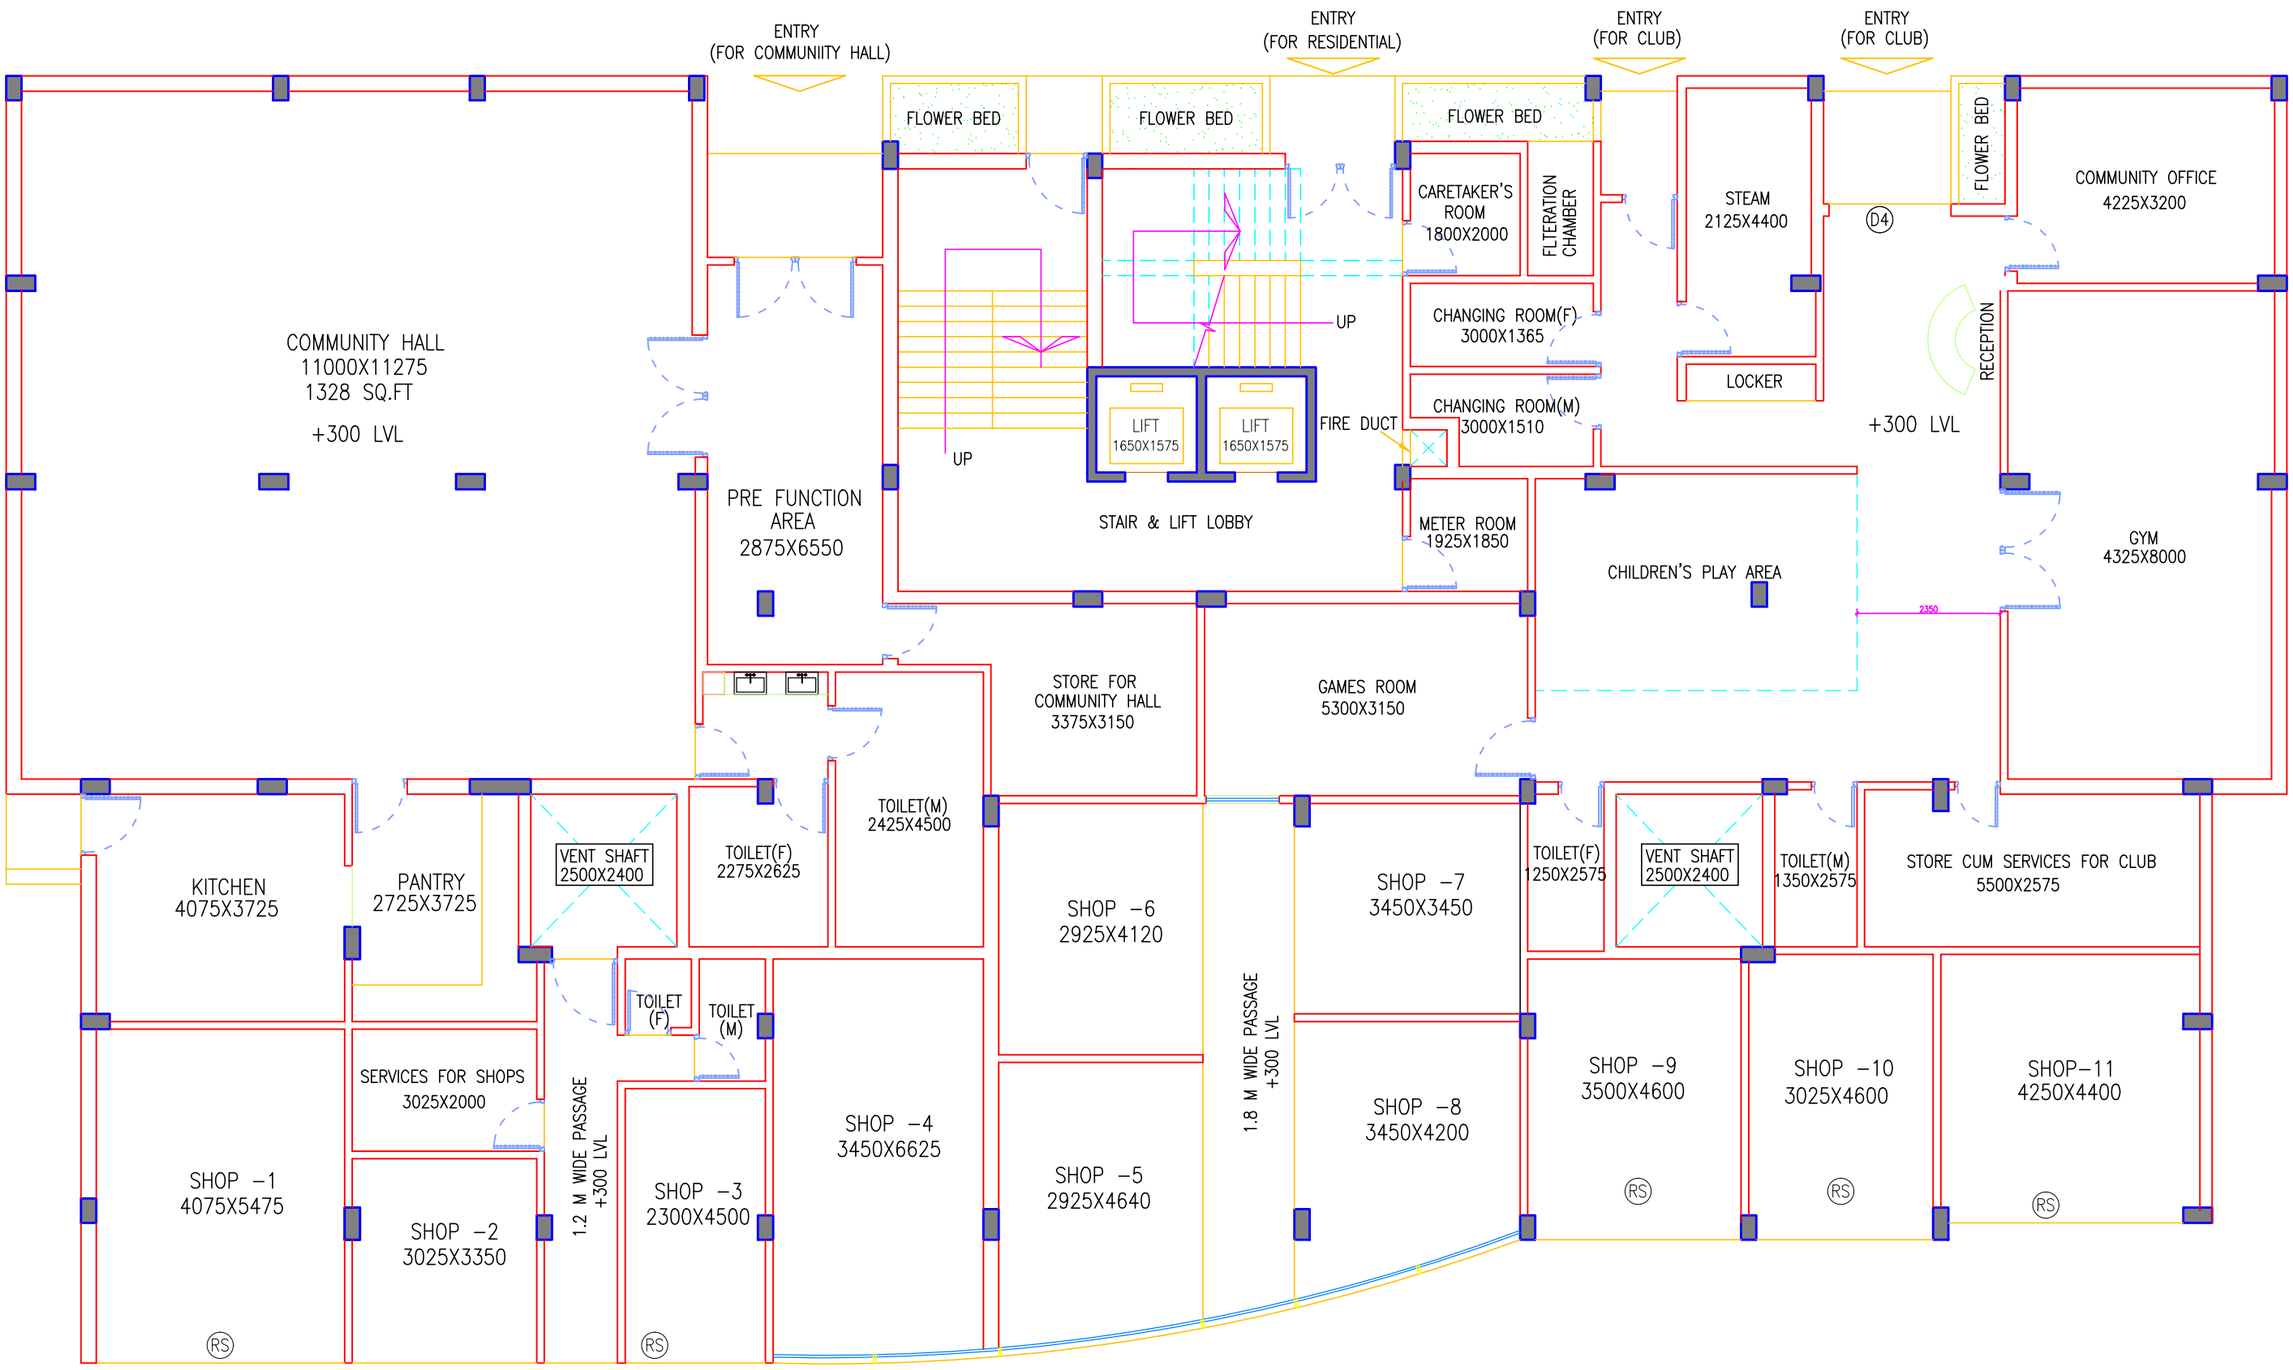

GROUND FLOOR PLAN OF BLOCK - I
(REVISED)

PROJECT: PROPOSED G+5 RESIDENTIAL CUM COMMERCIAL PROJECT AT SAGARBHANGA, DURGAPUR, WEST BENGAL	GROUND FLOOR AREA - 715 SQ.M/ 7696 SQ.FT	CLIENT : MR. SATISH BAGARIA	ARCHITECT : f3 architects architecture + urban design 32/1 BLOCK - F, PATULI TOWNSHIP KOLKATA - 700094	DATE : 04.02.2019 DRAWN BY : I.P