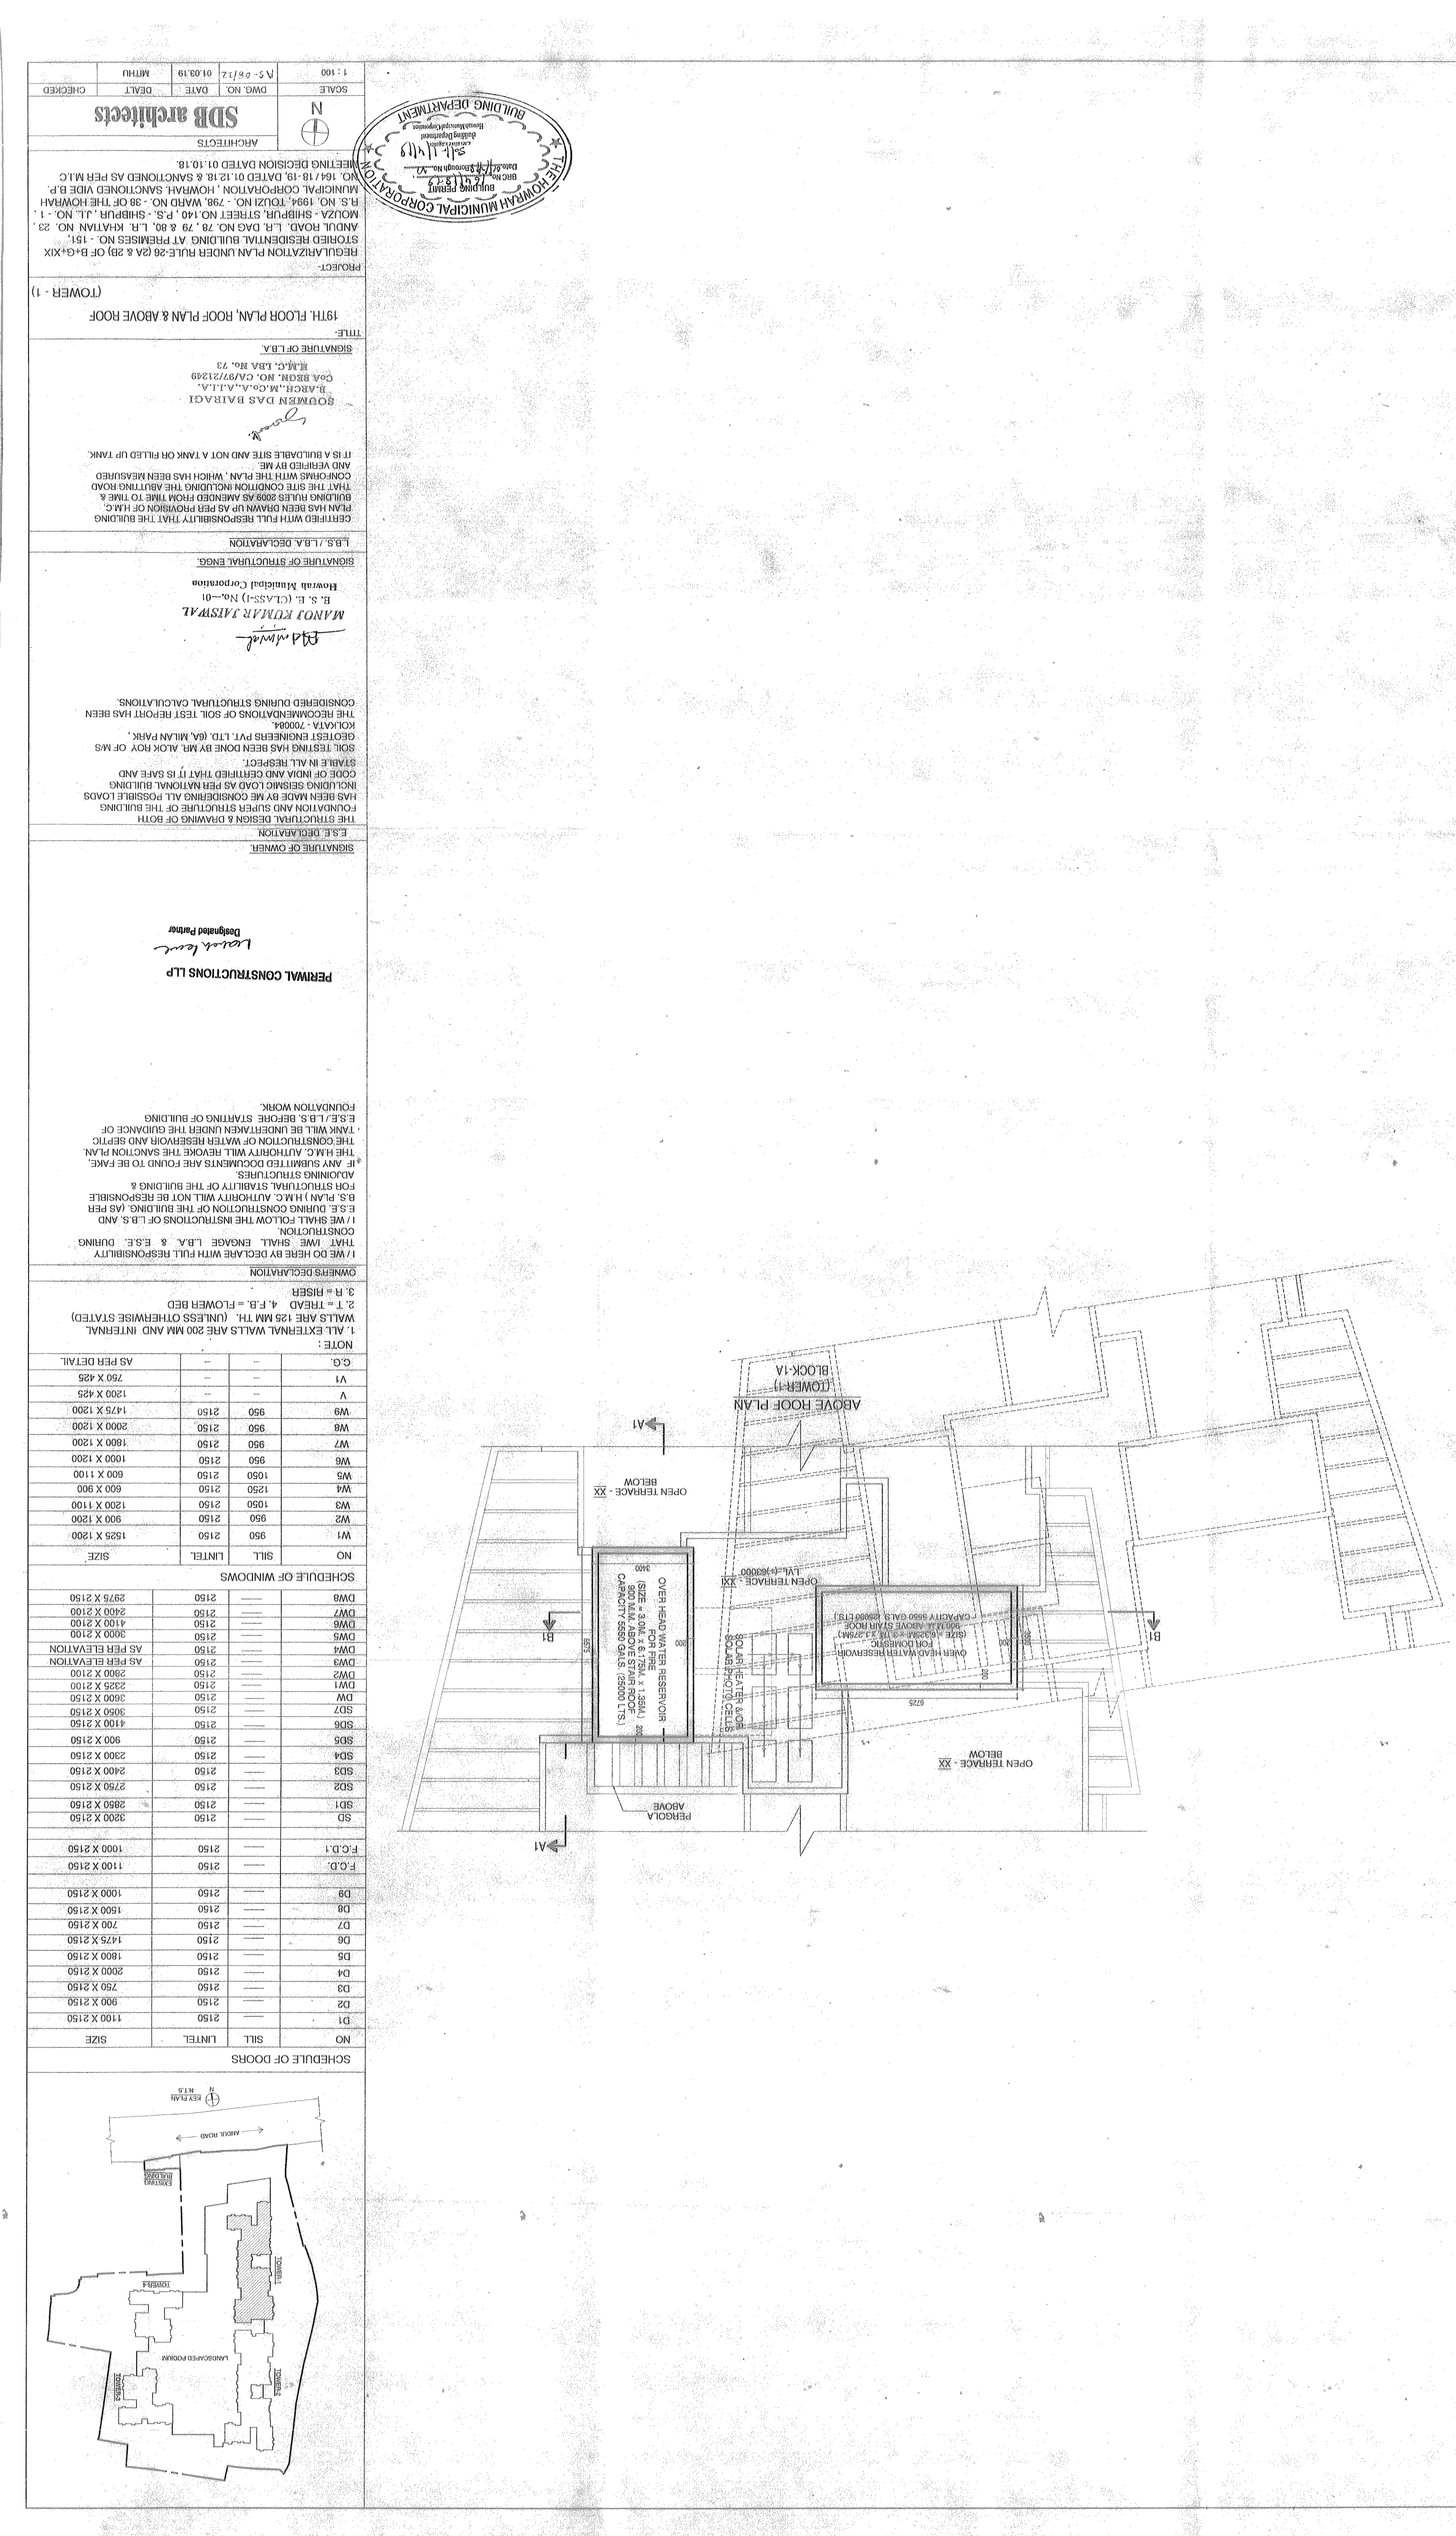
19TH. FLOOR PLAN
ROOF PLAN
ABOVE HOOF PLAN
(TOWER-1)
BLOCK-1A
SCHEDULE OF DOORS
SCHEDULE OF WINDOWS
OWNERS DECLARATION
I / WE DO HEREBY DECLARE WITH FULL RESPONSIBILITY
THAT I/WE SHALL ENGAGE L.B.A. & E.&E. DURING
CONSTRUCTION
I / WE SHALL FOLLOW THE INSTRUCTIONS OF L.B.S. AND
E.S.E. DURING CONSTRUCTION OF THE BUILDING. AS PER
R.S. PLAN I.H.M.C. AUTHORITY WILL NOT BE RESPONSIBLE
FOR STRUCTURAL STABILITY OF THE BUILDING &
ADJOINING STRUCTURES.
SIGNATURE OF OWNER.
E.&E. DECLARATION
THE STRUCTURAL DESIGN & DRAWING OF BOTH
FOUNDATION AND SUPER STRUCTURE OF THIS BUILDING
HAS BEEN MADE BY ME CONSIDERING ALL POSSIBLE LOADS
INCLUDING SEISMIC LOAD AS PER NATIONAL BUILDING
CODE OF INDIA AND OBTAINED THAT IT IS SAFE AND
STABLE IN ALL RESPECT.
SOIL TESTING HAS BEEN DONE BY M/s. ALOK ROY CH-MS
DEOTTET ENGINEERS PVT. LTD. 66A, MILAN PARK,
KOLKATA - 700064.
THE RECOMMENDATIONS OF SOIL TEST REPORT HAS BEEN
CONSIDERED DURING STRUCTURAL CALCULATIONS.
MANOJ KUMAR JAISWAL
Bharat Bijlee Ltd.
B. S. E. (C.I.A.S.S-I) No.—01
SIGNATURE OF STRUCTURAL ENGG.
L.B.S. / L.B.A. DECLARATION
CERTIFIED WITH FULL RESPONSIBILITY THAT THE BUILDING
PLAN HAS BEEN DRAWN UP AS PER PROVISION OF H.M.C.
BUILDING RULES 2009 AS AMENDED FROM TIME TO TIME &
CONFORMS WITH THE PLAN, WHICH HAS BEEN SEALED
AND VERIFIED BY ME.
I/WE HEREBY DECLARE THAT THE BUILDING
IS A DUAL/EL SITE AND NOT A TANK OR FILLED-UP TANK.
SOMNATH DAS BAIRAGI
Civil ENGR. No. CA/97/21349
E&E.C. I.D.A. Reg. 73
SIGNATURE OF L.B.A.
19TH. FLOOR PLAN, ROOF PLAN & ABOVE ROOF
(TOWER - 1)
PROJECT:
REGULARIZATION PLAN UNDER RULE-26 (2A & 2B) OF B+G+XIX
STOREYED RESIDENTIAL BUILDING AT PREMISES NO. - 151,
MOUZA - SHIBPUR, STREET NO 149, P.S. - SHIBPUR, J.L. NO. - 1,
ANDUL ROAD, L.R. DAG NO. 78, 79 & 80, L.R. KHATIAN NO. 23,
R.S. NO. 199, TOUZI NO. - 756, WARD NO. - 30 OF THE HOWRAH
MUNICIPAL CORPORATION, HOWRAH, SANCTIONED VIDE E.P.
NO. 164 / 18 - 19, DATED 01.12.18 & SANCTIONED AS PER M.I.C.
MEETING DECISION DATED 01.10.18.
ARCHITECTS
SDB architects
DWG. NO. DATE DESIGT CHECKED
SCALE 1 : 100 A5 - 0.5/12 01.02.19 MITHU
BUILDING DEPARTMENT
HOWRAH MUNICIPAL CORPORATION
Building Permit
Approved
Executive Engineer
Building Department
Howrah Municipal Corporation