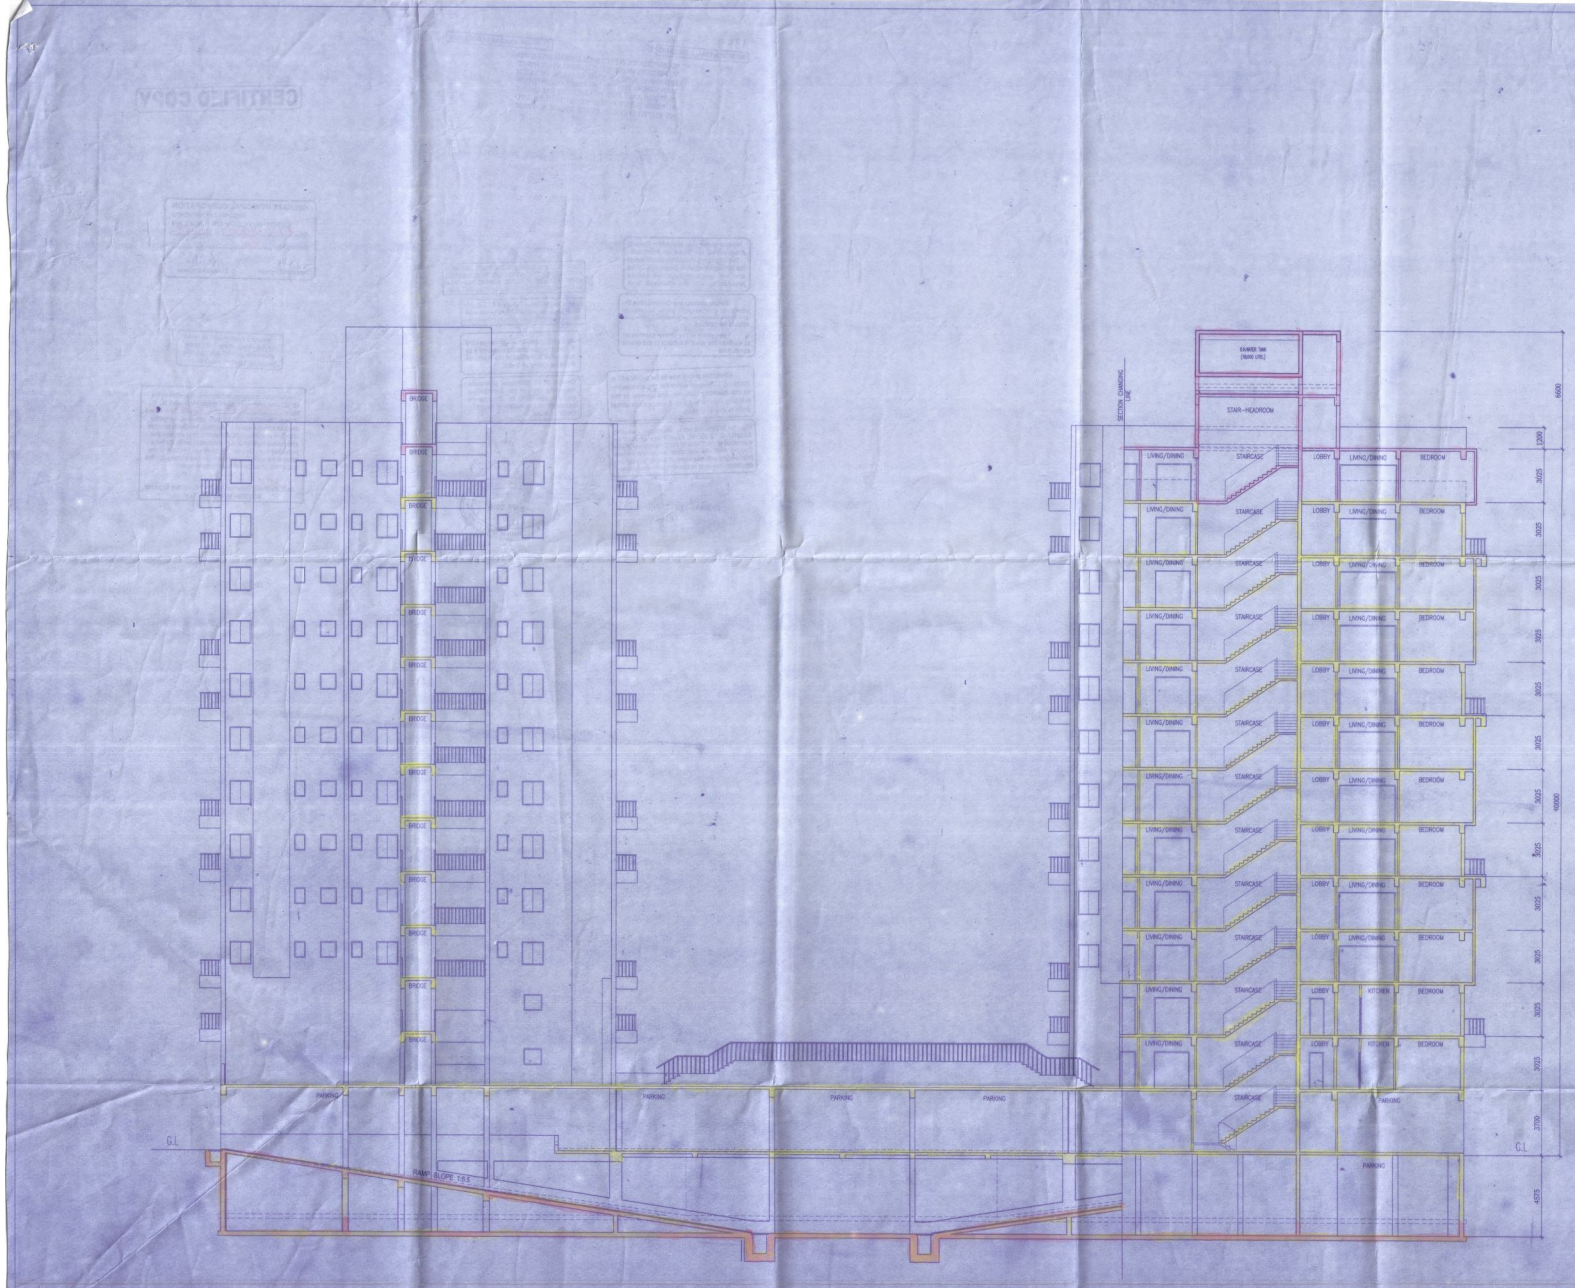

SECTION B-B

PROJECT

PROPOSED ADDITION OF ONE FLOOR U/S 394 (OF KMC ACT 1980) OVER AND ABOVE THE SANCTIONED B+G+11 STORIED RESIDENTIAL BUILDING AT PREM NO.- 233, B.T. - SHAH ROAD, KOLKATA - 700053, R.S. PLOT NOS.-647, 633/1101,633,634/1103,638,638/1104,617,618,648 & 618, R.S. KHATIAN NO.-392,574,711,199,301 & 1112 OF MOUZA- ITALGHATA, J.L.NOS.-10,P.S. BIDHALA , WARD NO.-116 , BOROUGH NO.-XIII (N)
MODIFICATION FROM BP NO.:- 2017/30/55 DATE:- 07/11/2017

TITLE

SECTION BB

N

SCHEDULE OF DOORS				SCHEDULE OF WINDOWS			
TYPE	WIDTH	HEIGHT	REMARKS	TYPE	SIZE	LINTEL	REMARKS
SLD	2000	2100	SLIDING DOOR	W1	1200X1200	2100	
D1	1100	2100		W2	1000X1200	2100	
D2	900	2100		W3	900X900	2100	
D3	750	2100		W4	600X600	2100	
FCD 1	1100	2100		W5	1000X1200	2100	
FCD 2	900	2100		W6	2400X1200	2100	
				W7	600X1500	2250	

CERTIFICATE OF GEO-TECHNICAL ENGINEER :

UNDERSIGNED HAS INSPECTED THE SITE AND CARRIED OUT SOIL INVESTIGATION THEREON. IT IS CERTIFIED THAT THE EXISTING SOIL OF THE SITE IS ABLE TO CARRY THE LOAD COMING FROM THE PROPOSED CONSTRUCTION AND THE FOUNDATION SYSTEM PROPOSED HEREIN IS SAFE & STABLE IN ALL RESPECT FROM GEO - TECHNICAL POINT OF VIEW.

Prasanta Kumar Ghosh
Geotechnical Engineer
BANGLEDESH ENGINEERS

PRASANTA KUMAR GHOSH
ID No. 0717/R
SIGNATURE OF GEO-TECHNICAL ENGINEER

DECLARATION OF STRUCTURAL ENGINEER

THE STRUCTURAL DESIGN OF BOTH FOUNDATION AND SUPERSTRUCTURE OF THE BUILDING HAVE BEEN MADE BY ME CONSIDERING ALL POSSIBLE LOADS INCLUDING THE SEISMIC LOAD AS PER N.B.C OF INDIA AND BASIS OF SOIL INVESTIGATION REPORT BY GEOCON, GEOTECHNICAL CONSULTANTS & CIVIL ENGINEERS (MR. PRASANTA KR. GHOSH) 58, BAGHA ROY LANE, BELIAGHATA, KOLKATA-700010, CERTIFY THAT IT IS SAFE AND STABLE IN ALL RESPECT.

SNEHASHISH SINHA
B.E. (Civil), M.E. (Stru), FIE, MICI
Chartered Engineer (I)
Empanelment No. - 1/77
ESE (K.M.C)
Ind. PE No.: IF50097/1-2
SNEHASHISH SINHA
ESE No. 0/77
SIGNATURE OF STRUCTURAL ENGINEER & SEA

DECLARATION OF ARCHITECT:

CERTIFIED THAT THE PLAN ITSELF WITH FULL RESPONSIBILITY THAT THE BUILDING PLAN HAS DRAWN UP AS PER PROVISION OF K.M.C. BUILDING RULES,2009. AS AMENDED FROM TIME TO TIME AND THE SITE CONDITION INCLUDING THE ABUTTING ROAD IS CONFORM WITH THE PLAN. IT IS A BUILDABLE SITE NOT A TANK OR FILLED UP TANK. THERE IS AN EX STRUC. TO BE DEMOLISHED BEFORE COMMENCEMENT OF WORK. IT IS FULLY OCCUPIED BY THE OWNER. THERE IS NO TENANT.

DEBATOSH SAHU
Architect + Urban Designer
M.ARCH., RIA., FRIBA., AIA.
Regn. No. CA/2001/20002

DEBATOSH SAHU
Regn. No. CA/2001/20002
Sitt. Dr. Sahid Bandhan Road, Kolkata-700 029
SIGNATURE OF ARCHITECT

DECLARATION OF OWNER:

I DO HERE BY DECLARE WITH FULL RESPONSIBILITY THAT : I SHALL ENGAGE L.B.A & ESE DURING CONSTRUCTION. I SHALL FOLLOW THE INSTRUCTION OF L.B.A & E.S.E DURING CONSTRUCTION OF THE BUILDING (AS PER PLAN) K.M.C AUTHORITY WILL NOT BE RESPONSIBLE FOR STRUCTURAL STABILITY OF THE BUILDING & ADJOINING STRUCTURE IF ANY SUBMITTED DOCUMENT ARE FAKE. THE K.M.C AUTHORITY WILL REVOKE THE SANCTION PLAN. THE CONSTRUCTION OF U.G.W.R & SEPTIC TANK TAKEN UNDER THE GUIDANCE OF LBS/ESE BEFORE STARTING OF BUILDING FOUNDATION.

SANJIT MONTA(HUF) CONSTITUTED ATTORNEY OF SUBITABHA DAS, KRISHNA DAS CHOWDHURY, MADHUMITA NAG, SHEFALI DAS, ANJANABHA DAS, SUJAYITA DAS, SHARMILA SAHA & AS AUTHORIZED SIGNATORY OF MITA(HUF) INDUSTRIES PVT. LTD.
SIGNATURE OF OWNER

SCALE	1:100	
DATE	22.05.2018	
DRAFT	AKHIL	DWG NO.- ARCH./KMC - 08

ESPACE
KOLKATA
35A, DR. SARAT BANERJEE ROAD, KOLKATA-700020
Tele/Fax : 91-33-2465-4138 / 4139
e-mail : espace@mail.net
WEBSITE : www.espaceindia.com

THIS DRAWING IS A PROPERTY OF ESPACE AND BY NO MEANS SHALL THIS BE COPIED, LENT OUT IN WHOLE OR PART, WITHOUT PRIOR PERMISSION FROM THE CONSULTANTS.

THE KOLKATA MUNICIPAL CORPORATION
BUILDING PERMIT
No. 2017/30/55
Date 2017/11/3 Borough No. XIII
Dy. Chief Asst. Engr.
Dy. Chief Asst. Engr.
BUILDING DEPARTMENT

Approved by M.B.C.
01.08.2017

THE SANCTION IS VALID UP TO 28/09/2024

APPROVED
ASSISTANT ENGINEER (C)
BOROUGH No. XIII