PRODUCED BY AN AUTODESK EDUCATIONAL PRODUCT

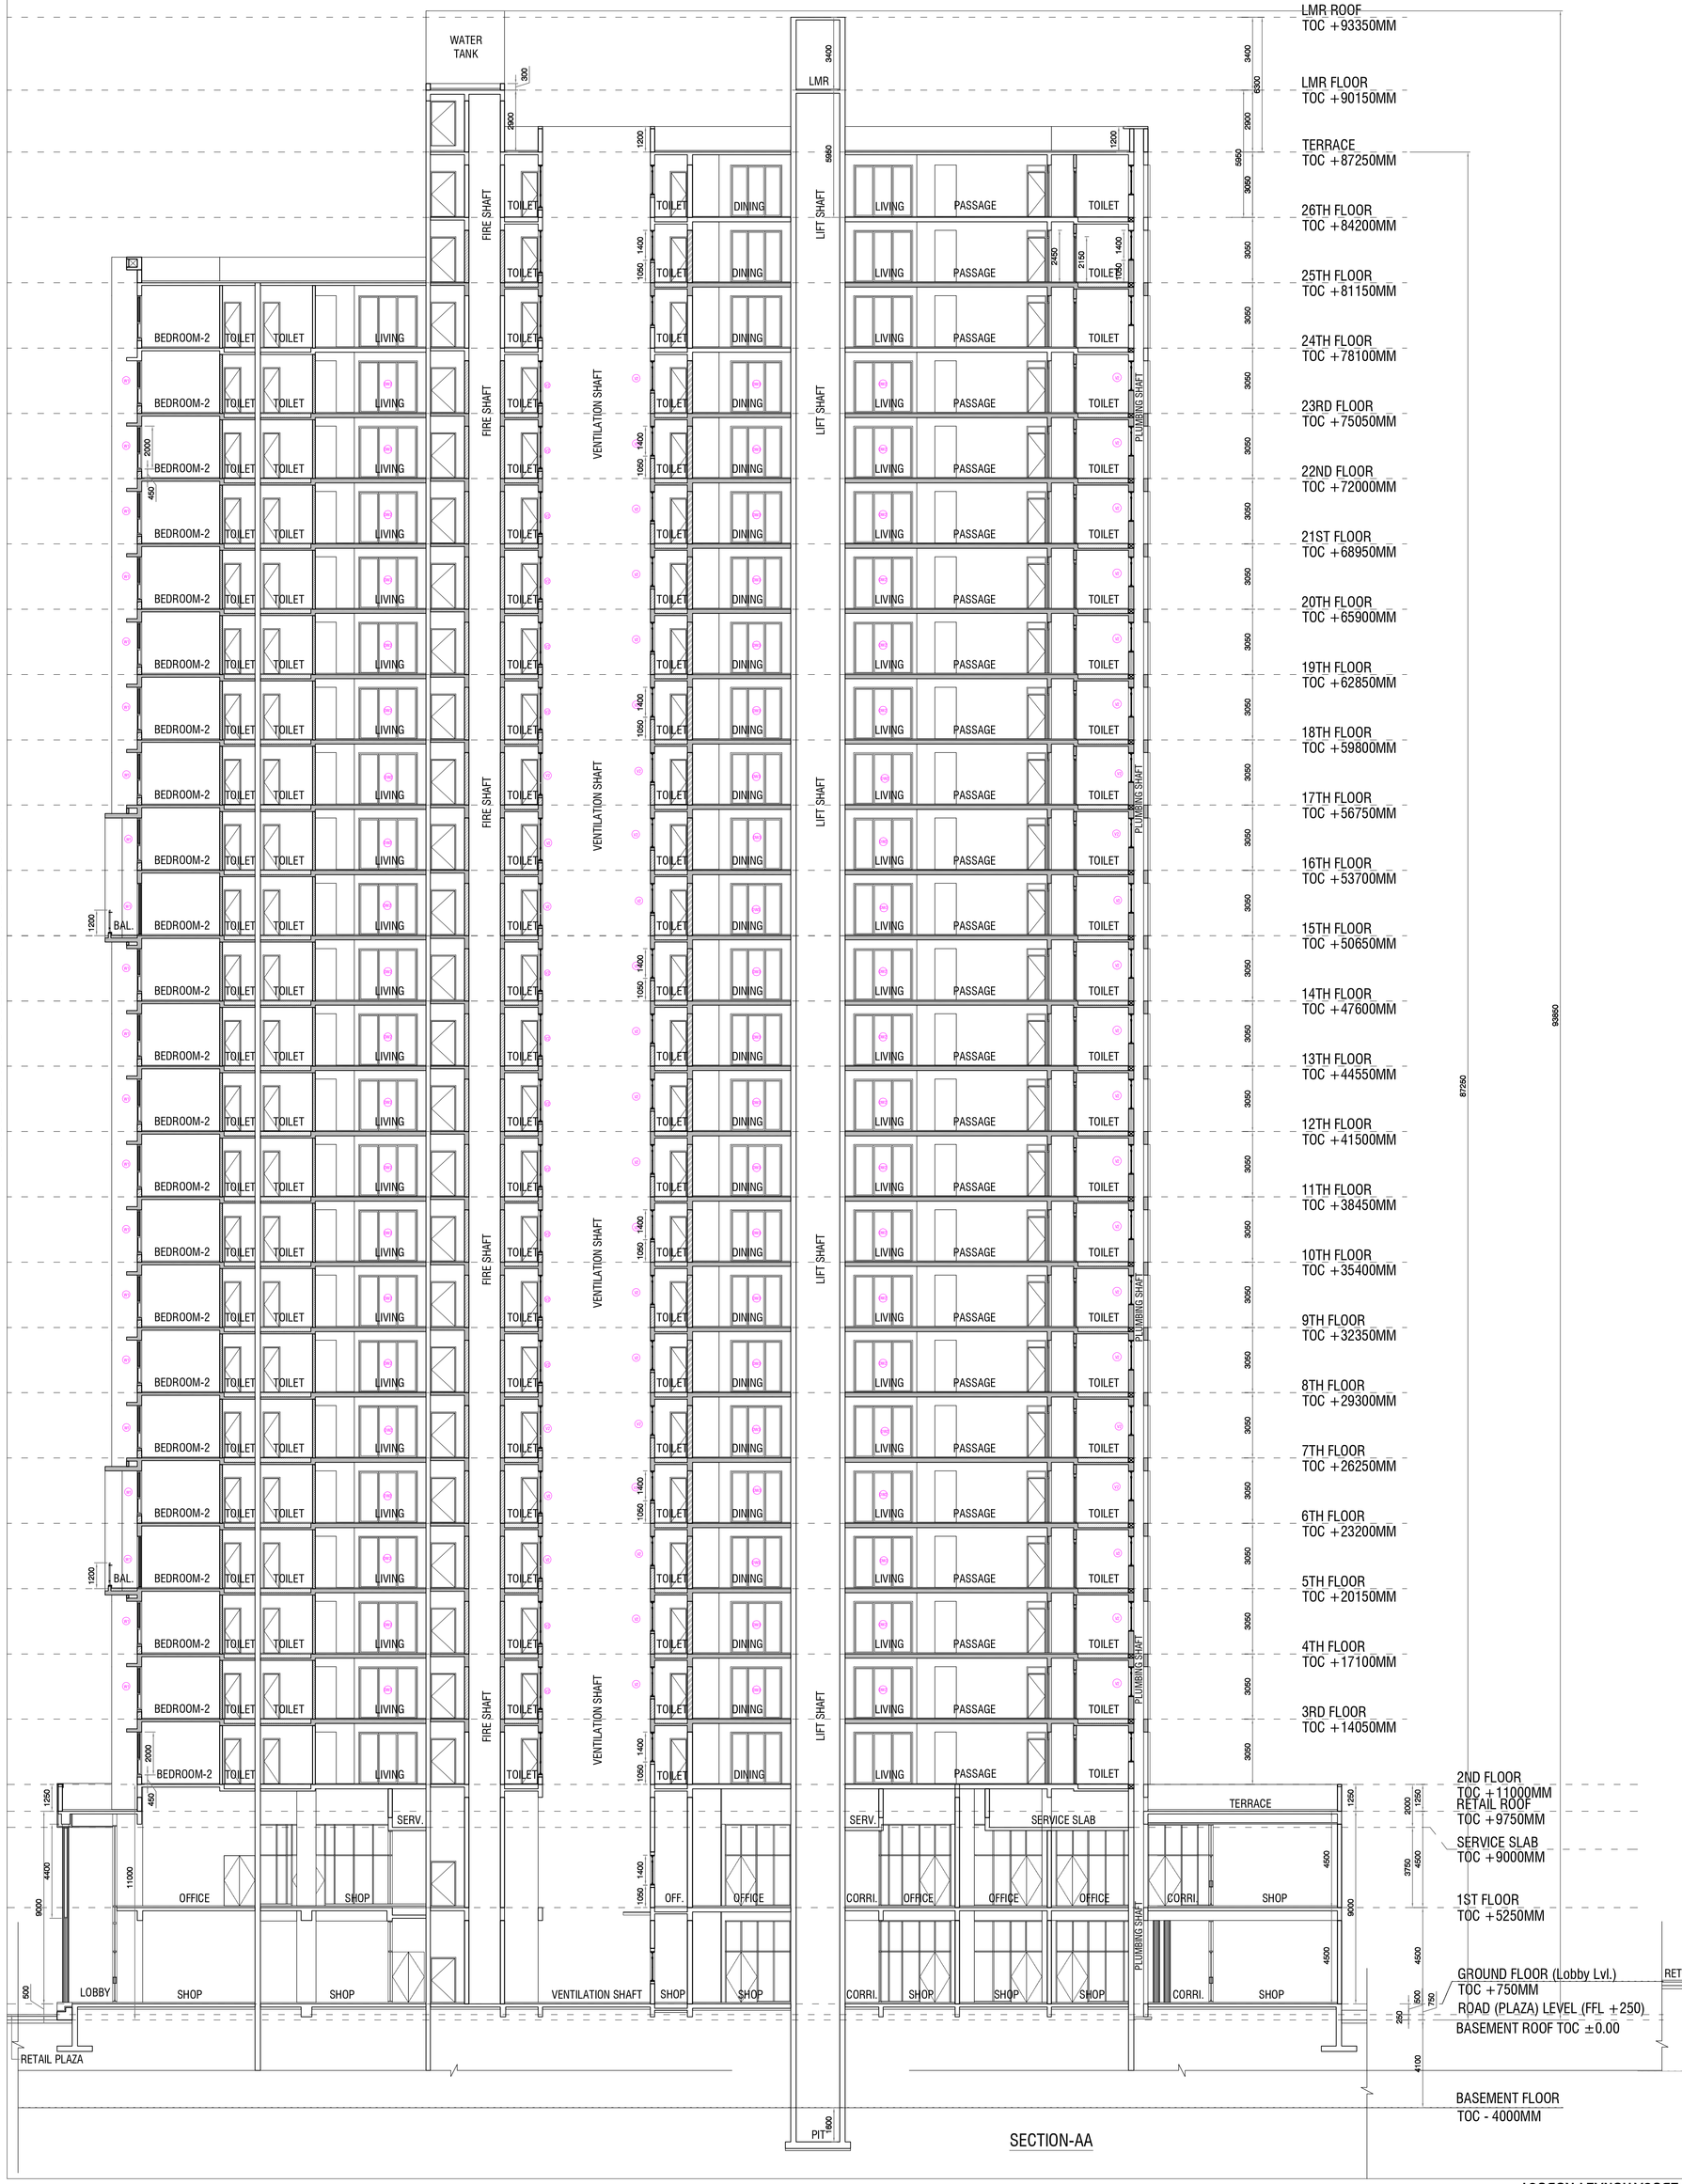

SECTION-AA

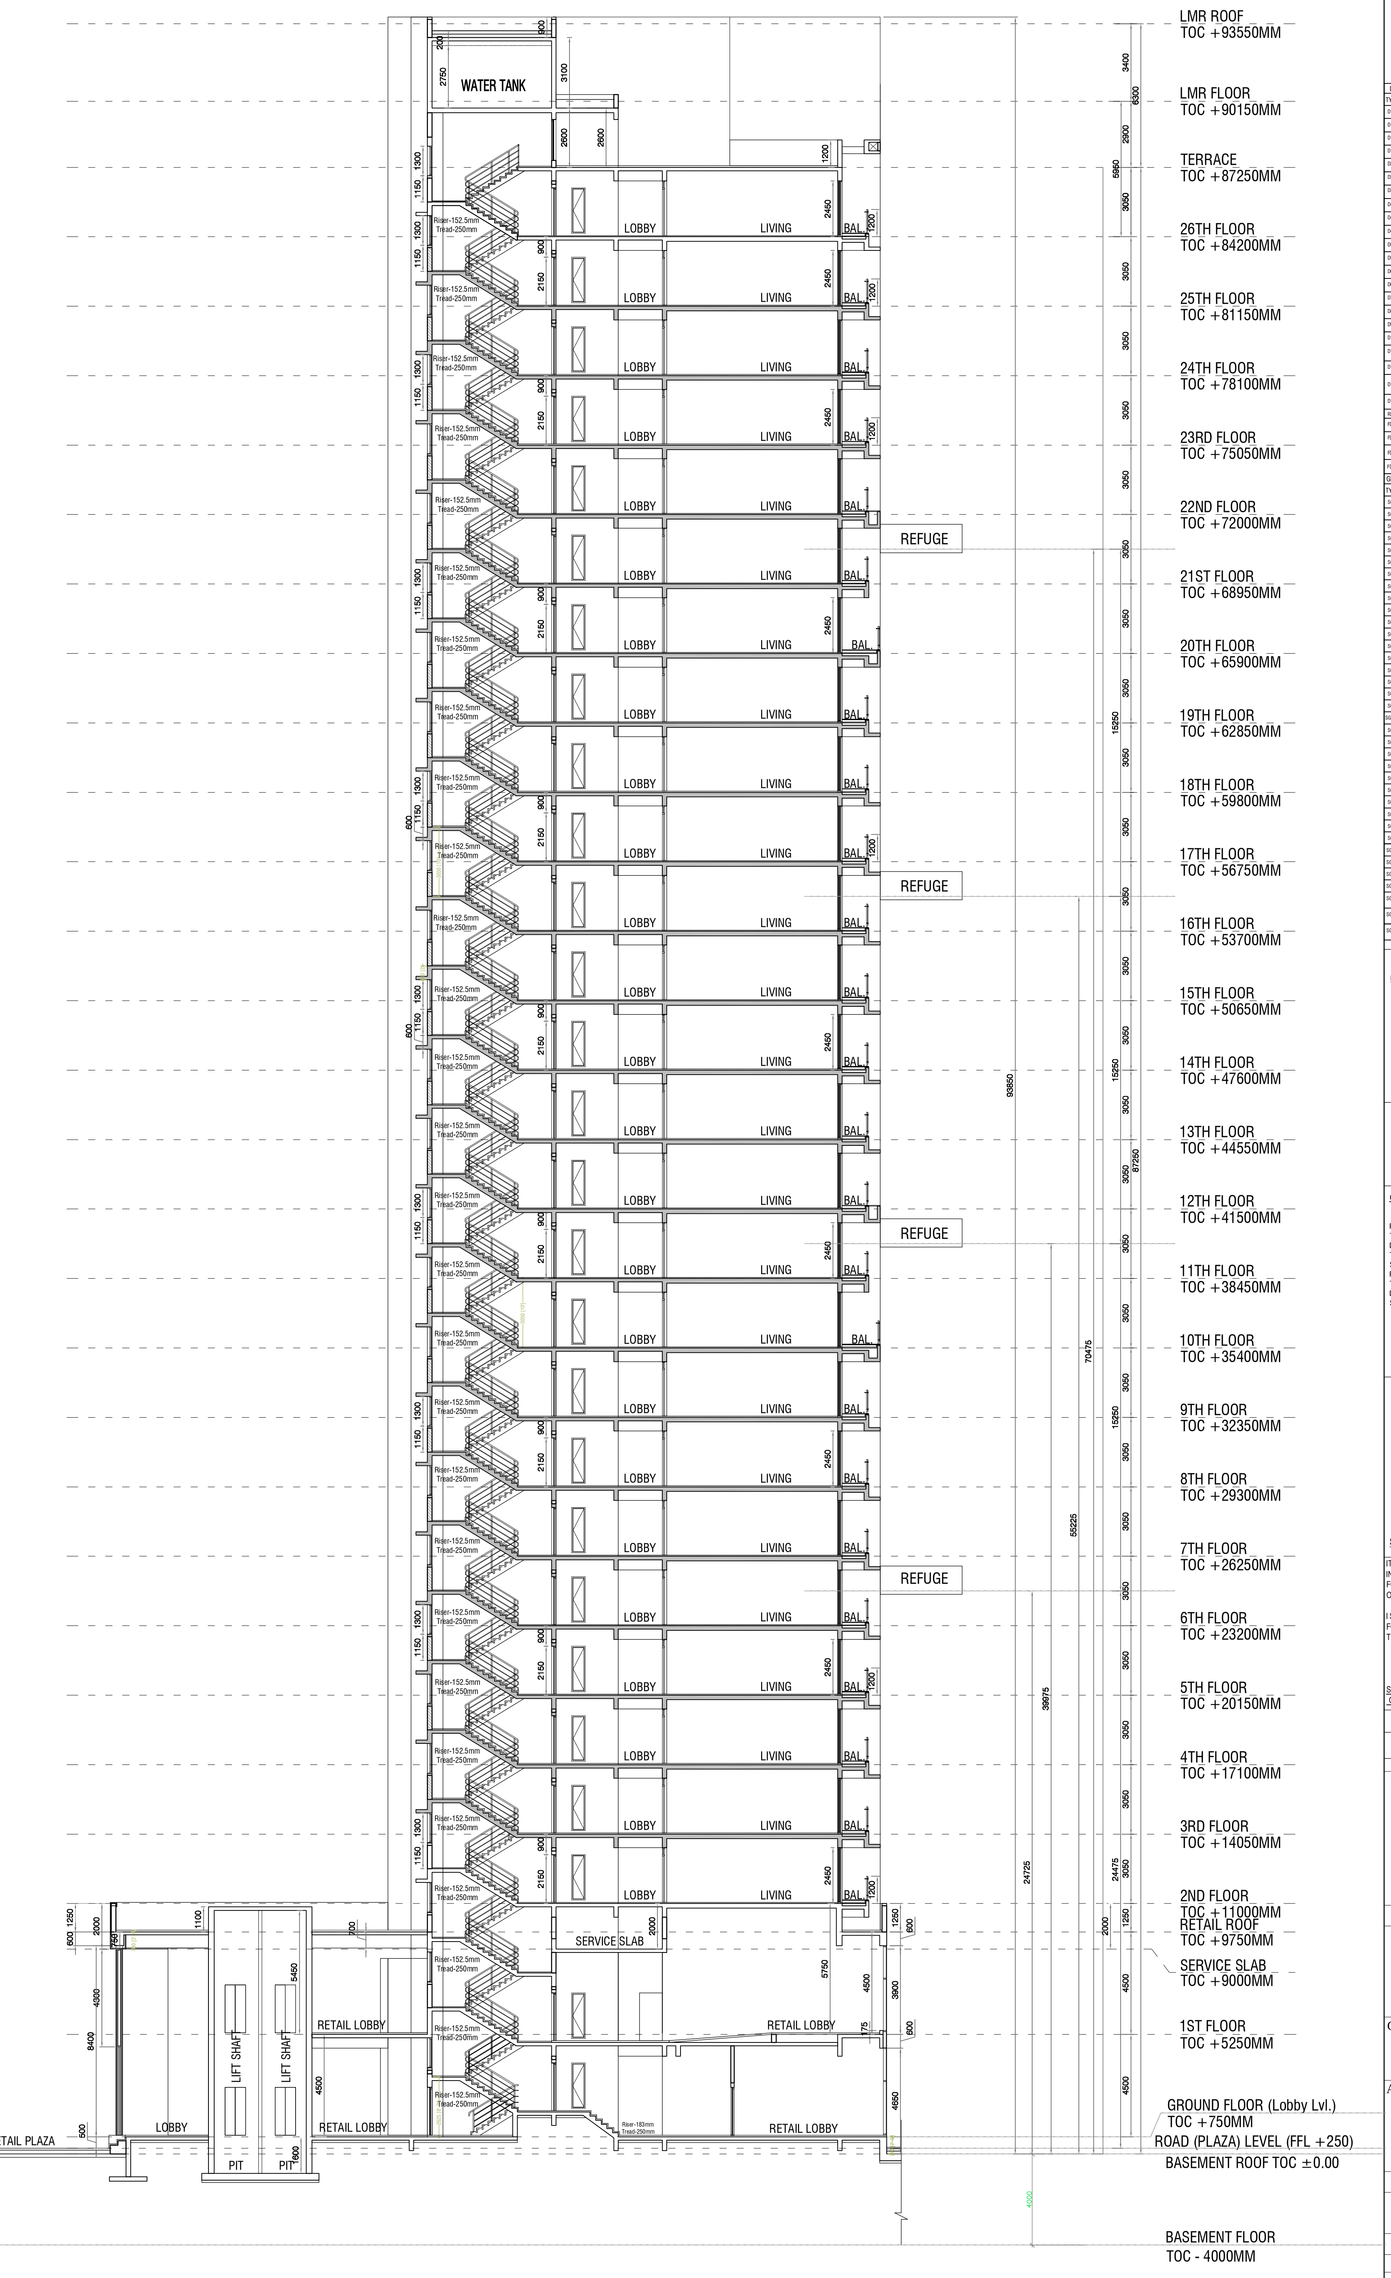

SECTION-BB

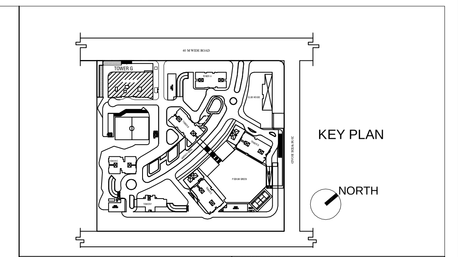

DOOR MASONRY WALL OPENING SCHEDULE

TYPE	DESCRIPTION	SIZE	LOCATION	QUANTITY
D1	SINGLE SHUTTER	1200X2400mm	MAIN DOOR	—
D1A	SINGLE SHUTTER WOODEN	1200X2400mm	MAIN DOOR	—
D1B	SINGLE PANEL TOP WOODEN PANEL	1200X2400mm	OPT.A, 5,6,9,11, 12,13,14,15,16	—
D1C	WOODEN DOOR	1200X1100mm	STAIR	—
D1D	SINGLE SHUTTER	1200X1100mm	PEARLY BAR	—
D1E	SINGLE SHUTTER WOODEN PANEL TOP	1200X2400mm	KITCHEN,DINING,LIVING	—
D1F	SINGLE PANEL TOP	800X2400mm	OPT.7,8,10,11,12,13,14,15,16	—
D1G	SINGLE PANEL TOP	900X2400mm	STORE ROOM	—
D1H	SINGLE SHUTTER	800X1100mm	TOILET DOOR,STORE ROOM	—
D1I	SINGLE SHUTTER PLANT DOOR FIBER PANEL TOP	800X2400mm	KITCHEN DOOR	—
D1J	SINGLE SHUTTER FIBER PANEL TOP	900X2400mm	OPT.5,6,7,8,9,10,11,12,13,14,15,16	—
D1K	SINGLE SHUTTER PLANT DOOR	1200X2400mm	STORE SHUTTER,STORE ROOM	—
D1L	SINGLE SHUTTER WOODEN PANEL TOP	1200X2400mm	OPT.5,6,7,8,9,10,11,12,13,14,15,16	—
D1M	SINGLE SHUTTER WOODEN PANEL TOP	900X2400mm	OPT.5,6,7,8,9,10,11,12,13,14,15,16	—
D1N	SINGLE SHUTTER WOODEN PANEL TOP	750X2400mm	OPT.5,6,7,8,9,10,11,12,13,14,15,16	—
D1O	SINGLE SHUTTER WOODEN PANEL TOP	750X2400mm	OPT.5,6,7,8,9,10,11,12,13,14,15,16	—
D1P	SINGLE DOOR	1200X2400mm	OPT.5,6,7,8,9,10,11,12,13,14,15,16	—
D1Q	SINGLE SHUTTER METAL DOOR	1200X2400mm	OPT.1,2,3,4,5,6,7,8,9,10,11,12,13,14,15,16	—
D1R	SINGLE SHUTTER METAL DOOR	1200X2400mm	OPT.1,2,3,4,5,6,7,8,9,10,11,12,13,14,15,16	—
WINDOW SCHEDULE

TYPE	DESCRIPTION	SIZE	LOCATION	QUANTITY
W1	SLIDING SLEIKE DOOR	3000X1800mm	LIVING ROOM	—
W1A	SLIDING SLEIKE DOOR	3000X1800mm	LIVING ROOM,BED ROOM (BYA,BAD,BA)	—
W1B	SLIDING SLEIKE DOOR	2700X1800mm	LIVING,BED RM, DINING,KITCHEN	—
W1C	SLIDING SLEIKE DOOR	2400X1800mm	LIVING, BEDROOM, DINING, KITCHEN	—
W1D	SLIDING SLEIKE DOOR	2400X1800mm	LIVING ROOM,BED RM (BYA,BAD,BA)	—
W1E	SLIDING SLEIKE DOOR	2400X1800mm	LIVING ROOM,BED RM (BYA,BAD,BA)	—
W1F	SLIDING SLEIKE DOOR	2400X1800mm	BEDROOM (Type-B)	—
W1G	SLIDING SLEIKE DOOR	1500X1800mm	DINING,BEDROOM(Type-B)	—
W1H	SLIDING SLEIKE DOOR	1500X1800mm	BEDROOM,BEDROOM (Type-B)	—
W1I	SLIDING SLEIKE DOOR	1200X1800mm	BEDROOM,BEDROOM (Type-B)	—
W1J	SLIDING SLEIKE DOOR	1200X1800mm	BEDROOM,BEDROOM (Type-B)	—
GLAZING OPENING SCHEDULE

TYPE	DESCRIPTION	SIZE	LOCATION	QUANTITY
S1	GLAZING	4000X4500mm	TOWER - A LOBBY	—
S1A	GLAZING	4000X4500mm	TOWER - A LOBBY	—
S1B	GLAZING	6130X4500mm	TOWER - A,B LOBBY	—
S1C	GLAZING	4000X4500mm	TOWER - A,B,C,D,E,F LOBBY & GLAZING	—
S1D	GLAZING	4000X4500mm	TOWER - A LOBBY	—
S1E	GLAZING	4000X4500mm	TOWER - A LOBBY	—
S1F	GLAZING	4000X4500mm	TOWER - A LOBBY	—
S1G	GLAZING	4000X7500mm	TOWER - A LOBBY	—
S1H	GLAZING	1500X4500mm	TOWER - A,B,C,D,E,F LOBBY & GLAZING	—
S1I	GLAZING	1500X4500mm	TOWER - A,B,C,D,E,F LOBBY & GLAZING	—
NOTES :-

1. ALL DIMENSIONS ARE IN MM UNLESS OTHERWISE MENTIONED.
2. ALL EXTERNAL WALLS ARE 200 & 250 THK & INTERNAL WALLS ARE 250 / 125 & 100 THK IF NOT STATED IN 1:4 CEMENT SAND MORTAR.
3. ALL PROJECTION ARE 300 MM MAX.
4. THE FOUNDATION DEPTH OUTSIDE/INSIDE OF BUILDING SHOULD NOT EXCEED THE DEPTH OF FOUNDATIONS.
5. GRADE OF CONCRETE & GRADE OF STEEL USED ARE M25 & FeNo 415 RESPECTIVELY.
6. R.C.C. FRAMED STRUCTURE.
7. DIMENSIONS MARKED ON PLANS ARE THE WRITTEN DIMENSION. SHALL GOVERN.
8. FOR SPECIFICATION OF BUILTING & WORKMANSHIP & R.C. RMC TO BE FOLLOWED.
9. ALL REFERENCE WITH ONE TERRACING OF NO.F.O.2.1.
10. CAMP PROOF COARSE TO BE PROVIDED WITH P.C.C. (1:4:8).
11. THE TOP SLAB OF THE U.G.RESERVOIR UNDER THE DRIVEWAY SHOULD BE STRUCTURALLY SAFE FOR TAKING THE LOAD OF HEAVY VEHICLES LIKE FIRE TENDERS.

AMITAVA PAUL
(AUTHORISED SIGNATORY)
FOR TATA HOUSING DEVELOPMENT CO. LTD
PLOT NO.IIG1, ACTION AREA-II,
RAJARHAT, NEWTOWN, KOLKATA-700 156

SIGNATURE OF OWNER

CERTIFICATE OF THE ARCHITECT.

I CERTIFY THAT ALL THE ARCHITECTURAL DRAWINGS OF THE PROJECT AT PLOT NO IIG1 HAVE BEEN PREPARED BY ME COMPLYING WITH THE NEW TOWN KOLKATA BUILDING RULES,2009.I ALSO CERTIFY THAT THE PLANS AND DRAWINGS PREPARED BY ME COMPLY WITH ALL PROVISIONS REGARDING THE FIRE PROTECTION AS PER THE PREVAILING NATIONAL BUILDING CODE.I SHALL BE HELD RESPONSIBLE IF ANY INCORRECT INFORMATION IS FURNISHED BY ME OR ANY VIOLATION OR PROVISIONS OF THESE RULES OR THE PREVAILING NATIONAL BUILDING CODE IS FOUND IN ANY OF THE DRAWINGS AND DOCUMENTS .SIGNED BY ME AND SUBMITTED TO THE SANCTIONING AUTHORITY FOR OBTAINING SANCTION.

SIGNATURE OF ARCHITECT

KAMAL KUMAR PERWAL
ENROLLMENT NO- ACHRN/KDA/10/000016

CERTIFIED THAT THE STRUCTURAL DRAWINGS AND DESIGN OF BOTH THE FOUNDATION AND SUPERSTRUCTURE OF THE BUILDING/BUILDINGS HAS BEEN MADE CONSIDERING THE SOIL TEST REPORT(AS PER THESE RULES AND REGULATIONS MADE UNDER THE ACT) AND ALSO CONSIDERING ALL POSSIBLE LOADS, SEISMIC LOADS AND THE MOMENTS GENERATED BY THE PROPOSED STRUCTURE AS PER THE BUREAU OF INDIA STANDARD AND NATIONAL BUILDING CODE OF INDIA AND CERTIFIED THAT IT IS SAFE AND STABLE IN ALL RESPECT AND THESE PROVISIONS SHALL BE ADHERED TO DURING THE CONSTRUCTION.

SIGNATURE OF ENGINEER

UTPAL SANTRA
ENROLLMENT NO- STER/KKDA/10/000011

IT IS CERTIFIED THAT THE COMPREHENSIVE GEO TECHNICAL REPORT ON SOIL INVESTIGATION HAS BEEN PREPARED BY ME FOR DESIGN AND CALCULATION OF THE FOUNDATION BY ANALYZING THE SOIL SAMPLE FOR ESTIMATING THE BEARING CAPACITY OF THE SOIL ON WHICH FOUNDATION OF THE STRUCTURE WILL BE CONSTRUCTED.

I SHALL ALSO CHECK THE NATURE OF THE SOIL AFTER EXCAVATION AT SITE SO THAT FOUNDATION IS EXTENDED UP TO APPROPRIATE DEPTH THAT HAS BEEN PROPOSED IN THE GEO TECHNICAL REPORT.

SIGNATURE OF THE GEO- TECHNICAL ENGINEER

SHYAMAL KUMAR MITRA
ENROLLMENT NO-GTER-HIDCO/09/00010

FIRE RECOMMENDATION NOTE:-

"ALL RECOMMENDATIONS OF WBF & ES, BSNL AND CIVIL AVIATION AUTHORITY WILL BE STRICTLY ADHERED TO IN THIS PROJECT".

NOTE:

- LIFT OF OTIS HAS BEEN CONSIDERED.
- SCANNED COPY OF BROCHURE IS ATTACHED ALONG WITH.

PROJECT :

ARCHITECTURAL PLAN OF B+G+29 STORIED RESIDENTIAL COMPLEX AT PLOT IIG /7, NEW TOWN, KOLKATA, ACTION AREA = II
FOR TATA HOUSING DEVELOPMENT COMPANY LTD.

CLIENT: TATA HOUSING DEVELOPMENT COMPANY LTD.

ARCHITECT: MAHESHWARI & ASSOCIATES
37A BAKER ROAD, 2ND FLOOR, ALIPORE, KOLKATA- 700027.
Tel : 65334966,65228584.

TITLE : SECTIONS

ARCHITECTURAL DRAWING- TOWER G (B+G+26)

NORTH	DRG.NO.	MA/IIG- I/SUB/ARCH/28		
	REV. DATE	**********	REV. NO.	0
	SCALE	1:100	DEALT	SOM
	DATE	14.06.2016	CHECKED	K.P.

SUKRIT CHATTERJEE

Digitally signed by SUKRIT CHATTERJEE
DN: c=IN, o=MOE TOWN KOLKATA KOLKATA,ou=MOE,cn=SUKRIT CHATTERJEE,
2.5.4.20=3f4b9c9f6a6d39e8c553 5df9b07f4c,o=LoRDER1 0fc8 20c29e4b5d7c
Reason: I AM APPROVING THIS DOCUMENT
Location: Date: 2016.12.16 16:16:00 +05'30'

PRODUCED BY AN AUTODESK EDUCATIONAL PRODUCT