SANCTIONED (PROV.)
On 05/09/2019
P/A No. Cons/Sanc/2018-2019
VALID UPTO 04/09/2021
CHAIRMAN
Madhyamgram Municipality
Dist.- North 24-Parganas

এরপক্ষে ৩টি পরিবেশ বন্ধু গাছ
যেমন বকুল, শজনে, ঘাসফুল, দিয়ে
মধ্যমগ্রাম পৌরসভা কর্তৃপক্ষ ভরাট করেছেন।
পরিবেশ সুরক্ষার স্বার্থে
পৌর প্রধান
মধ্যমগ্রাম পৌরসভা

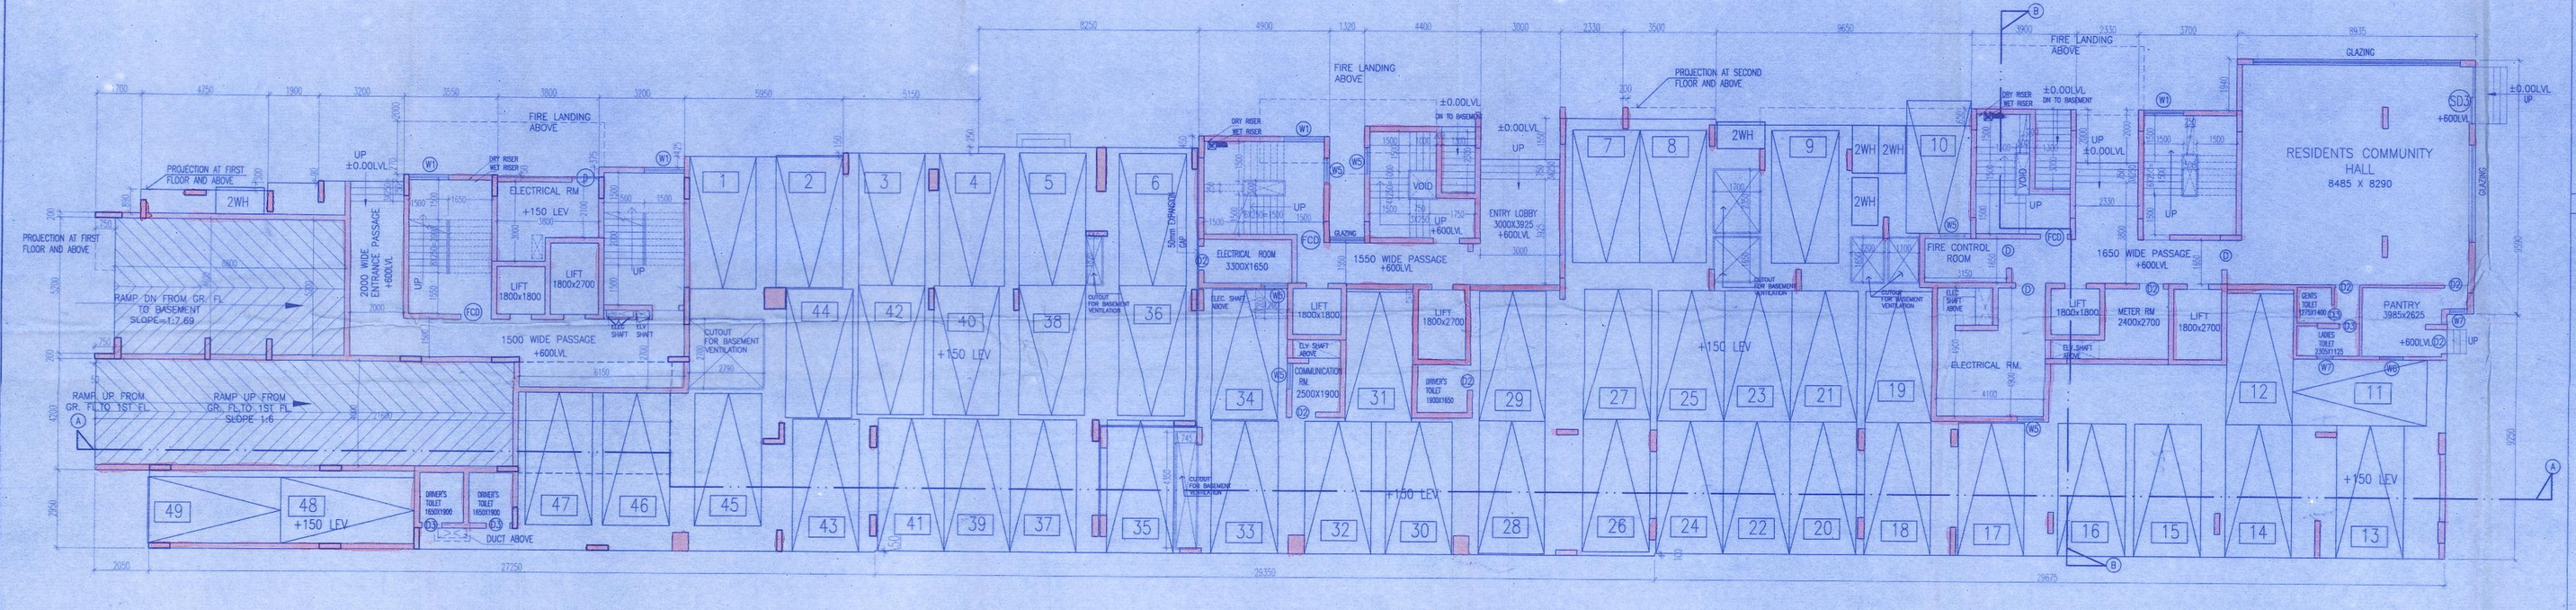

GROUND FLOOR PLAN
BLOCK-A

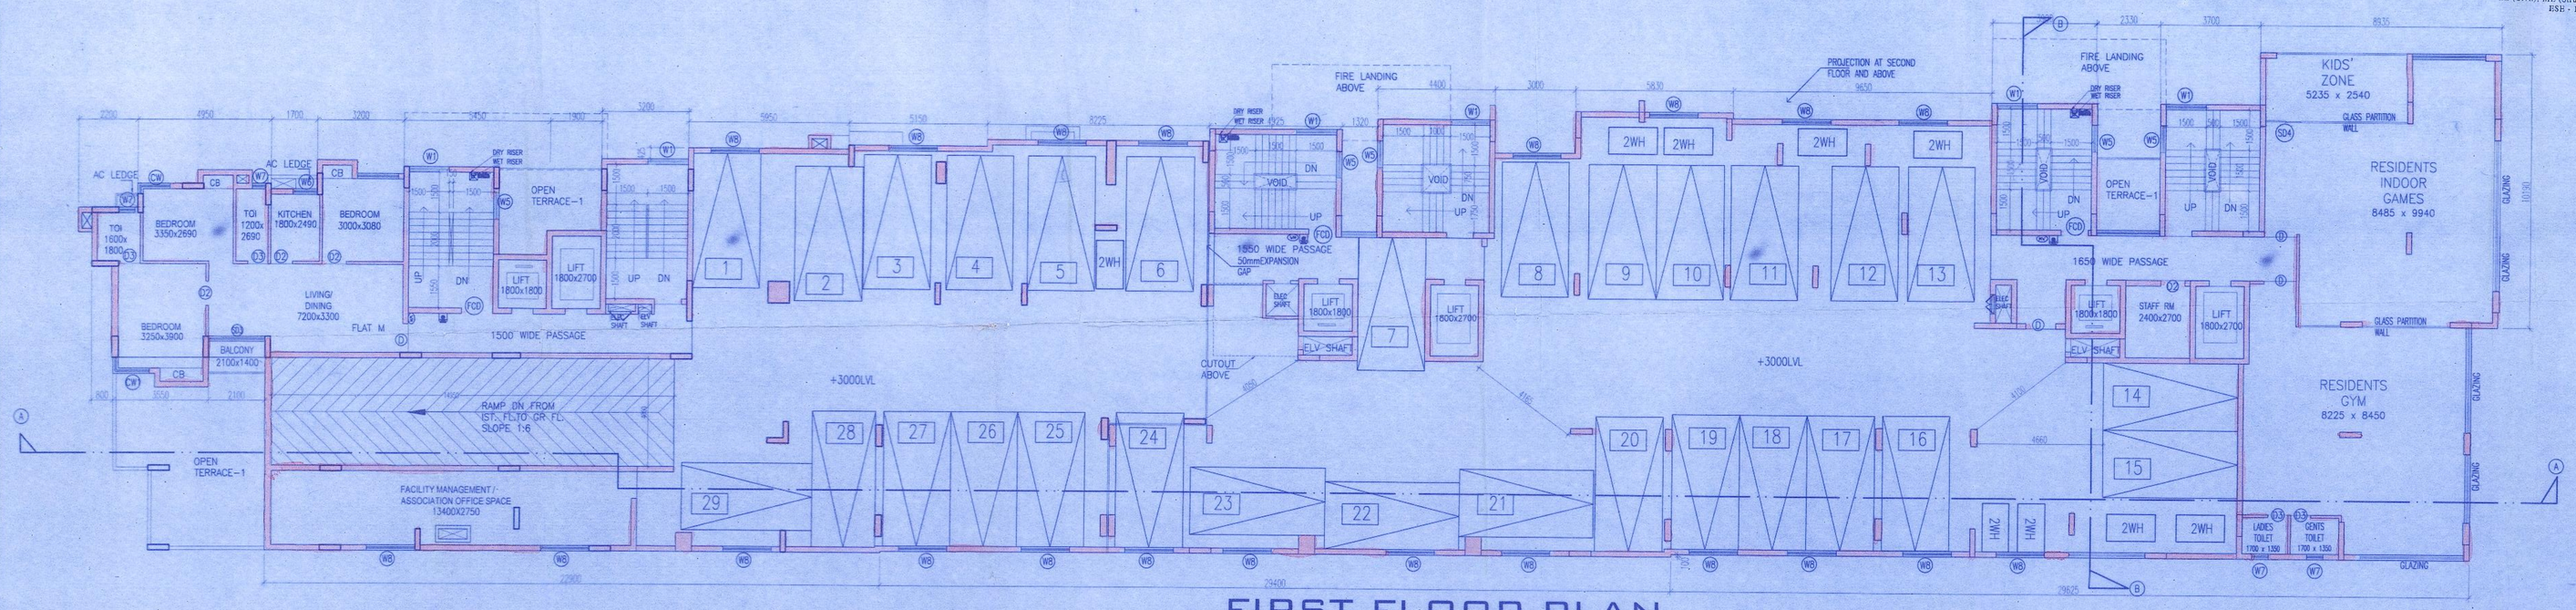

FIRST FLOOR PLAN
BLOCK-A

Structural Reviewer
CHANDI PROSAD KHANRA
BE (Civil), MIE (Struct), MIE (India)
ESE - 1/2

SCHEDULE OF DOOR'S & WINDOWS

note:- all levels are structural levels

MKD	WIDTH	HEIGHT	LINTEL LEV	
D	1100	2100	2100	
D1	1050	2100	2100	
D2	900	2100	2100	
D3	750	2100	2100	
D3'	700	2100	2100	
SD	3200	2100	2100	
SD1	3000	2100	2100	
SD2	2900	2100	2100	
SD3	2100	2100	2100	
SD4	1300	2100	2100	
FCD	1000	2100	2100	
D/W	1750	2100	2100	
D/W1	2400	2100	2100	
			SILL LEV	LINTEL LEV
W	1800	1350	300	1650
W1	1500	1650	450	2100
W2	1750	1350	750	2100
W3	1650	1800	300	2100
W4	1250	1350	750	2100
W4'	1200	1350	750	2100
W5	1000	1350	750	2100
W6	900	1100	1000	2100
W7	600	750	1350	2100
W7'	500	750	1350	2100
CW	400/1000	1350	750	2100
CW1	600/1150	1350	750	2100
CW2	400/450	1350	750	2100

CERTIFICATE OF BUILDING PLAN

I/WE DO HEREBY CERTIFY THAT PLANS,ELEVATIONS AND SECTIONS AND OTHER STRUCTURAL DETAILS OF THE PROPOSED BUILDING AT C.S OR R.S. DAG NO. 833(P) & 837, CORRESPONDING L.R. DAG NO- 2219(P) & 2218, KHATIAN NO.
AT MOUZA UDAYRAJPUR AND J.L. NO. 43, IN WARD NO. 12 AND HOLDING NO. 31 WITH STREET/ROAD JESSORE ROAD P.S BARASAT DIST.NORTH 24 PARGANAS UNDER MADHYAMGRAM MUNICIPALITY,
HAVE BEEN PREPARED IN CONFORMITY WITH ALL RELEVANT PROVISIONS UNDER THE WEST BENGAL MUNICIPAL (BUILDING) RULES,2007.THIS ALSO TO CERTIFY THAT ALL RELEVANT " NO OBJECTION" CERTIFICATES FROM THE RESPECTIVE AUTHORITIES SUCH AS FIRE & EMERGENCY SERVICE DEPARTMENT,AIRPORT AUTHORITY,POLLUTION CONTROL BOARD,TELECOMMUNICATION DEPARTMENT ETC.AS APPLICABLE IN THIS REGARD,ARE ALSO ENCLOSE WITH THEAPPLICATION FOR SEEKING APPROVAL OF THE PLAN TO CONSTRUCT/RECONSTRUCT/ADDITION TO ALTERATION OF THE BUILDING ON THE SAID PLOT.

V. Chhabra
Architect
Council of Architecture
Regn. No.- CA/88/11764
SIGNATURE OF ARCHITECT.

CERTIFICATE OF ENGINEER :

CERTIFIED THAT THE PLAN HAS BEEN DESIGNED AND DRAW UP STRICTLY ACCORDING TO THE BUILDING - RULES FOR MADHYAMGRAM MUNICIPALITY. CERTIFIED THAT THE FOUNDATION AND SUPER-STRUCTURE OF THE BUILDING HAVE BEEN SO DESIGNED BY ME / US TO SAFE IN ALL RESPECTS INCLUDING THE CONSIDERATION OF BEARING CAPACITY AND SETTLEMENT OF SOIL, ETC. AS PER ISI NB CODE.

SUMITA DEY
M.C.E, M.I.E., C.E.
ESE/1/93
SIGNATURE OF ENGINEER WITH SEAL

CERTIFICATE OF OWNER :

CERTIFIED THAT I SHALL NOT ON A LATER DATE MAKE ANY ADDITION OR ALTERATION TO THIS PLAN.
CERTIFIED THAT I HAVE GONE THROUGH THE BUILDING RULES FOR MADHYAMGRAM MUNICIPALITY AND ALSO ABIDE BY THOSE RULES DURING AND AFTER CONSTRUCTION OF THE BUILDING.

1. RISHI TRADECOM PRIVATE LIMITED
2. ASAL DEALCOM PRIVATE LIMITED
3. ATITHI TRADECOM PRIVATE LIMITED
4. NIKHIL VINIMAY PRIVATE LIMITED
5. ORANGESKY DEALERS PRIVATE LIMITED
6. POWERPLIL TRADECOM PRIVATE LIMITED
7. ACTUAL COMMODEAL PRIVATE LIMITED
8. LIFEMAKE REAL ESTATES PRIVATE LIMITED
9. NIRMALKUNJ DEALCOMM PRIVATE LIMITED
10. LOOKLIKE DEALCOM PRIVATE LIMITED

AUTHORISED SIGNATORY
SIGNATURE OF THE OWNER

TITLE GROUND FLOOR PLAN, FIRST FLOOR PLAN (BLOCK-A)

PROJECT

PROPOSED B+G+XI STORIED RESIDENTIAL BUILDING PLAN OF RISHINOX BUILDWELL LLP, NIKHIL VINIMAY PRIVATE LIMITED & OTHERS IN C.S OR R.S. DAG NO. 833(P) & 837, CORRESPONDING L.R. DAG NO- 22119(P) & 2218,
AT MOUZA UDAYRAJPUR AND J.L. NO. 43, IN WARD NO. 12 AND HOLDING NO. 31 WITH STREET/ROAD JESSORE ROAD P.S BARASAT DIST.NORTH 24 PARGANAS UNDER MADHYAMGRAM MUNICIPALITY

ARCHITECTS :

THE DESIGN CELL
2A COOPER STREET,
KOLKATA - 700 026

SCALE	DATE	DRG. NO.	N
1:100	30.05.2018	CORP-ARCH-3	