SANCTIONED (PROV.)
Dt. 05/09/2018
P.M. No. 2018-2019/0091
Valid upto 04/09/2021
CHAIRMAN
Municipality
Dist.- North 24-Parganas

KAMARHATI MUNICIPALITY - North 24 Pgs.

সভাপতি
পৌরসভা, কামারহাটি
উত্তর ২৪ পরগনা

SHRACHI VILLAGE(G+IV)

TRANSFORMER YARD

5 M WIDE DRIVE WAY

BLOCK-A

BLOCK-A

BUILDING(G+III)

RESIDENTS COMMUNITY HALL 9455 X 8290

FIRE CONTROL ROOM

PANTRY 3950x850

ELECTRICAL RM

LIFT MACHINE ROOM

1500 WIDE PASSAGE

PROVISION FOR SCREEN PRINTING

PROVISION FOR SOLAR PANEL

FIRE LANDING DOOR

FIRE LANDING VALVE

SUMP OF STORM WATER DRAIN

SUMP OF STORM WATER DRAIN

FIRE USE/SEPTIC TANK FOR BLOCK-A

100Ø MUNICIPAL WATER SUPPLY

TO EXTERNAL STORM WATER DRAIN

FROM MUNICIPAL WATER SUPPLY MAIN LINE

VALVE CHAMBER WITH WATER METER

TO BARASAT ROAD

KAZI NAZRUL ISLAM SARANI

TO MADHYAMGRAM ROAD

N

BUILDING(G+I)

SEPTIC TANK INLET

47145
59295
27902
6551
1660
19230
7845
9055
10295
5000
2065
27366
3760
8045
31035
25790
8650
8800
12405
17245
17240
28345

GROUND FLOOR DRAINAGE PLAN
BLOCK-A& BLOCK-B
SCALE- 1:200

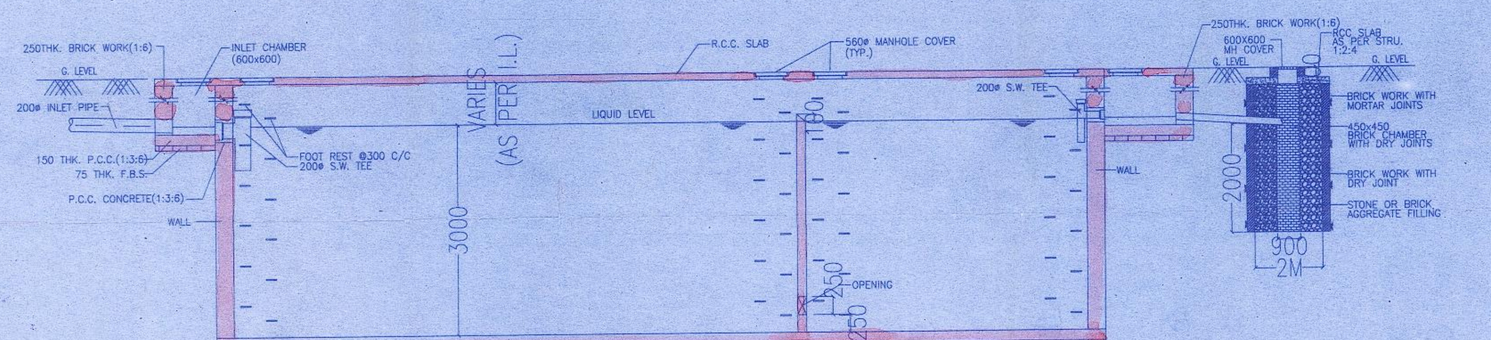

SECTION A-A
SCALE- 1:50

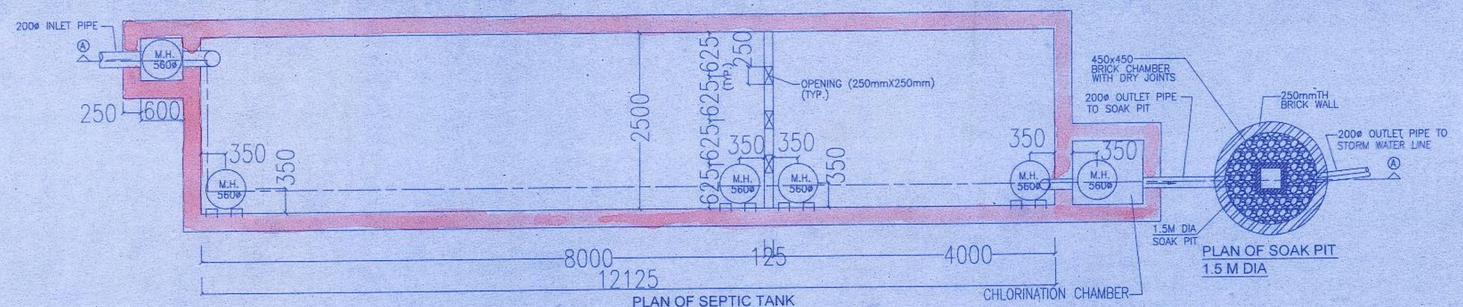

PLAN OF SEPTIC TANK FOR BLOCK-A
SCALE- 1:50

PLAN OF SOAK PIT 1.5 M DIA

CHLORINATION CHAMBER

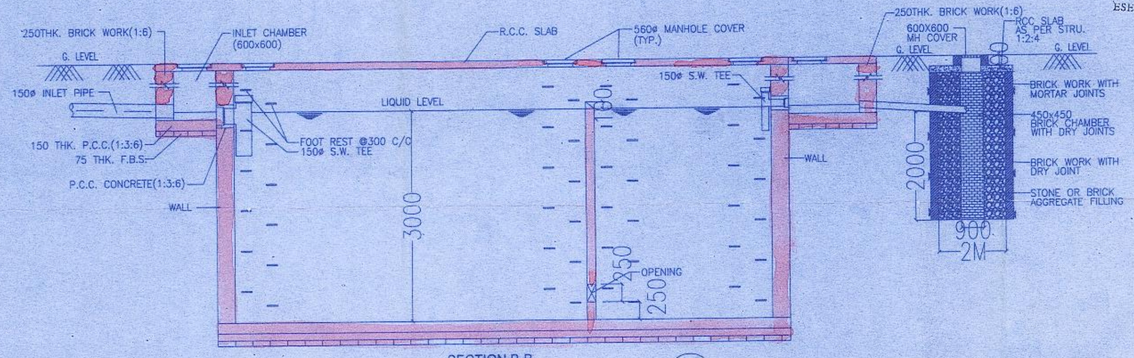

SECTION B-B
SCALE- 1:50

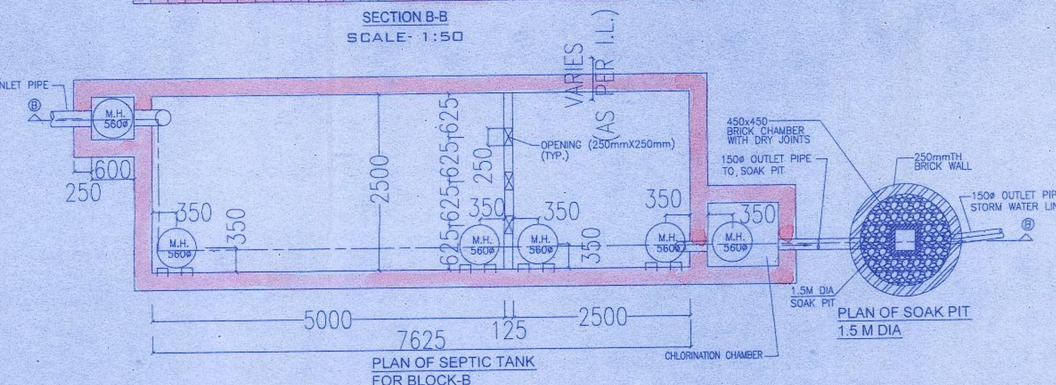

PLAN OF SEPTIC TANK FOR BLOCK-B
SCALE- 1:50

PLAN OF SOAK PIT 1.5 M DIA

CHLORINATION CHAMBER

CERTIFICATE OF BUILDING PLAN

I/WE DO HEREBY CERTIFY THAT PLANS, ELEVATIONS AND SECTIONS, AND OTHER STRUCTURAL DETAILS OF THE PROPOSED BUILDING AT C.S. OR R.S. DAG NO. 833(P) & 837 CORRESPONDING L.R. DAG NO.- 2219(P) & 2218, KHATIAN NO. AT MOUZA UDAYRAJPUR AND J.L. NO. 43, IN WARD NO. 12 AND HOLDING NO. 31 WITH STREET/ROAD JESSORE ROAD P.S. BARASAT DIST. NORTH 24 PARGANAS UNDER MADHYAMGRAM MUNICIPALITY, HAVE BEEN PREPARED IN CONFORMITY WITH ALL RELEVANT PROVISIONS UNDER THE WEST BENGAL MUNICIPAL (BUILDING) RULES, 2007. THIS ALSO TO CERTIFY THAT ALL RELEVANT " NO OBJECTIONS' CERTIFICATES FROM THE RESPECTIVE AUTHORITIES SUCH AS: FIRE & EMERGENCY SERVICE DEPARTMENT, AIRPORT AUTHORITY, POLLUTION CONTROL BOARD, TELECOMMUNICATION DEPARTMENT ETC. AS APPLICABLE IN THIS REGARD, ARE ALSO ENCLOSED WITH THE APPLICATION FOR SEEKING APPROVAL OF THE PLANS TO CONSTRUCT/RECONSTRUCT/ADDITION TO ALTERATION OF THE BUILDING ON THE SAID PLOT.

V. Chadha
Architect
Council of Architecture
Regn. No.- CA/88/11784
SIGNATURE OF ARCHITECT

CERTIFICATE OF ENGINEER:

CERTIFIED THAT THE PLAN HAS BEEN DESIGNED AND DRAWN UP STRICTLY ACCORDING TO THE BUILDING RULES FOR MADHYAMGRAM MUNICIPALITY. CERTIFIED THAT THE FOUNDATION AND SUPER-STRUCTURE OF THE BUILDING HAVE BEEN SO DESIGNED BY ME / US TO SAFE IN ALL RESPECTS INCLUDING THE CONSIDERATION OF BEARING CAPACITY AND SETTLEMENT OF SOIL, ETC. AS PER IS NO. ETC.

Structural Reviewer
CHANDI PROSAD KHANRA
BE (Civil), ME (Struct), MIE (India)
ESE - I/2

SUMITA DEY
M.C.E, M.I.E., C.E.
ESE/I/93
SIGNATURE OF ENGINEER WITH SEAL

CERTIFICATE OF OWNER:

CERTIFIED THAT I SHALL NOT ON A LATER DATE MAKE ANY ADDITION OR ALTERATION TO THIS PLAN.
CERTIFIED THAT I HAVE GONE THROUGH THE BUILDING RULES FOR MADHYAMGRAM MUNICIPALITY AND ALSO ABIDE BY THOSE RULES DURING AND AFTER CONSTRUCTION OF THE BUILDING.

1. RISHI TRADECOM PRIVATE LIMITED
2. ASAL DEALCOM PRIVATE LIMITED
3. ATITHI TRADECOM PRIVATE LIMITED
4. NIKHIL VINIMAY PRIVATE LIMITED
5. ORANGESKY DEALERS PRIVATE LIMITED
6. POWERFUL TRADECOM PRIVATE LIMITED
7. ACTUAL COMMODEALPRIVATE LIMITED
8. LIFEMAKE REAL ESTATES PRIVATE LIMITED
9. NIRMALKUNJ DEALCOMM PRIVATE LIMITED
10. LOOKLIKE DEALCOM PRIVATE LIMITED

Authorised Signatory
SIGNATURE OF THE OWNER

TITLE: DRAINAGE LAYOUT PLAN & DETAILS

PROJECT
PROPOSED B+G+XI STORIED RESIDENTIAL BUILDING PLAN OF RISHINOX BUILDWELL LLP, NIKHIL VINIMAY PRIVATE LIMITED & OTHERS IN C.S OR R.S. DAG NO. 833(P) & 837, CORRESPONDING L.R. DAG NO- 2219(P) & 2218 KHATIAN NO.
AT MOUZA UDAYRAJPUR AND J.L. NO. 43, IN WARD NO. 12 AND HOLDING NO. 31 WITH STREET/ROAD JESSORE ROAD P.S BARASAT DIST.NORTH 24 PARGANAS UNDER MADHYAMGRAM MUNICIPALITY

ARCHITECTS :
THE DESIGN CELL
2A COOPER STREET,
KOLKATA - 700 026

SCALE	DATE	DRG. NO.
1:200	30.05.2018	CORP-ARCH-08

N