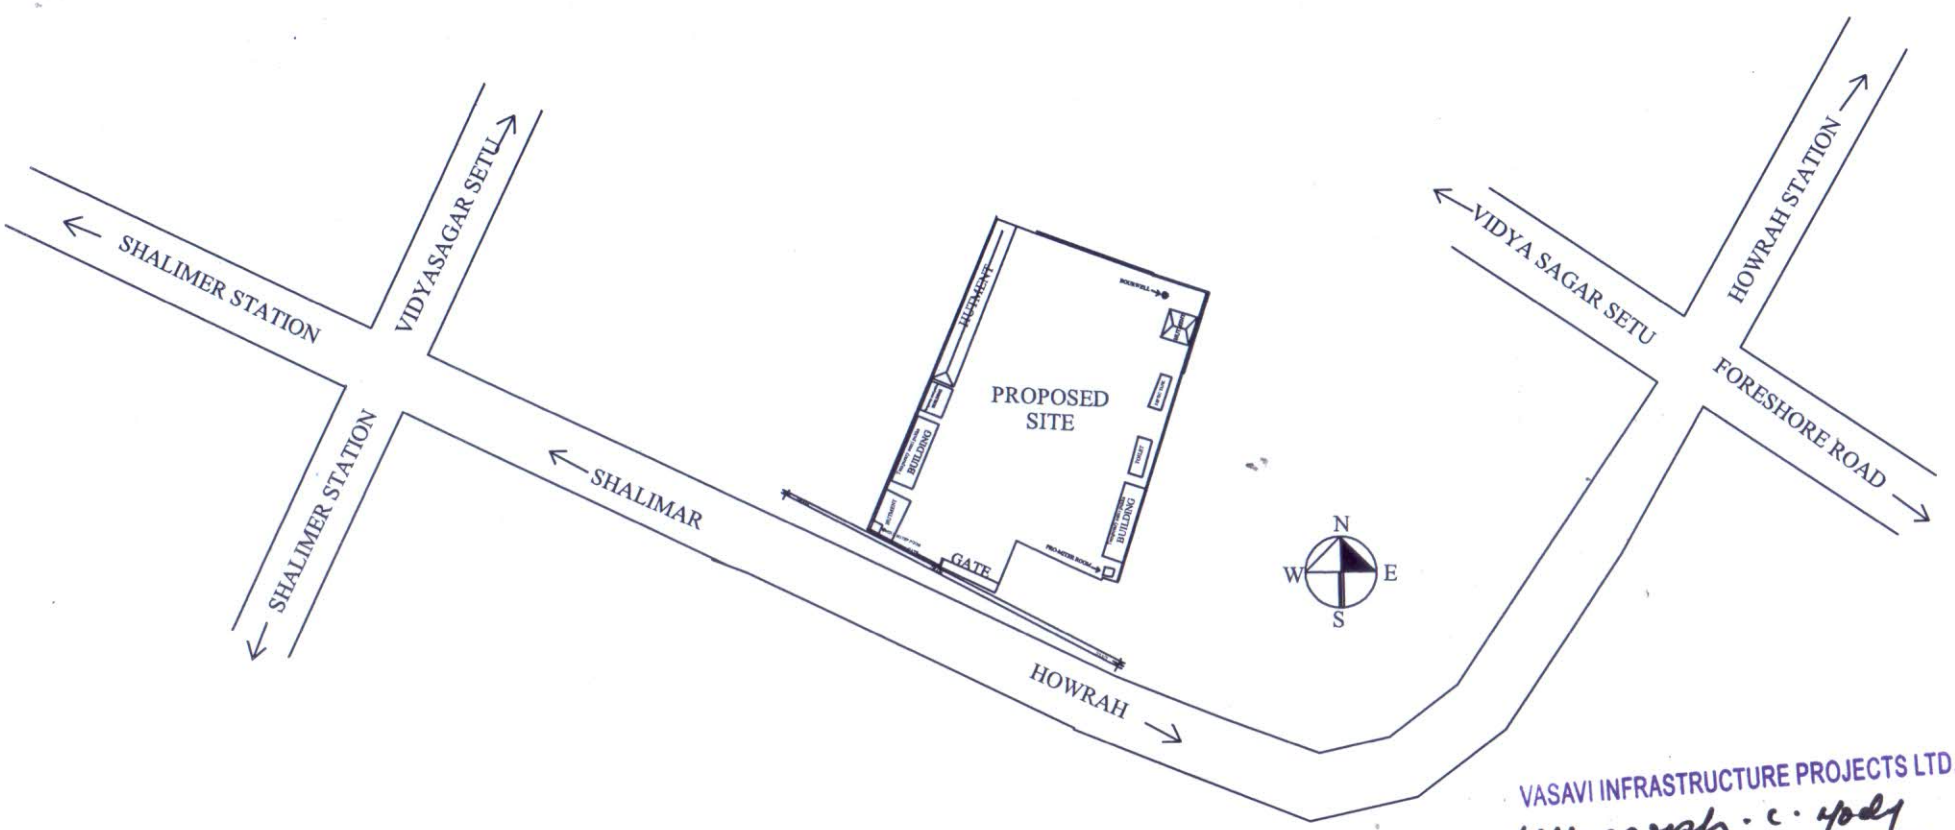

VASAVI INFRASTRUCTURE PROJECTS LTD.

Directors / Authorised Signatory

LOCATION PLAN OF PROPOSED CONSTRUCTION , AT 347/1/1,G.T ROAD, ROAD,HOWRAH-711104, (22.56 N, 88.32 E)