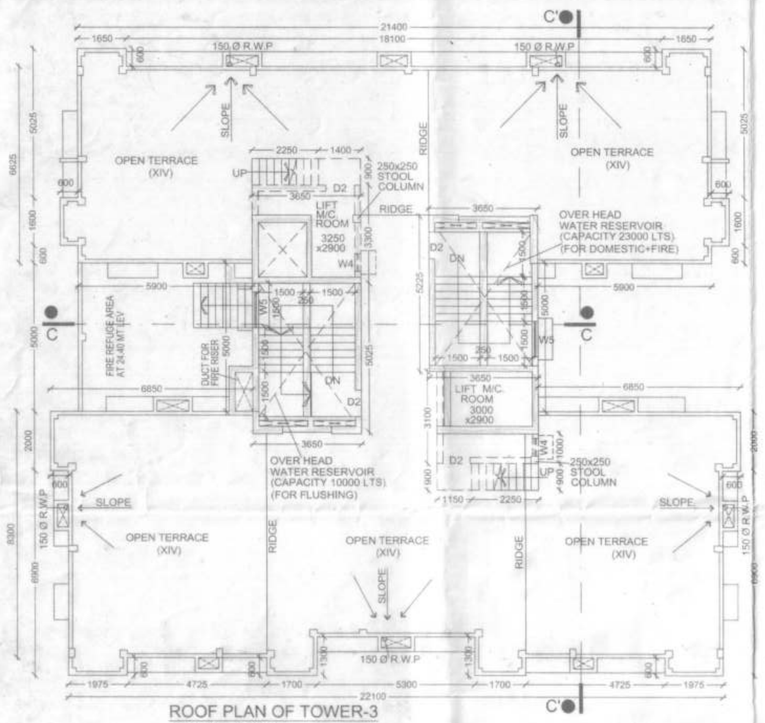

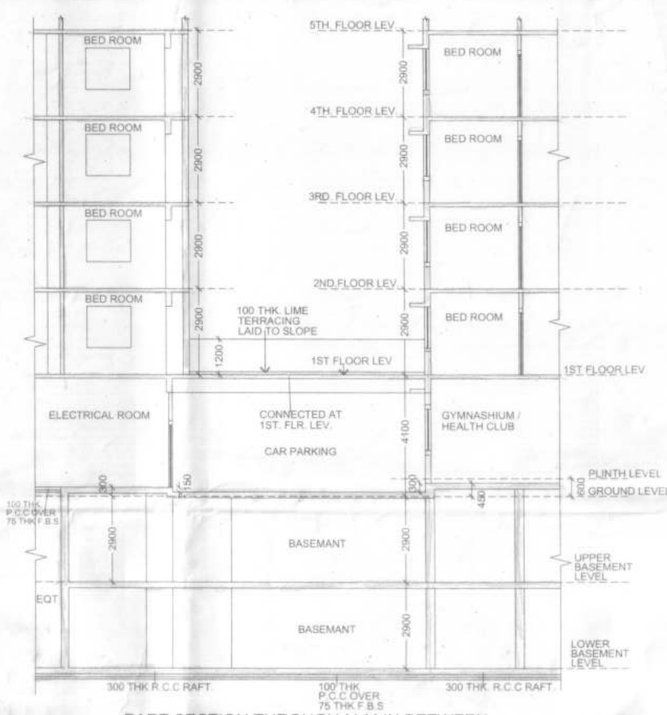

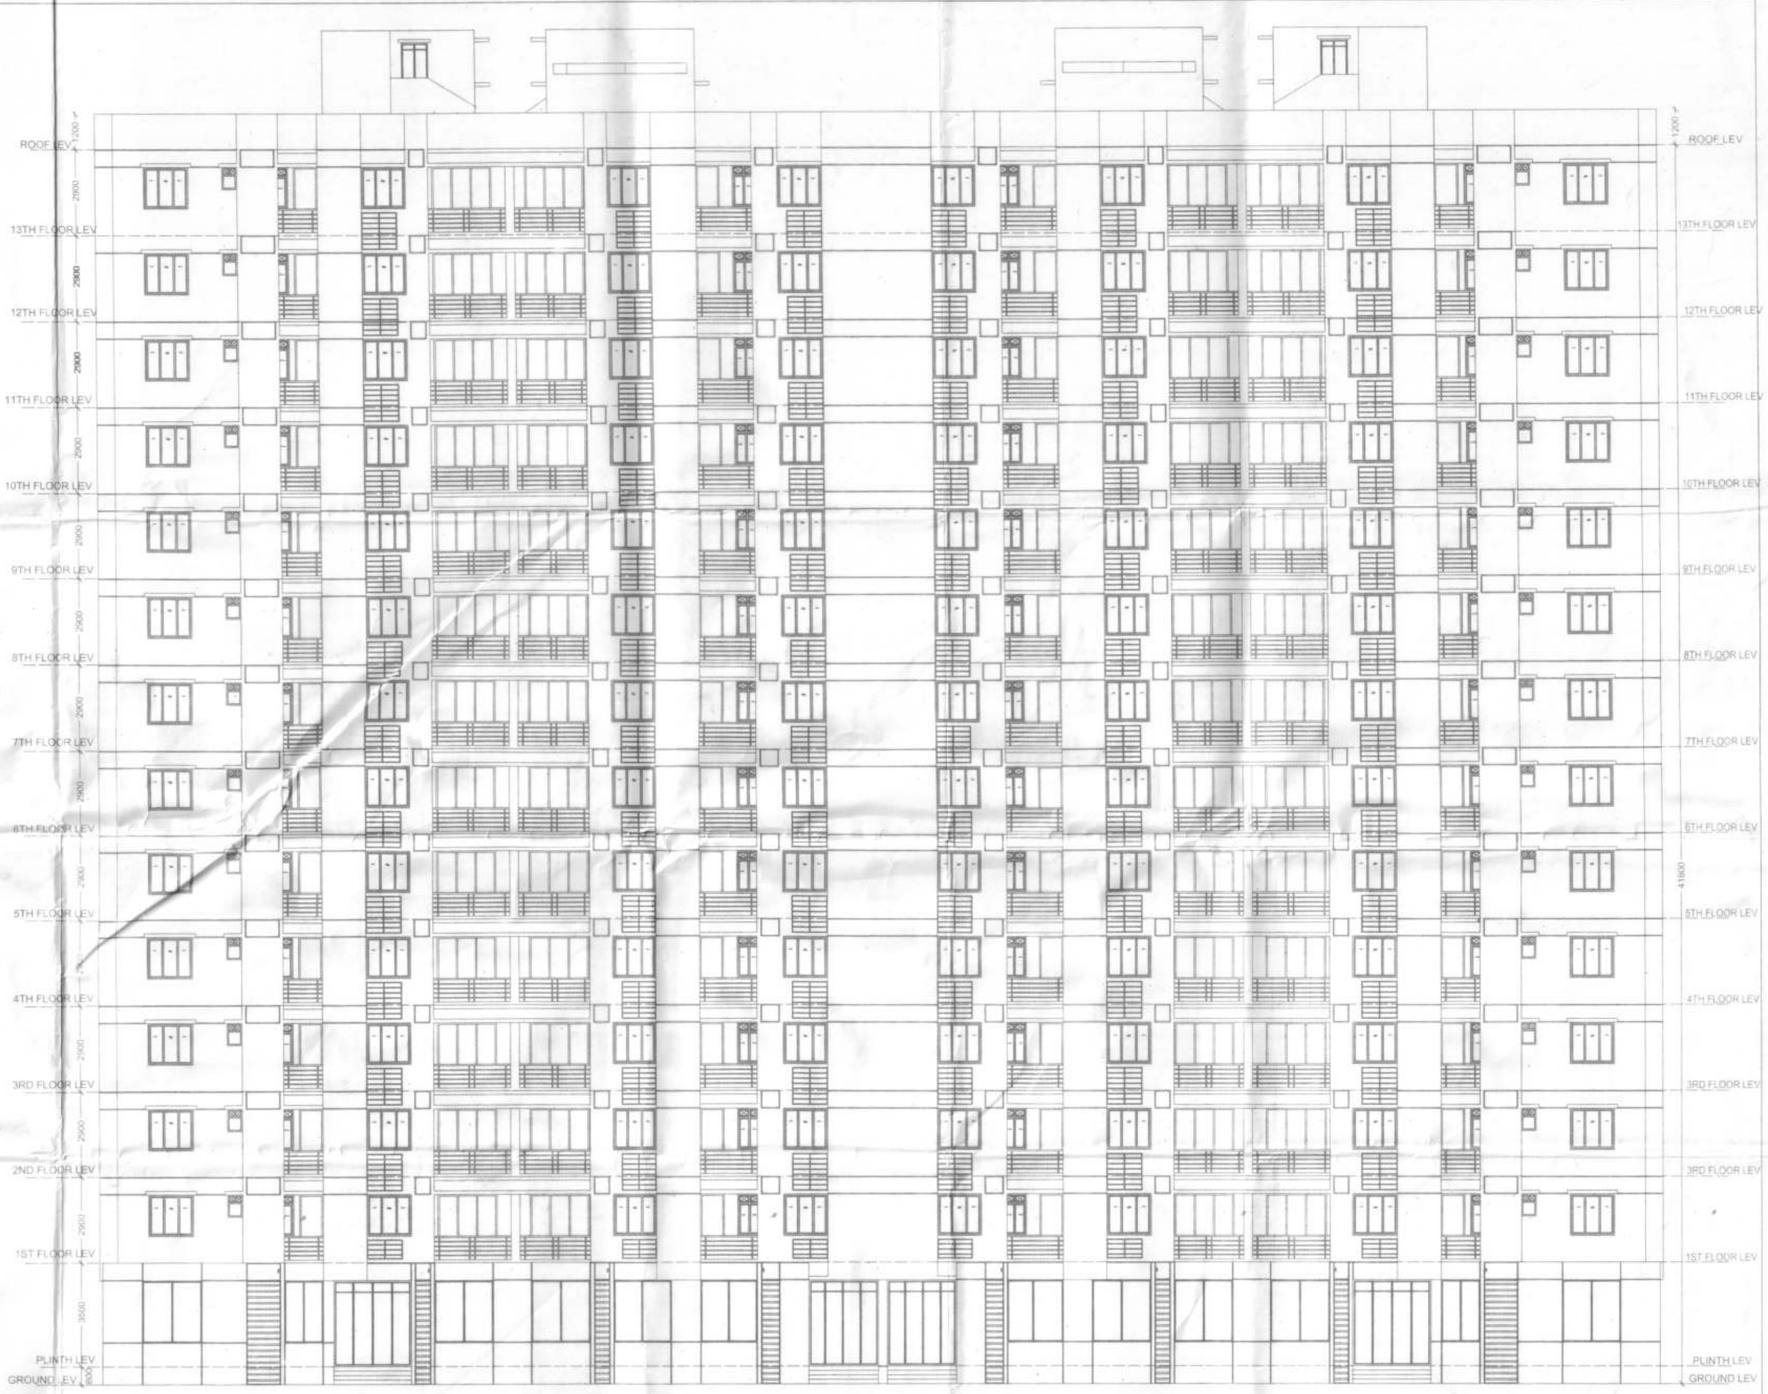

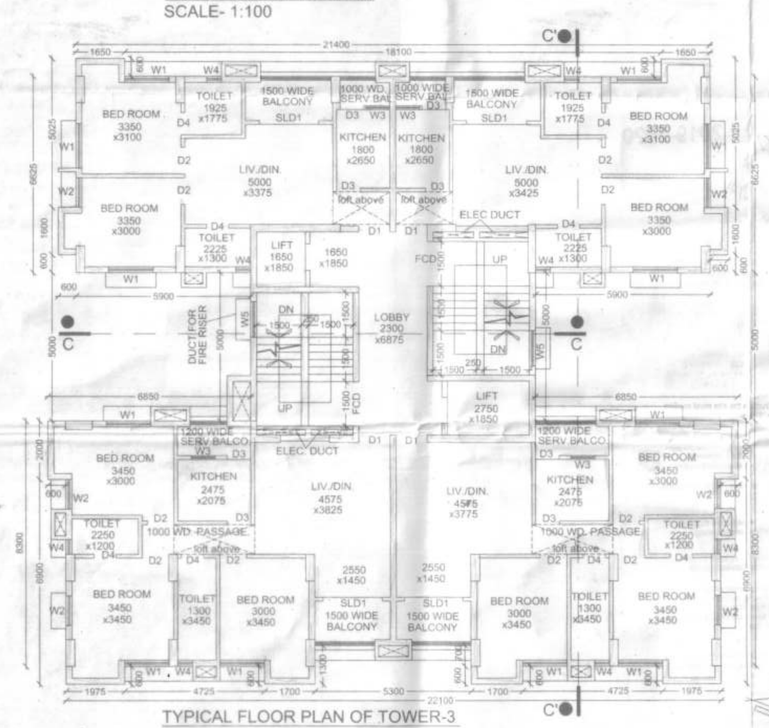

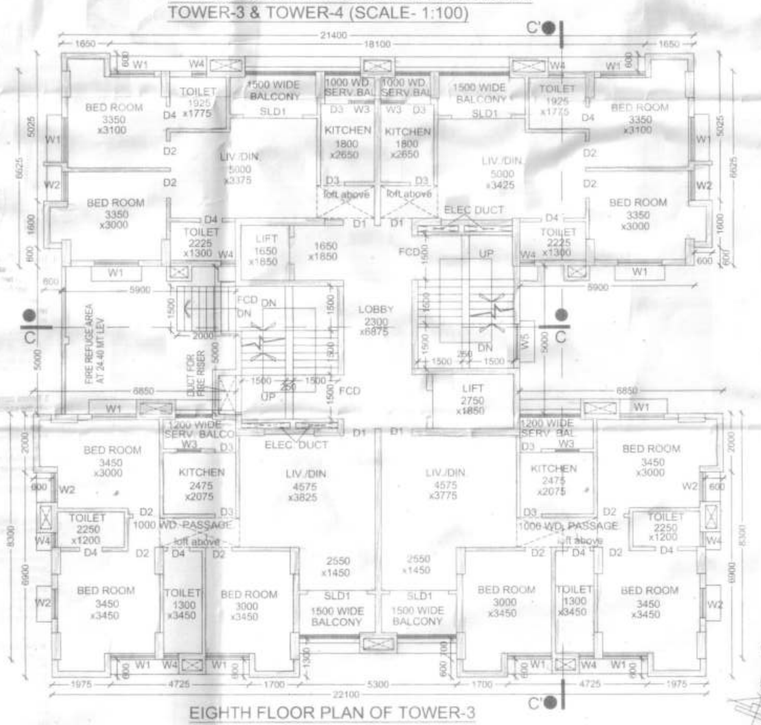

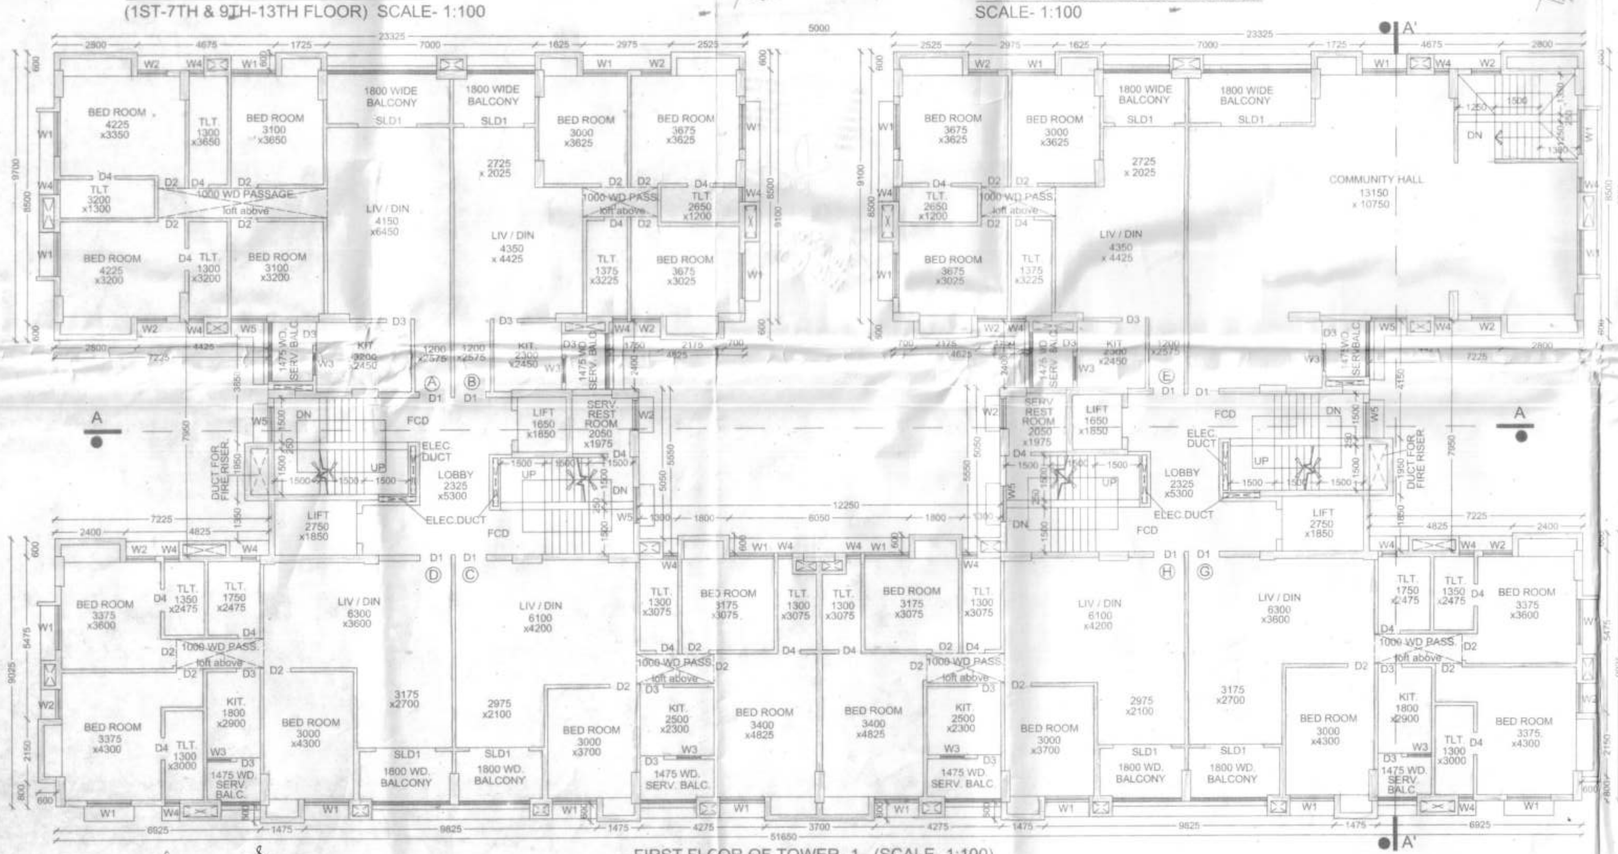

NOTE :-

THE DIMENSIONS GIVEN IN THE DRAWING ARE ALL STRUCTURAL DIMENSIONS. THEY MIGHT VARY A LITTLE AFTER PLASTER, PUTTY AND P.O.P.

SCHEDULE OF WINDOWS & DOORS

WINDOW MKD.	OPENING SIZE	DOOR MKD.	OPENING SIZE
W1	1500 x 1400	D1	1050 x 2100
W2	1000 x 1400	D2	900 x 2100
W3	800 x 1200	D3	800 x 2100
W4	500 x 750	D4	750 x 2100
W5	1200 x 1400	SLD1	2000 x 2100
W6	2400 x 1400	SLD2	1500 x 2100
W1A	2000 x 2100	FCD	1500 x 2100
W1B	1325 x 2100	FCD1	1250 x 2100
W1C	1900 x 2100		

SPECIFICATIONS:-

1. R.C.C. FRAMED STRUCTURE, CONCRETE GRADE IS M-20 (MIX 1:1.5:3)
2. REINFORCEMENT STEEL CONFORMS TO FE-415.
3. CRUSHING STRENGTH OF BRICKS SHALL BE 75 KG/SQ.CM WITH CEMENT MORTAR 1:6 PROPORTION.
4. PERIPHERAL WALL 200MM THICK BRICK WORK WITH FIRST CLASS BRICKS WITH 1:6 CEMENT MORTAR UNLESS OTHERWISE MENTIONED.
5. INTERNAL WALLS 125 MM THICK BRICK WORK WITH FIRST CLASS BRICKS WITH 1:6 CEMENT MORTAR UNLESS OTHERWISE MENTIONED.

CERTIFICATE OF STRUCTURAL STABILITY

WE HEREBY CERTIFY THAT THE FOUNDATION AND STRUCTURE OF THE BUILDING PROPOSED FOR CONSTRUCTION ON PLOT AT PRE. NO.- 147(NEW), 605(OLD), R.N. GUHA ROAD, WARD NO.- 09, HAVE BEEN SO DESIGNED BY ME/US WILL MAKE SUCH FOUNDATION AND SUPERSTRUCTURE SAFE IN ALL RESPECT INCLUDING THE CONSIDERATION OF BEARING CAPACITY AND SETTLEMENT OF SOIL ETC.

Dhiman Bhattacharjee
Licence Building - urveyor
Closed
Lic No.: SDDM/027

RITAM SIRCAR
CA/2000/28693

RITAM SIRCAR
2/1 HAZI ZAKARIA LANE
CA/2000/28693
SIGN. OF L.B.A./ ARCHITECT
(NAME, ADDRESS & EMPANELMENT NO.)

SNEHASHIS SINHA
B.E. (CIVIL), M.E. (Str.), FIE, MICI
Chartered Engineer (I)
Empanelment No. - 1/77
ESE (K.M.C)
L... PE No. : IP/080071-2

SNEHASHIS SINHA.
157, BINOBA BHAVE RD.
KOLKATA-38
ESE KMC - I / 77.
SIGN. OF STRUCT. ENGINEER
(NAME, ADDRESS & EMPANELMENT NO.)

SANJIV J. PAREKH
M.E.(STRUCTURAL)(CONST. ENG.)
B.C.E., FIE-T-018202-4)
ENLISTED STRUCTURAL
REVIEWER-104/13/K.M.C.

Prasanta Kumar Ghosh
Geotechnical Engineer
EMPANELLED NO. 81(GNO)

PRASANTA KUMAR GHOSH
55, BADAN ROY LANE,
KOLKATA-10
003- G.T.ENGG. OF
RAJPUR- SONARPUR
MUNICIPALITY
SIGN. OF GEO-TECH. ENGINEER
(NAME, ADDRESS & EMPANELMENT NO.)

CERTIFICATE OF OWNER

I CERTIFIED THAT I SHALL NOT ON A LATER DATE MAKE ANY ADDITION OR ALTERATION TO THIS PLAN SO AS TO CONVERT IT FOR MY USE OR ALLOW IT TO BE USED FOR SEPERATE FLATS PER FLOOR/STOREY.

I CERTIFIED THAT I HAVE GONE THROUGH THE BUILDING RULES FOR SOUTH DUM DUM MUNICIPALITY IN VOUGE AND ALSO UNDERTAKE TO ABIDE BY THOSE RULES DURING AND AFTER CONSTRUCTION OF THE BUILDING.

I CERTIFIED THAT I ALSO UNDERTAKE TO REPORT OF COMMENCEMENT BEFORE SEVEN DAYS AND COMPLETION WOULD BE REPORTED WITHIN 30 DAYS.

MERLIN PROJECTS LTD.
Authorised Signatory/Director
MERLIN PROJECTS LTD.

SIGN. OF OWNER

REVISED PLAN OF 2B+G+XIII STD. RESIDEN--TIAL COMPLEX OF M/S MERLIN PROJECTS LTD. AT MOUZA -DIGLA, J.L. NO.- 18, C.S. KHATIAN NO.- 481,513,173/1,173, C.S. DAG NO.- 1509,1514,1515, 1516,1517, 1518,1519,1520,1516/1615,1521,1522,1523 P.S.-DUMDUM, DIST- 24 PGS(N), AT HOLDING NO.- 147(NEW). 605(OLD), R.N. GUHA ROAD, WARD NO- 09. UNDER SOUTH DUM DUM MUNICIPALITY. (WITH COMMON BASEMENT)

PREVIOUS SANCTION PLAN NO:694,DT.:12.02.2019

DWG. TITLE:-

FIRST FLOOR PLAN OF TOWER- 1
1ST TO 13TH FLOOR PLAN OF TOWER- 3, ROOF PLAN OF TOWER- 3, PART SECTION THROUGH M-M IN BETWEEN TOWER-3 & TOWER-4, ROAD SIDE ELEVATION OF TOWER-1

ARCHITECTS

SIRCAR & ASSOCIATES
2/1, HAZI ZAKARIA LANE
KOLKATA- 700 006
E- mail: projects@sircarassociates.com

SCALE- 1:100	JOB.NO.	ARCH-12-07	SHEET NO.
DEALT:	PRADIP	DATE: 07.02.20	CA-/06

28/2/2020

974 2019-20