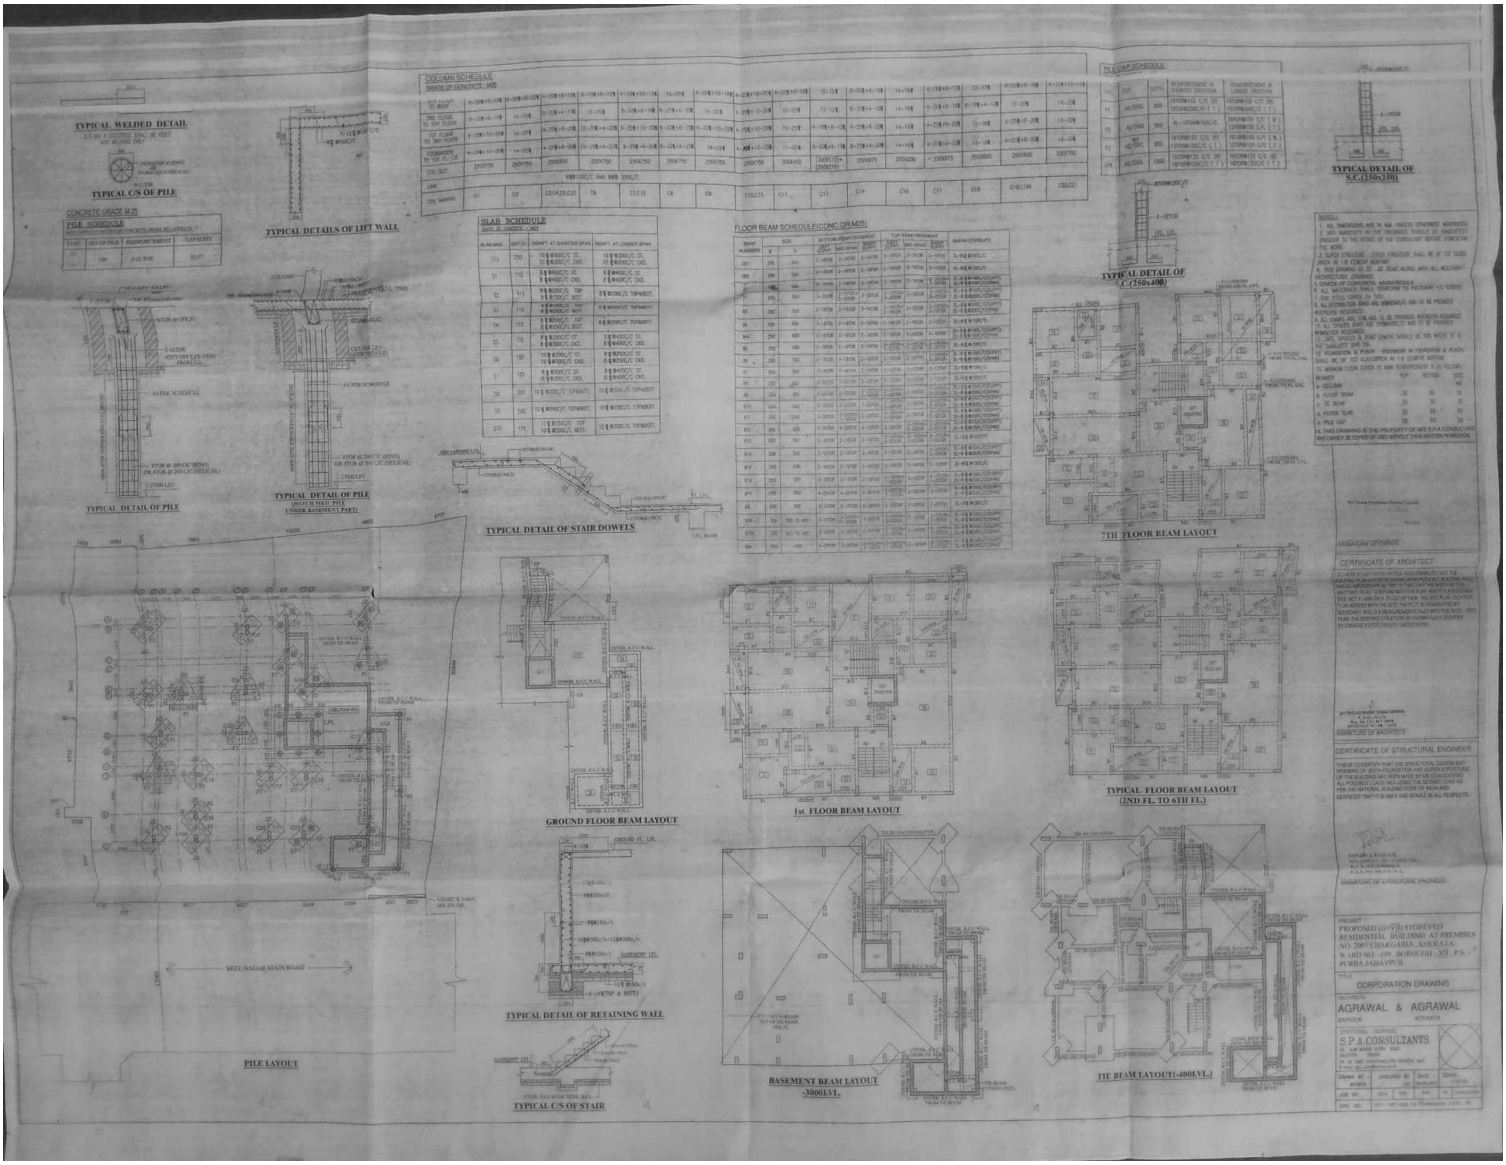
TYPICAL WELDED DETAIL
TYPICAL C/S OF PILE
TYPICAL DETAILS OF LIFT WALL
PILE SCHEDULE
TYPICAL DETAIL OF PILE
TYPICAL DETAIL OF PILE
(BUTCHMIRE PILE UNDER BASEMENT PART)
COLUMN SCHEDULE
SLAB SCHEDULE
FLOOR BEAM SCHEDULE(CONC GR.M25)
TYPICAL DETAIL OF STAIR DOWELS
GROUND FLOOR BEAM LAYOUT
1st FLOOR BEAM LAYOUT
TYPICAL DETAIL OF RETAINING WALL
TYPICAL C/S OF STAIR
PILE LAYOUT
BASEMENT BEAM LAYOUT -3000LVL.
TYPICAL DETAIL OF C.(250x400)
7TH FLOOR BEAM LAYOUT
TYPICAL FLOOR BEAM LAYOUT (2ND FL. TO 6TH FL.)
TIE BEAM LAYOUT(-400LVL.)
TYPICAL DETAIL OF S.C.(150x150)
CERTIFICATE OF ARCHITECT
CERTIFICATE OF STRUCTURAL ENGINEER
PROPOSED (G+VII STOREYED RESIDENTIAL BUILDING AT PREMISES NO. 2097 CHAKGARIA , KOLKATA.
CORPORATION DRAWING
AGRAWAL & AGRAWAL
S.P.A.CONSULTANTS