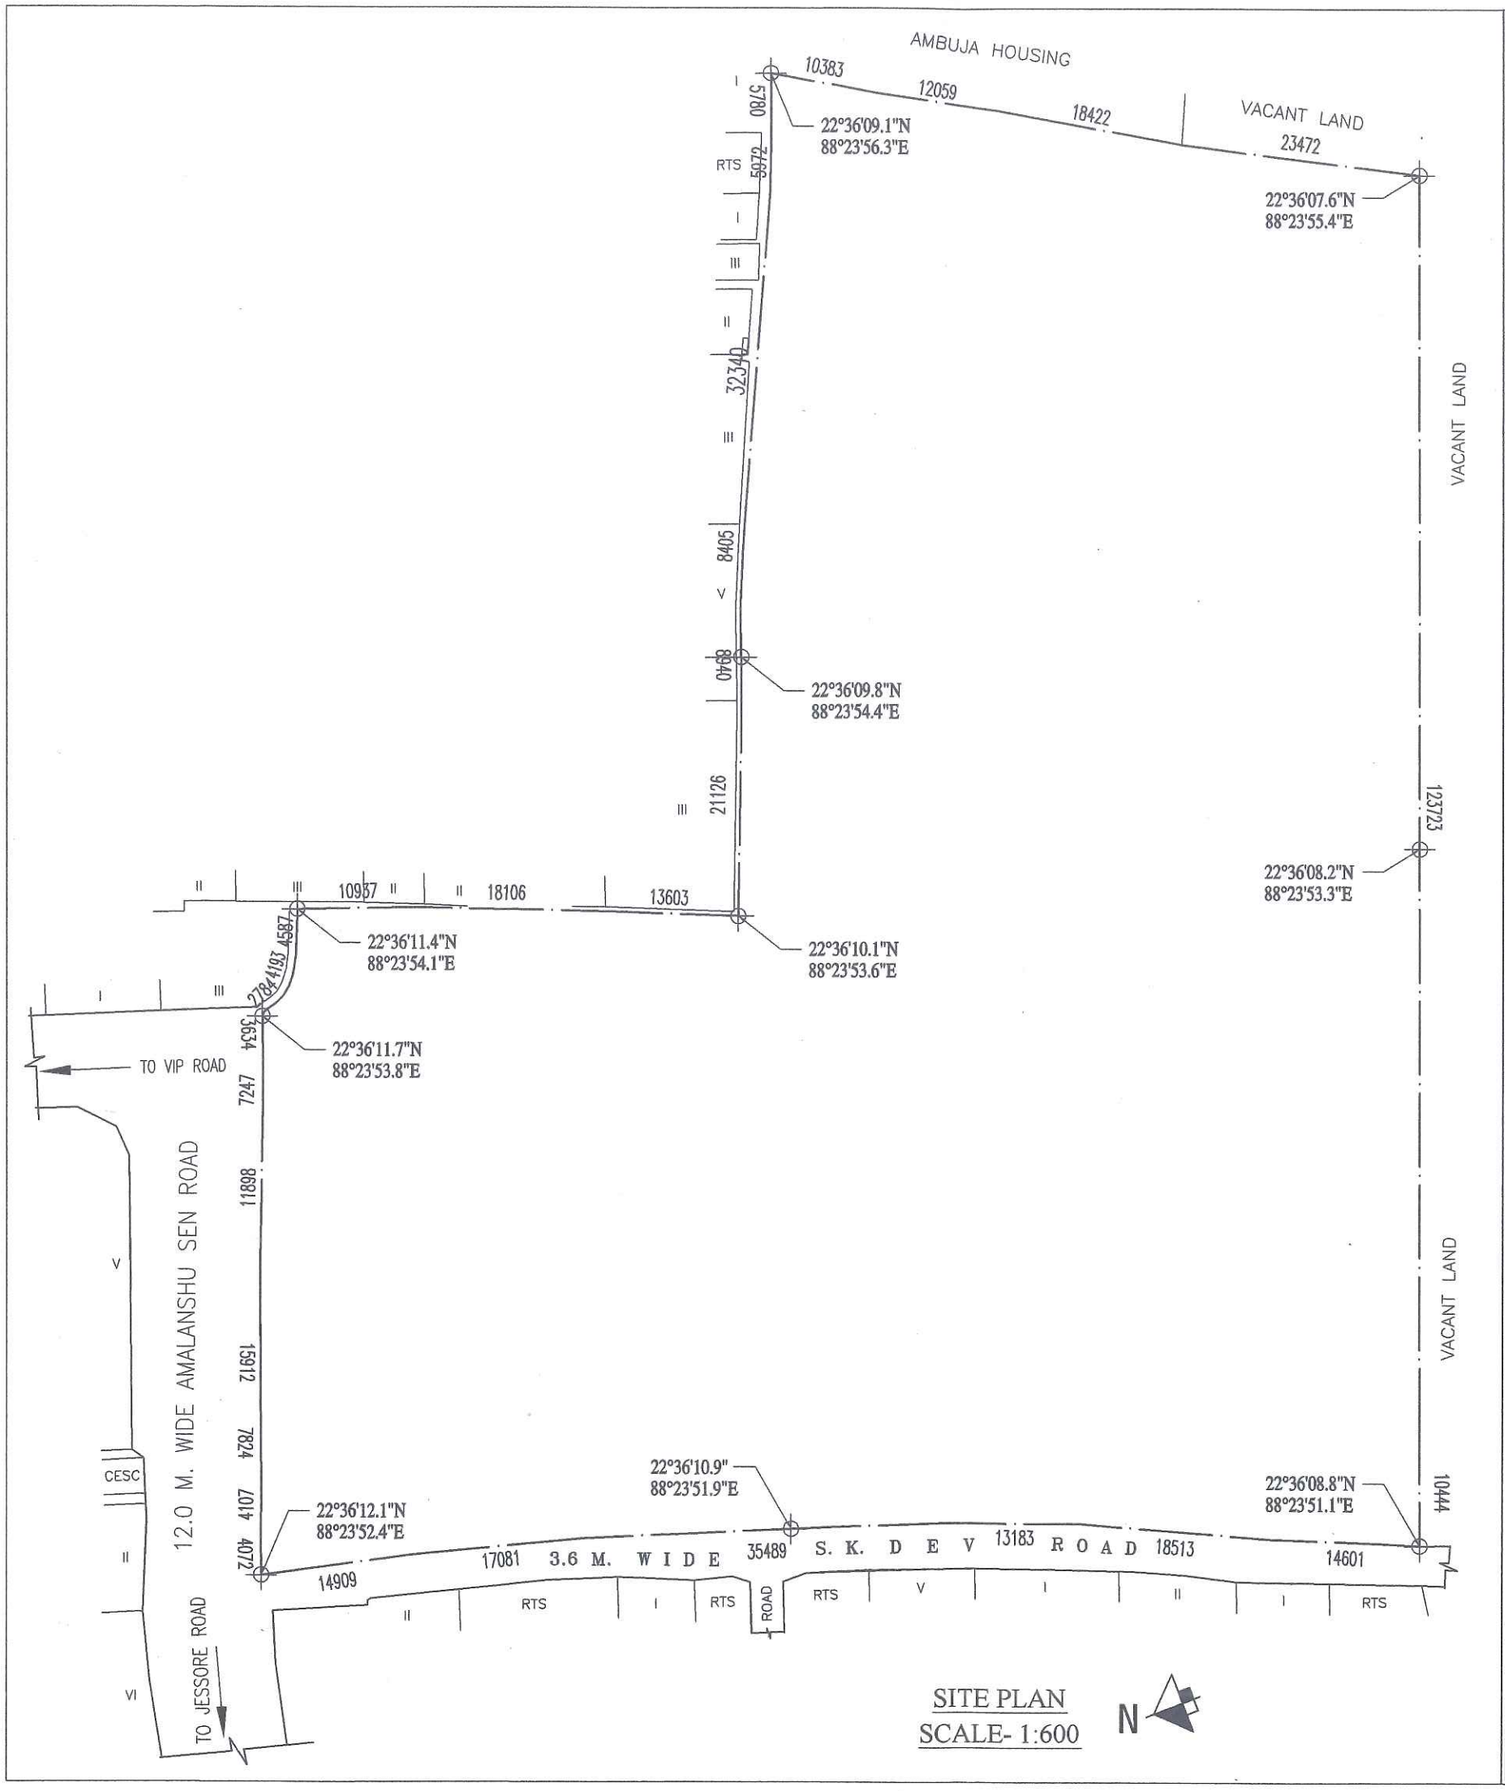

SITE PLAN
SCALE- 1:600

N

Rajkumar Agarwal
Architect
Member of Council of
Architecture CA / 94 / 17940

SIGNATURE OF ARCHITECT

TITLE

SITE PLAN.

PROJECT

PROPOSED B+G+XXIII STORIED (76.5 MT. HT.)RESIDENTIAL BUILDING AT HOLDING NO:- 4, A. SEN ROAD KOL-700048, MOUZA - DAKSHINDARI, J.L. NO:- 25, C.S. KHATIAN NO.- 295, R.S. KHATIAN NO.- 969,971,972,973 R.S. PLOT NO.- 854,855,856,857 & 858;P.S.- LAKE TOWN; UNDER S.D.D.M, WARD NO.- 31, DIST.- 24 PGS (N).

DRG.NO	DEALT	CHECKED	SHEET.NO
ARCH/698/2020	MITHUN	RAJ SIR	

SCALE 1:600

ARCHITECT

N

RAJ AGRAWAL & ASSOCIATES
8B, ROYD STREET, CALCUTTA - 16