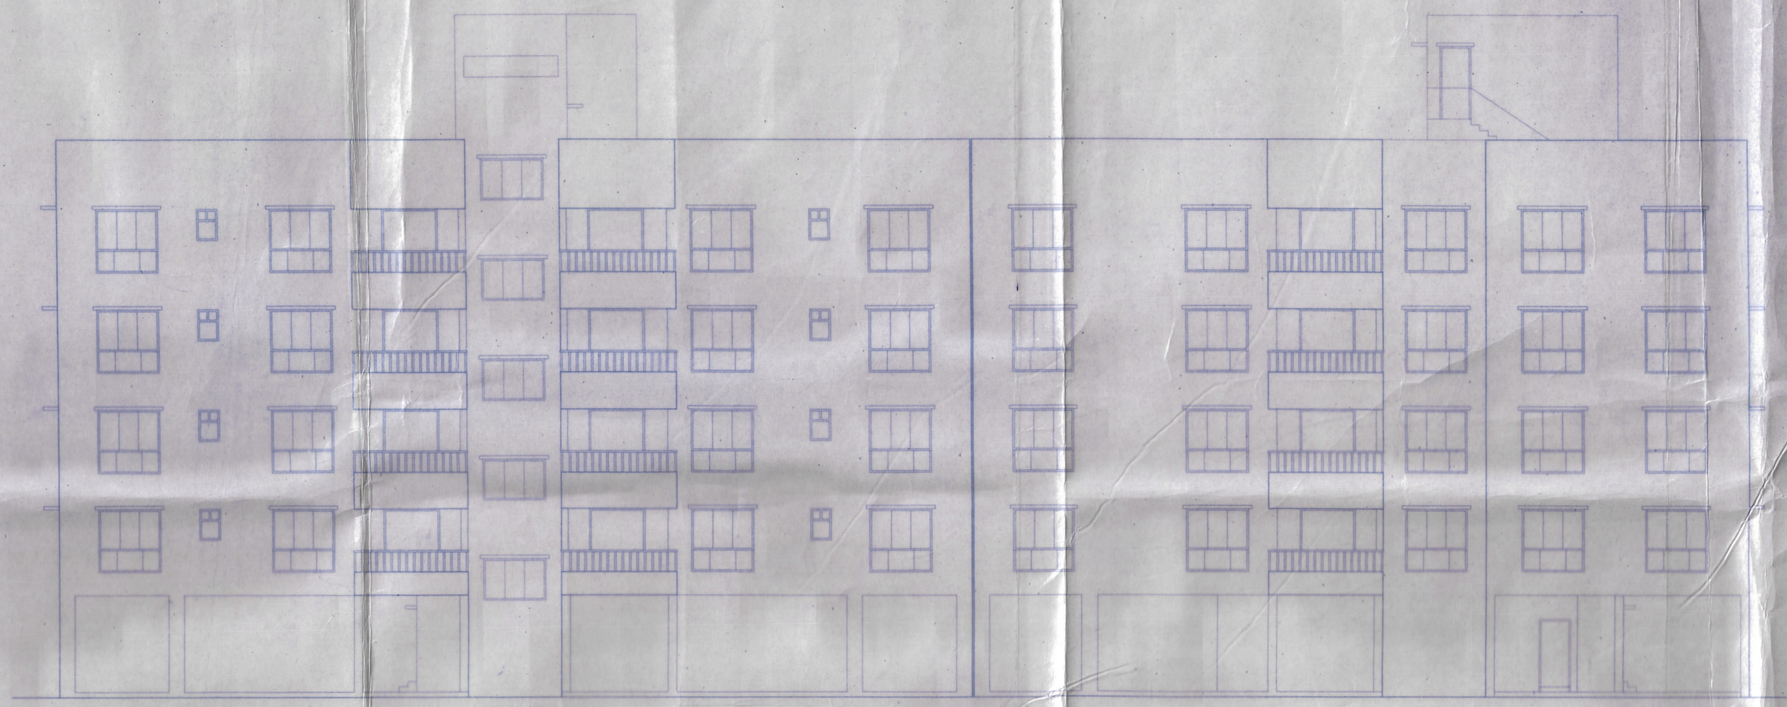

FRONT ELEVATION
BLOCK-2

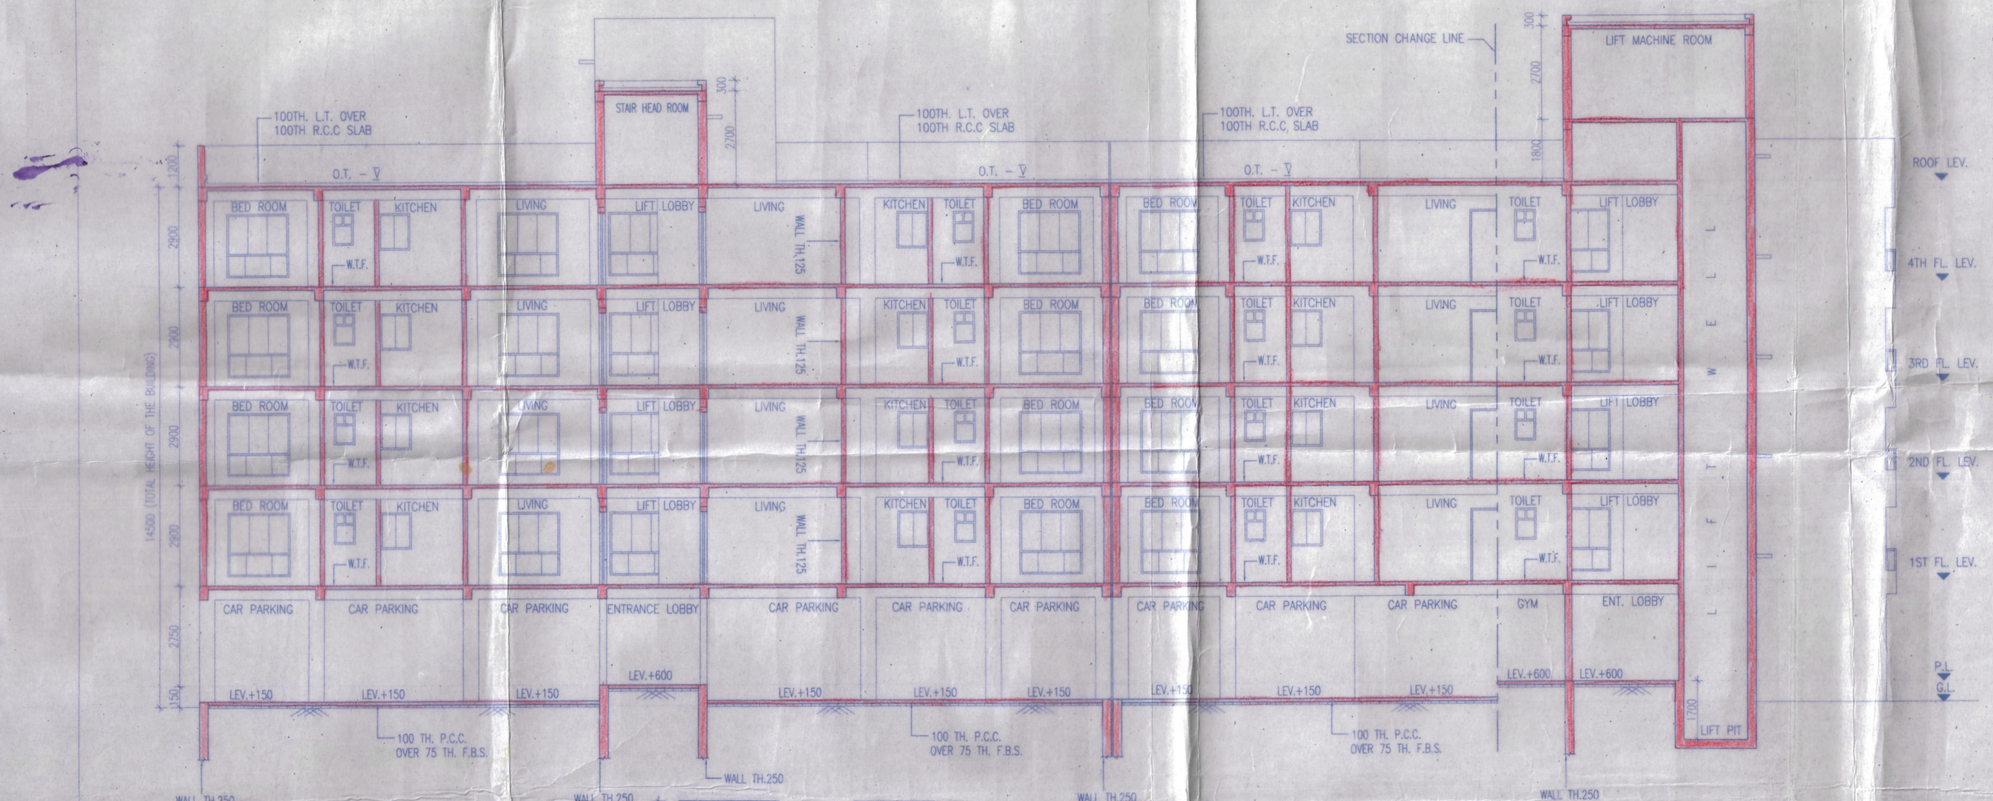

SECTION AT - CC
BLOCK-2

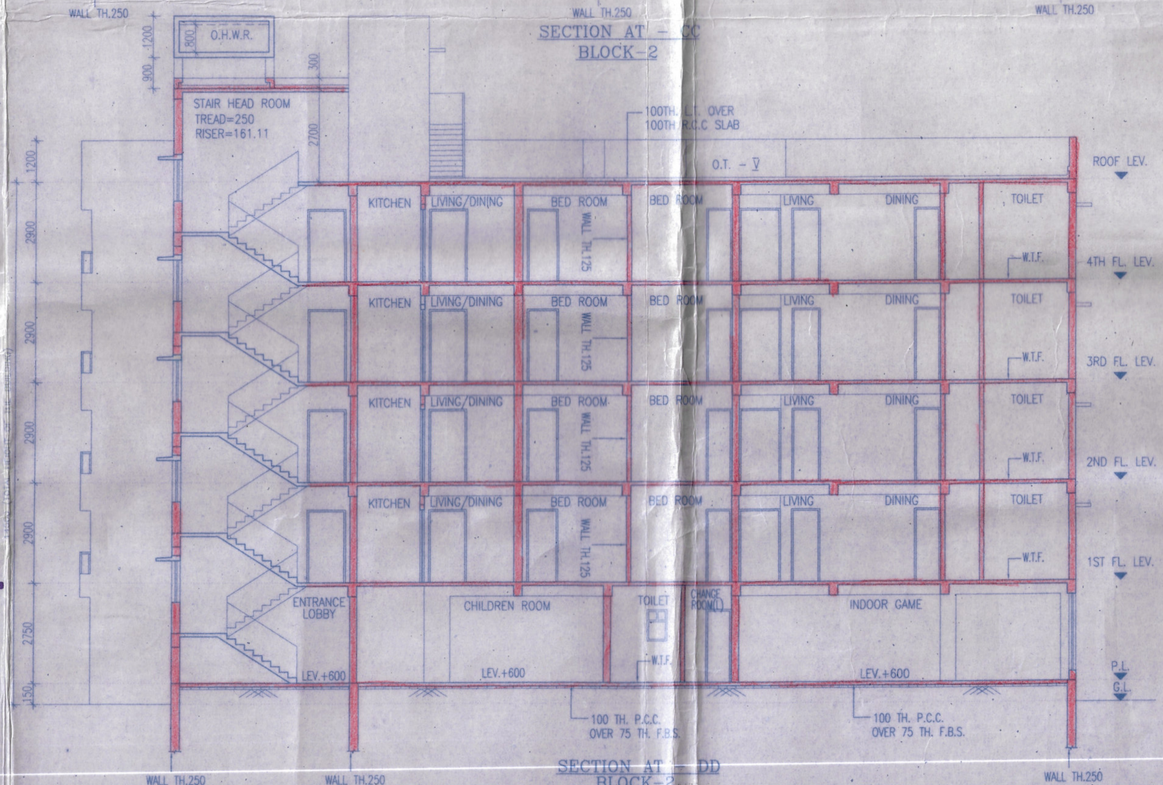

SECTION AT - DD
BLOCK-2

J. Gupsalone
Sub. Assistant Engineer
Asansol Municipal Corporation
16.2.17

Assistant Engineer
Asansol Municipal Corporation
17/04/17

Superintending Engineer
Asansol Municipal Corporation
21/02/17

Plan Sanctioned
SECRETARY
22/02/17
Asansol Municipal Corporation

ASSESSED No. 25(ix)/BP/AMC/HO/17
DATE 01.3.17

DEVIATION MEANS DEMOLIATION

- Sanctioned building plan will remain at Site
- structural stability lies with The Owner
- Sanctioned valid for three years
- The owner will give notice regarding the commencement & completion of building.

PLINTH LEVEL CERTIFICATE & OCCUPANCY CERTIFICATE ARE MANDATORY AS PER BUILDING RULES

OFFICE USE

4

SCHEDULE OF DOORS & WINDOWS

TYPE	SILL	LINTEL	SIZE	TYPE	SILL	LINTEL	SIZE
D	-	2100	1800X2100	W1	275	2100	1800X1825
D1	-	2100	1100X2100	W2	275	2100	900X1825
D2	-	2100	900X2100	WK	1050	2100	900X1050
D3	-	2100	825X2100	WS	900	2100	1800X1200
D4	-	2100	750X2100	WS1	900	2100	1200X1200
DW	-	2100	1800X2100	V1	1200	2100	600X900

GENERAL NOTES

1. ALL DIMENSIONS ARE IN MM. UNLESS OTHERWISE MENSIONED.
2. FOR SPECIFICATION OF METERIALS AND WORKMANSHIP FOLLOW N.B.C. -1984
3. FIGURED DIMENSION SHOULD BE FOLLOWED.
4. ALL EXTERNAL WALLS ARE 200 M.M. THK. & ALL INTERNAL WALLS ARE 125 M.M.THK. UNLESS OTHERWISE MENTIONED.
5. MAX OF CONCRETE OF ALL R.C.C. MEMBERS ARE M-20 GRADE.
6. ALL REINFORCEMENT SHALL BE Fe-415 CONFORMING TO I.S. CODE
7. CLEAR COVER FOR MAIN REINFORCEMENT FOUNDATION 50 MM. SLAB 15MM. BEAM 25MM. COLUMN 40MM.
8. THE DEPTH OF SEMI-UNDER GROUND WATER RESERVOIR SHOULD NOT EXCEED THE DEPTH OF NEIGHBOURING COLUMN FOUNDATION.

For Marvellous Intra Pvt.Ltd
Director

SIGNATURE OF OWNER

CERTIFICATE OF STRUCTURAL ENGINEER

CERTIFIED THAT, "THE STRUCTURAL DESIGN & DRAWINGS OF BOTH FOUNDATION & SUPER STRUCTURE OF THE BUILDING HAS BEEN MADE BY ME CONSIDERING ALL POSSIBLE LOADS INCLUDING THE SEISMIC LOAD AS PER THE NATIONAL BUILDING CODE OF INDIA & CERTIFIED THAT IT IS SAFE & STABLE IN ALL RESPECTS".

SANJIV J. PAREKH
M.E.(STRUCT), B.C.E., PGDGM,
C.(ENG.)-I, MSCE, ASCE, FIE-(F-018202-4)
E.S.E. NO. 104 (I) K.M.C.

NAME OF STRUCTURAL ENGINEER.

CERTIFICATE OF ARCHITECT

HE BUILDING PLAN HAS BEEN DRAWN UP STRICTLY AS PER BUILDING RULES OF ASANSOL MUNICIPAL CORPORATION AT RANIGANJ DEVELOPMENT AUTHORITY. THE STRUCTURAL DESIGN & DRAWING DETAILS WILL BE SUBMITTED TO ASANSOL MUNICIPAL DEVELOPMENT AUTHORITY IN DUE COURSE.

Rajkumar Agarwal
Architect
Member of Council of
Architecture CA / 94 / 17940

SIGNATURE OF ARCHITECT

THAKUR ASSOCIATES
BIRENDRA KUMAR THAKUR
B. TECH. (CIVIL)
N.S.B. ROAD, RANIGANJ
Reg. No :- 195, A.M.C

SIGNATURE OF L.B.S.
BIRENDRA KUMAR THAKUR
CIVIL ENGINEER & STRUCTURAL ENGINEER.

TITLE — BLOCK - 2

FRONT ELEVATION, SECTION AT - CC & SECTION AT - DD.

PROJECT

PROPOSED G+IV STORIED RESIDENTIAL BUILDING ON LR PLOT NO-3025 & RS PLOT NO-1265, 1290, 1291, & 1292, R.S.KHATIAN NO.-93, 168, 169 & 617, AT MOUZA-AMRASOTA, P.O.- SEARSOLE RAJBARI, P.S.-RANIGANJ, DIST-BURDWAN, JL. NO.-18, HOLDING NO.-18/3, N.S.B. ROAD (EAST) SADA NAND CHAKRABORTY LANE. UNDER ASANSOL MUNICIPAL CORPORATION AT RANIGANJ

OWNER'S NAME - MARVELLOUS INTRA PVT. LTD.

DATE	DRG.NO	DEALT	CHECKED	SHEET.NO
30.03.16	ARCH/2016/609	SMRITI		05 OF 06

SCALE 1:100

ARCHITECT
RAJ AGRAWAL & ASSOCIATES
9B, ROYD STREET, CALCUTTA - 16