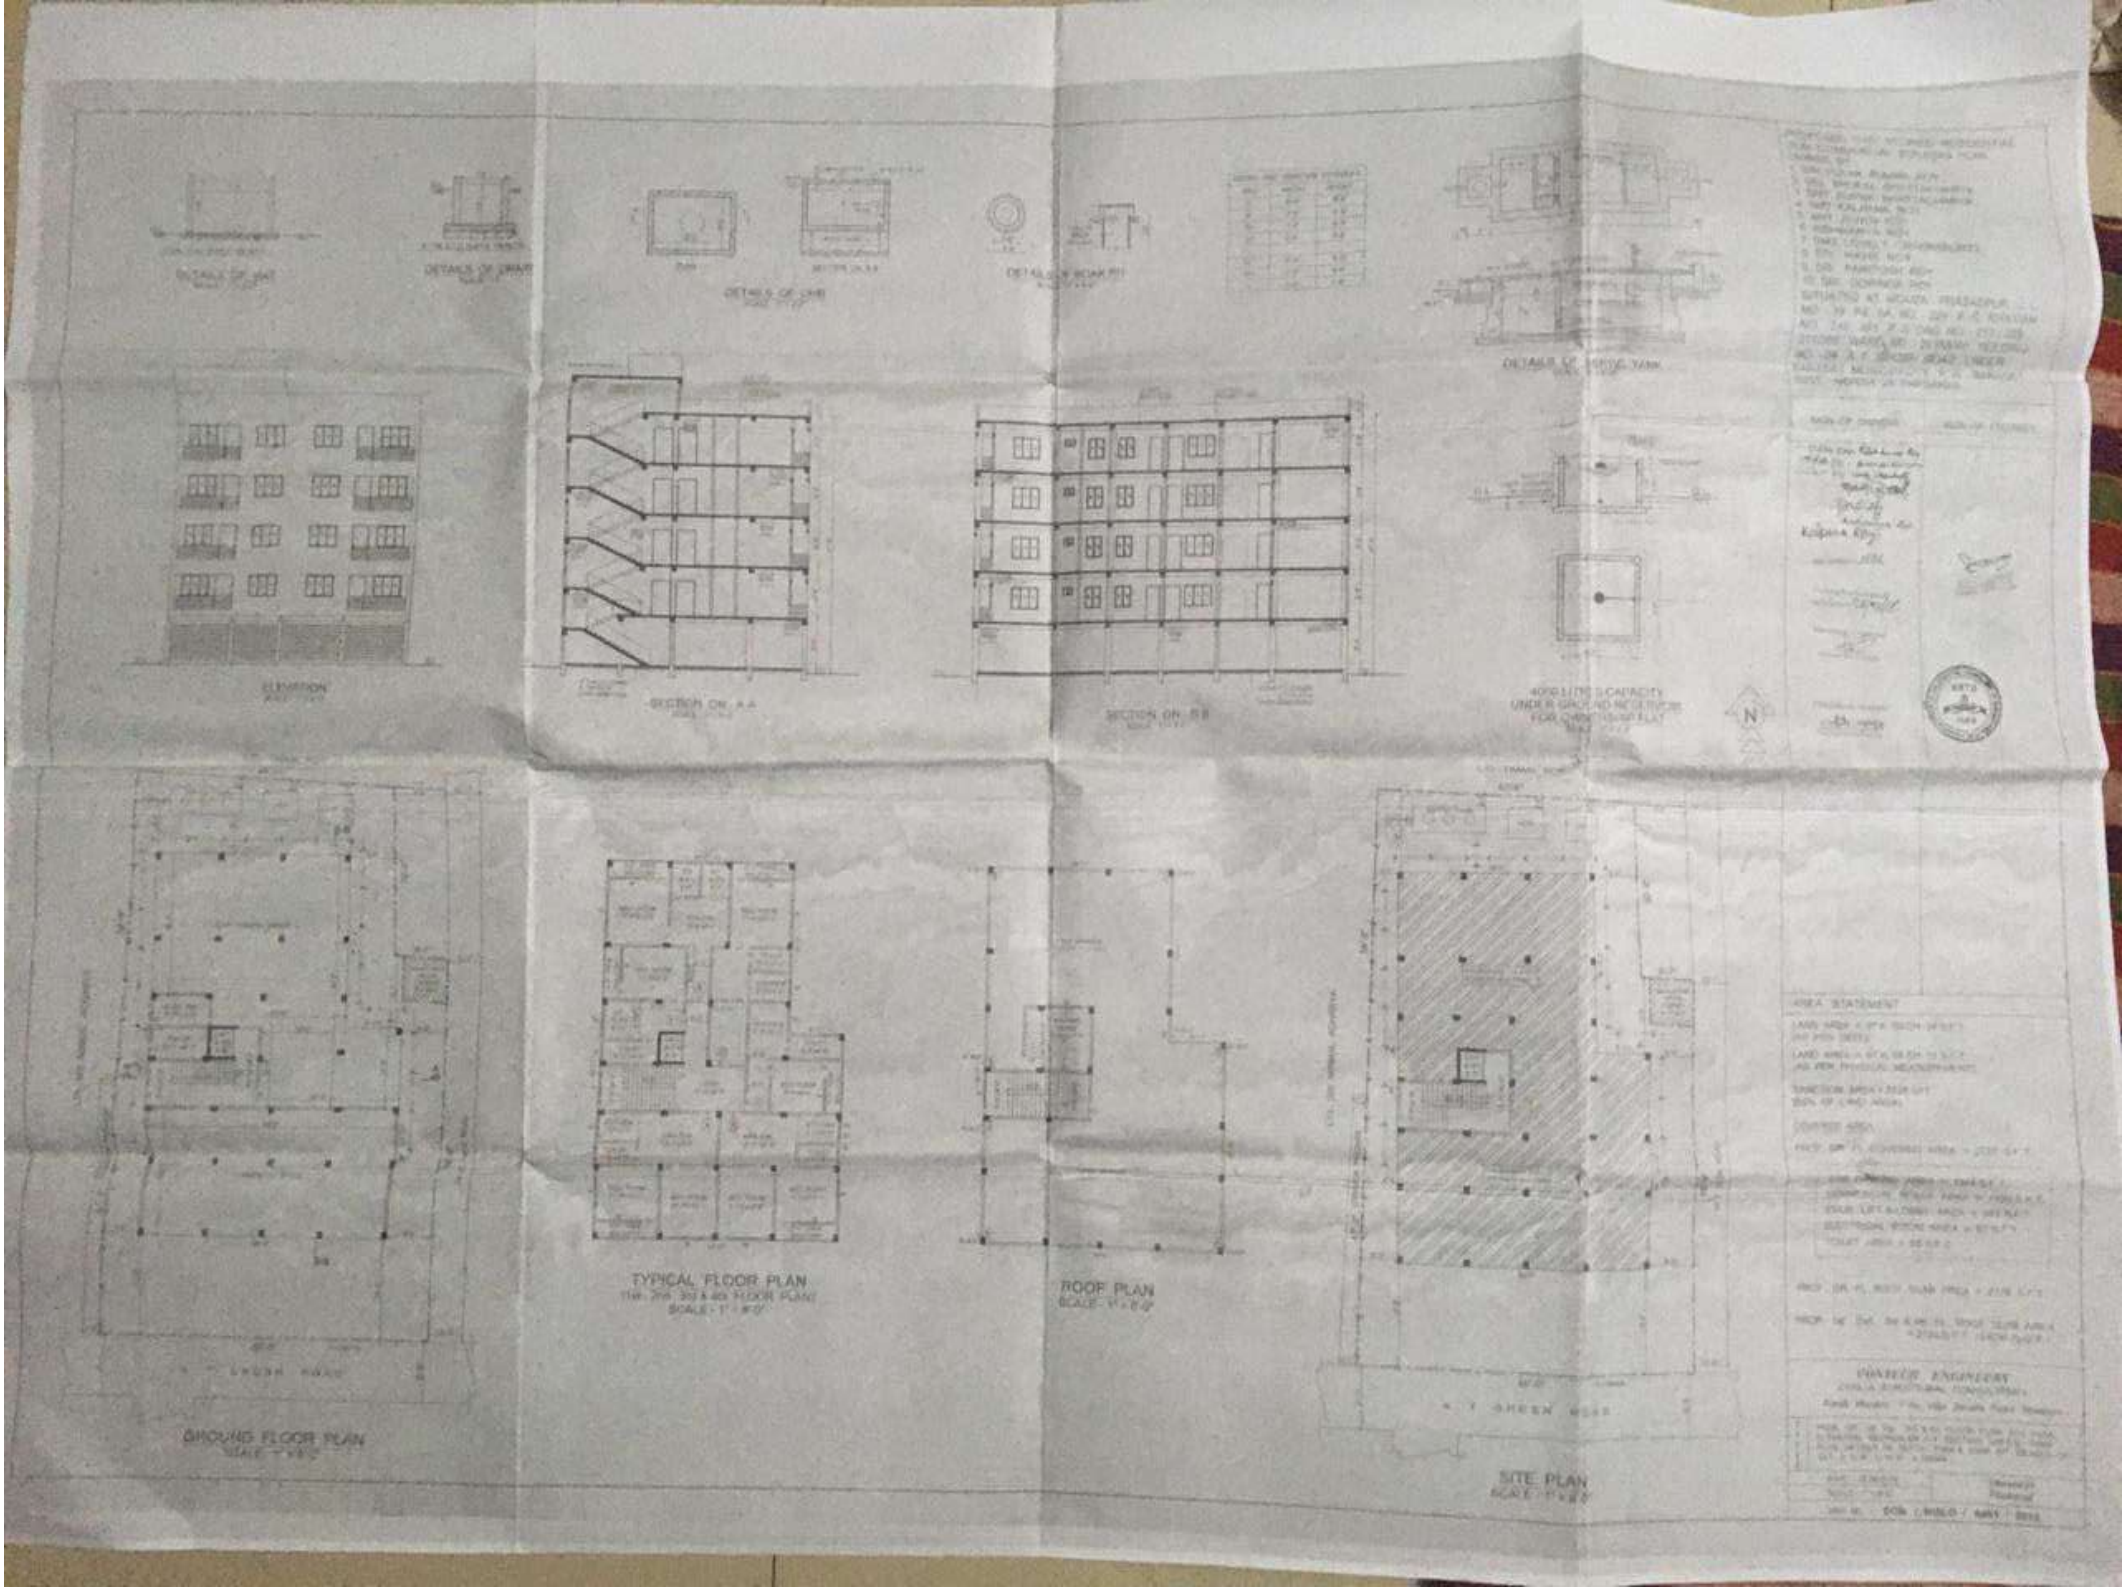
ELEVATION
SECTION ON A-A
SECTION ON B-B
TYPICAL FLOOR PLAN
ROOF PLAN
GROUND FLOOR PLAN
SITE PLAN
N
AREA STATEMENT
PIONEER ENGINEERS