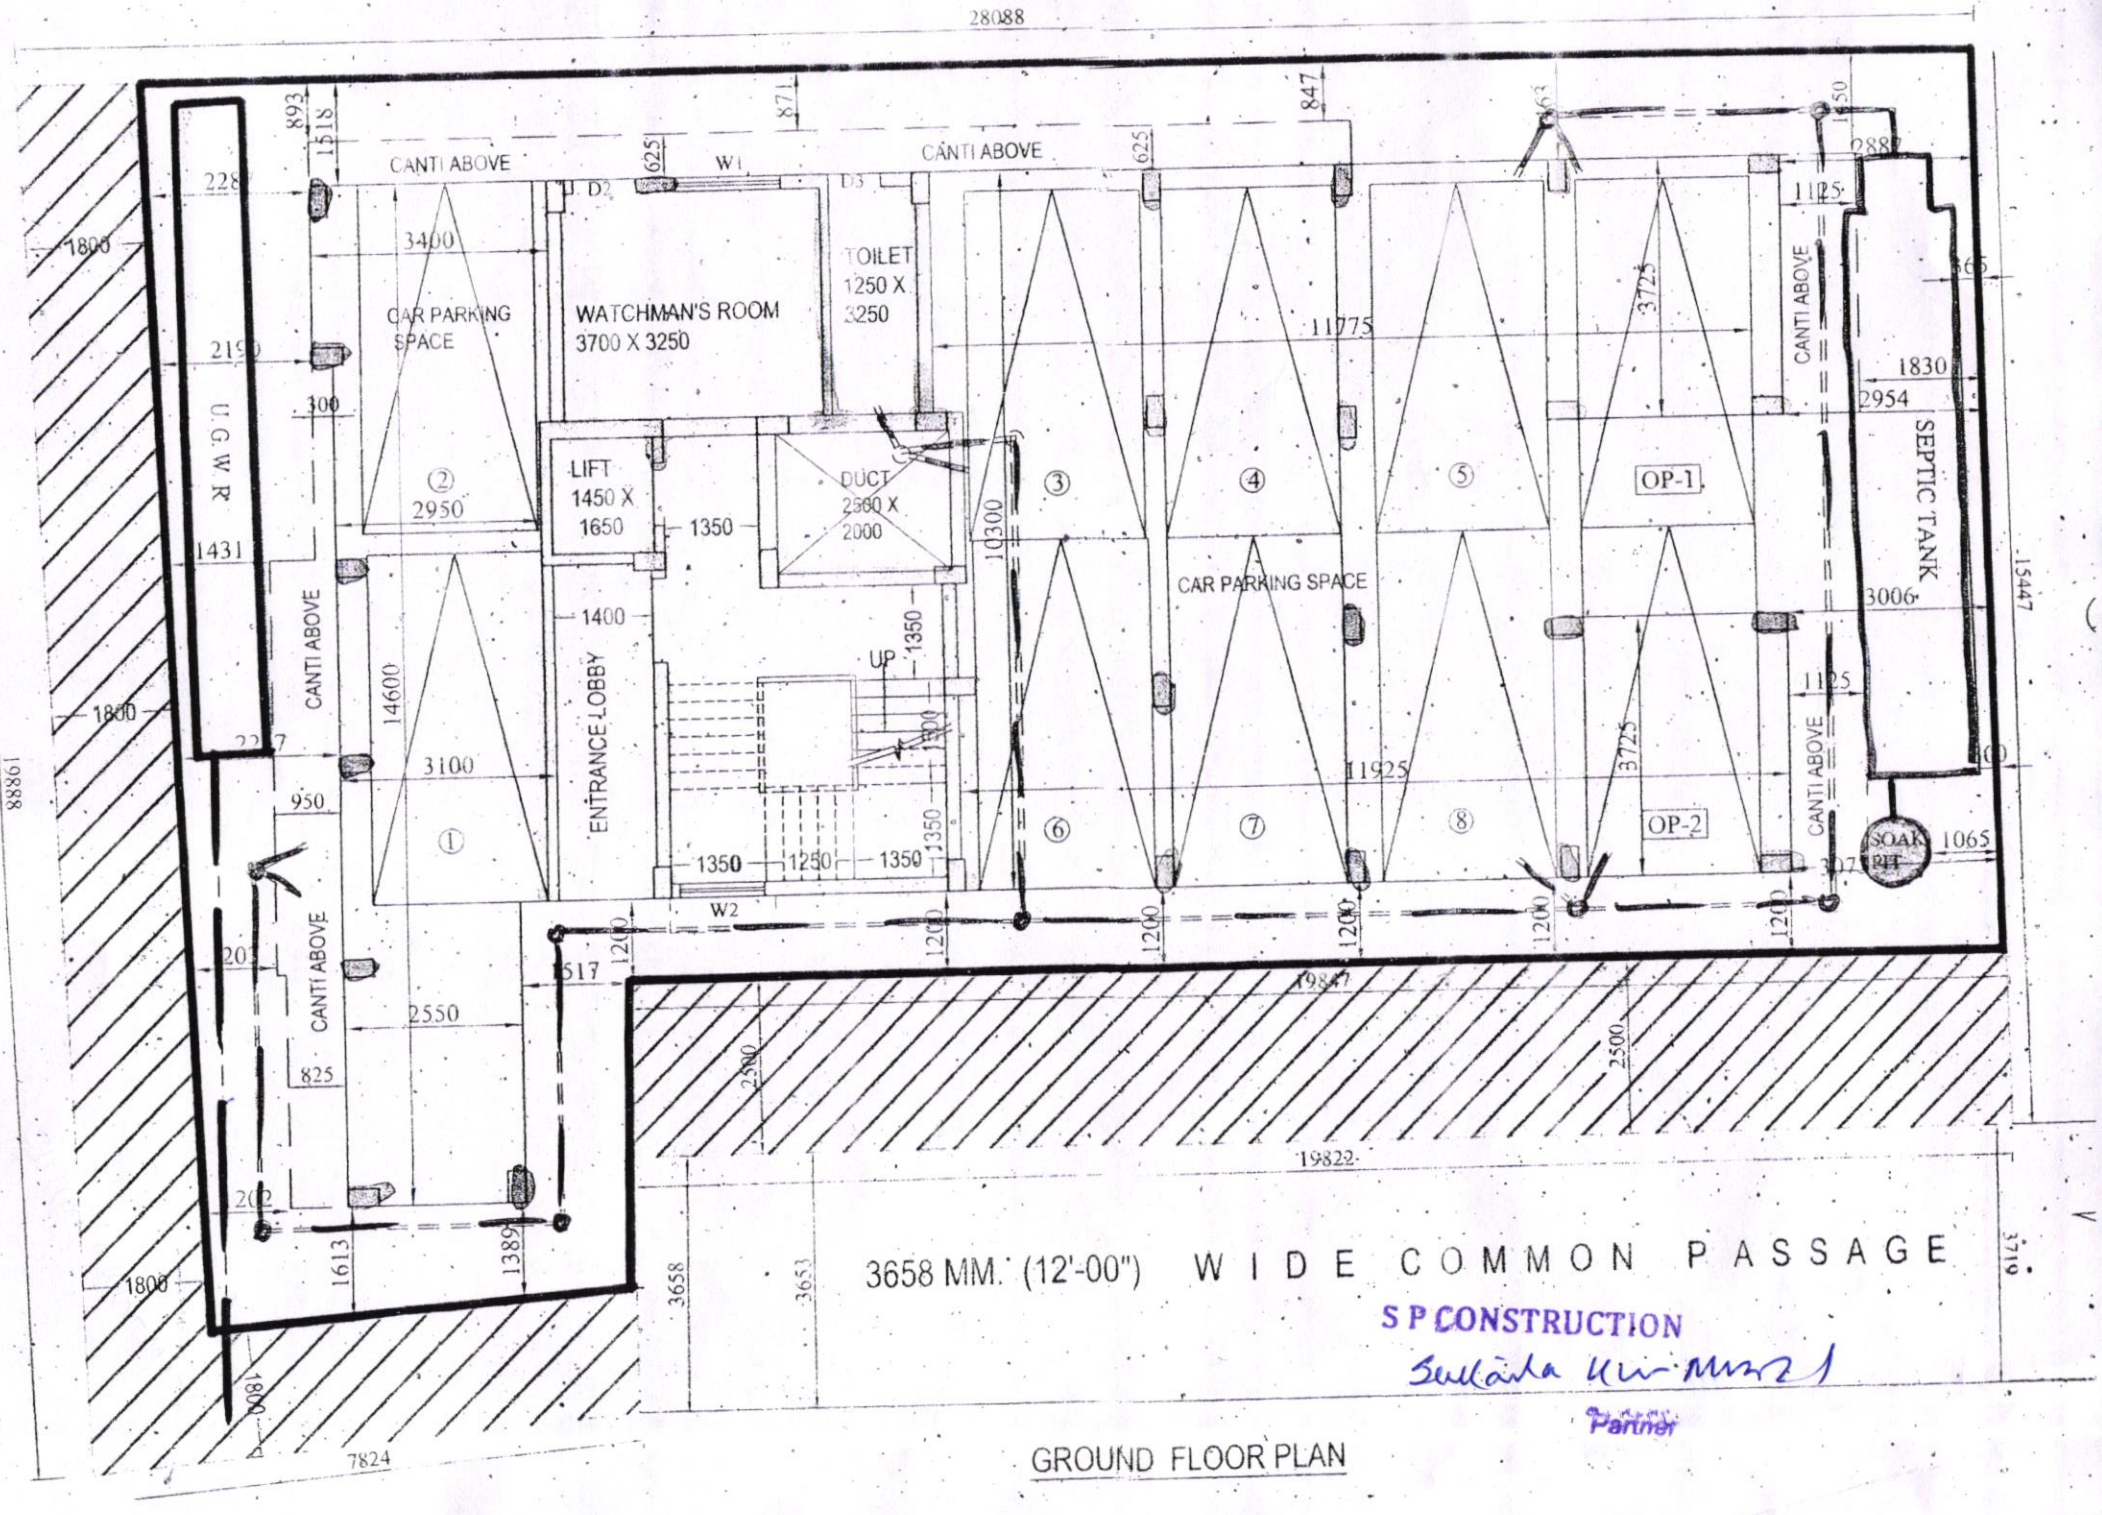
28088
CANTI ABOVE
CANTI ABOVE
D2
W1
D3
TOILET
1250 X
3250
WATCHMAN'S ROOM
3700 X 3250
CAR PARKING
SPACE
LIFT
1450 X
1650
DUCT
2300 X
2000
ENTRANCE LOBBY
CAR PARKING SPACE
OP-1
OP-2
SEPTIC TANK
SOAK PIT
CANTI ABOVE
CANTI ABOVE
CANTI ABOVE
W2
UP
UGWR
3658 MM. (12'-00") WIDE COMMON PASSAGE
S P CONSTRUCTION
Partner
GROUND FLOOR PLAN