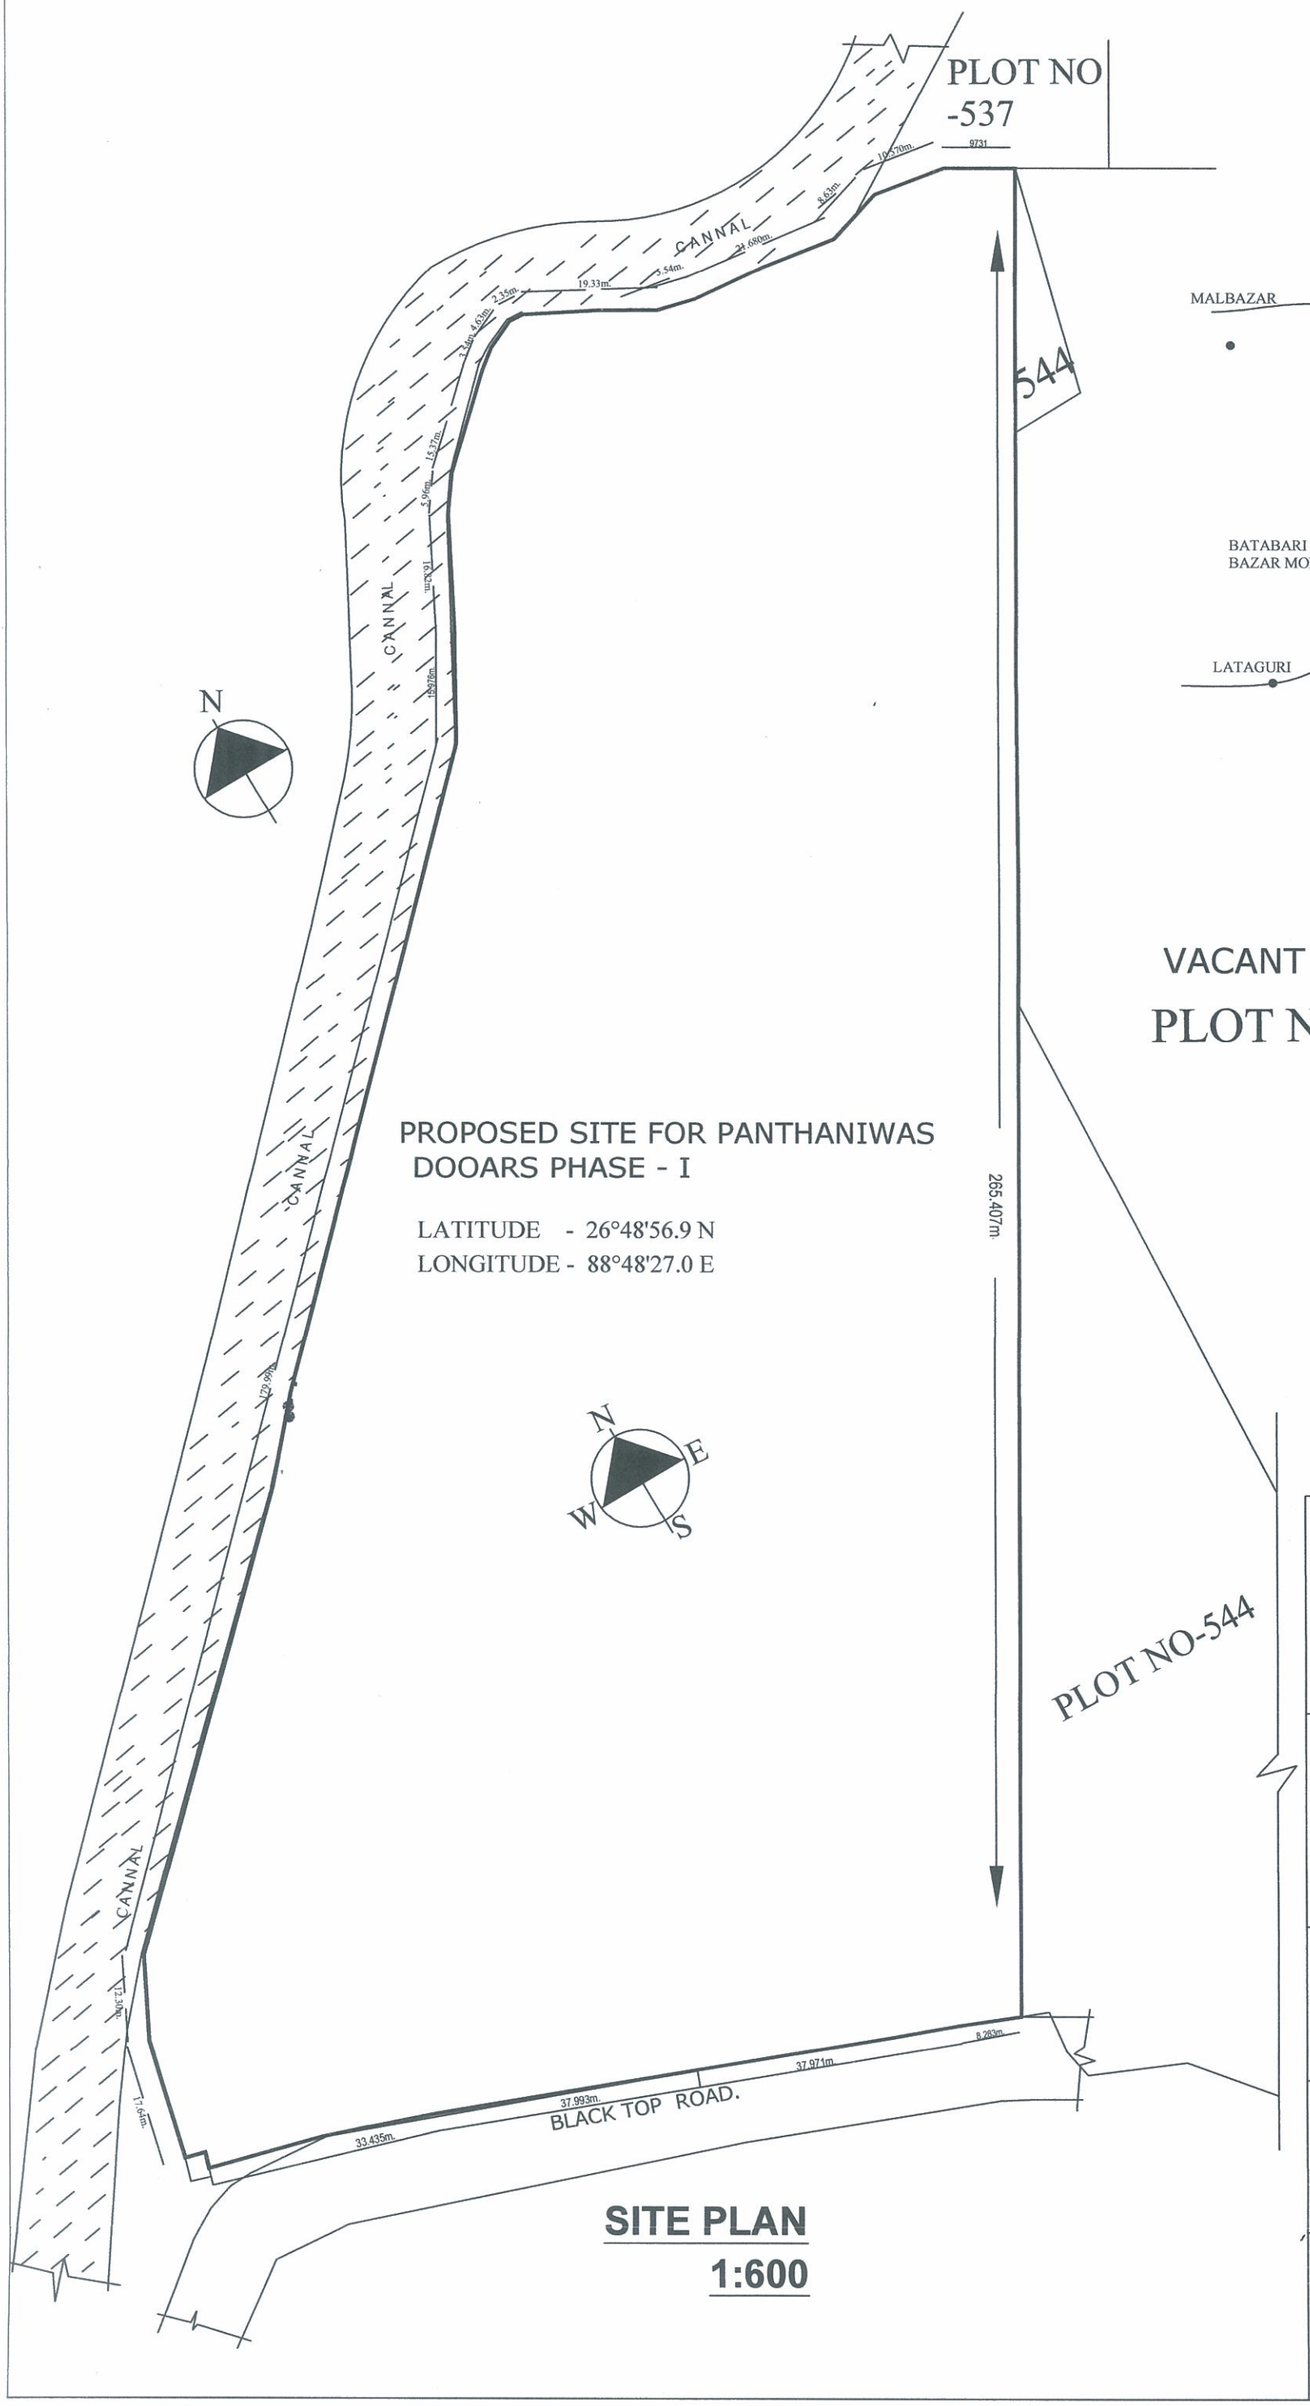

SITE PLAN
1:600

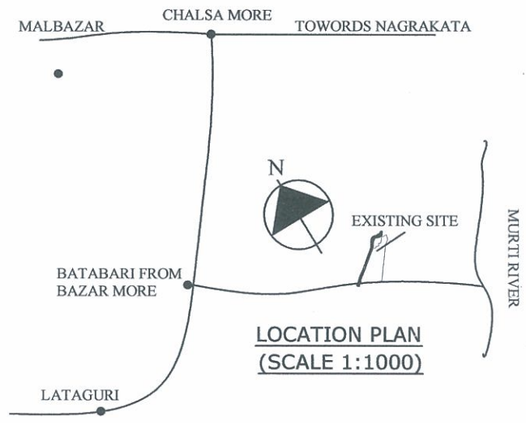

LOCATION PLAN
(SCALE 1:1000)

NORTH- CANNEL

SOUTH- BLACK TOP ROAD.

EAST - PLOT NO. 444(P), AND 445(P) OF P AGARWAL, R BANSAL, D BANSAL, AND OTHERS.

WEST - CANNEL

ANUPAM MAITI
C.O.A. Registered Architect
CA/2010/48538
anupam.mozaik@yahoo.co.in

SIGNATURE OF ARCHITECT

For Sree Balaji

Proprietor

SIGNATURE OF OWNER

For Sree Balaji

Proprietor

SIGNATURE OF BUILDER

LAND OWNER SREE BALAJI *AT MOUZA*-DAKSHIN DHUPJHORA , *L.R. PLOT NO.- 537(P), 539, 540, 541, 542, 543, 544 (P) & 545(P)* .

J.L. NO - 28 , L.R. KHATIAN NO - 1203.
DISTRICT - JALPAIGURI, POLICE STATION-MATIALI, POST OFFICE- BATABARI, PIN - 735206.