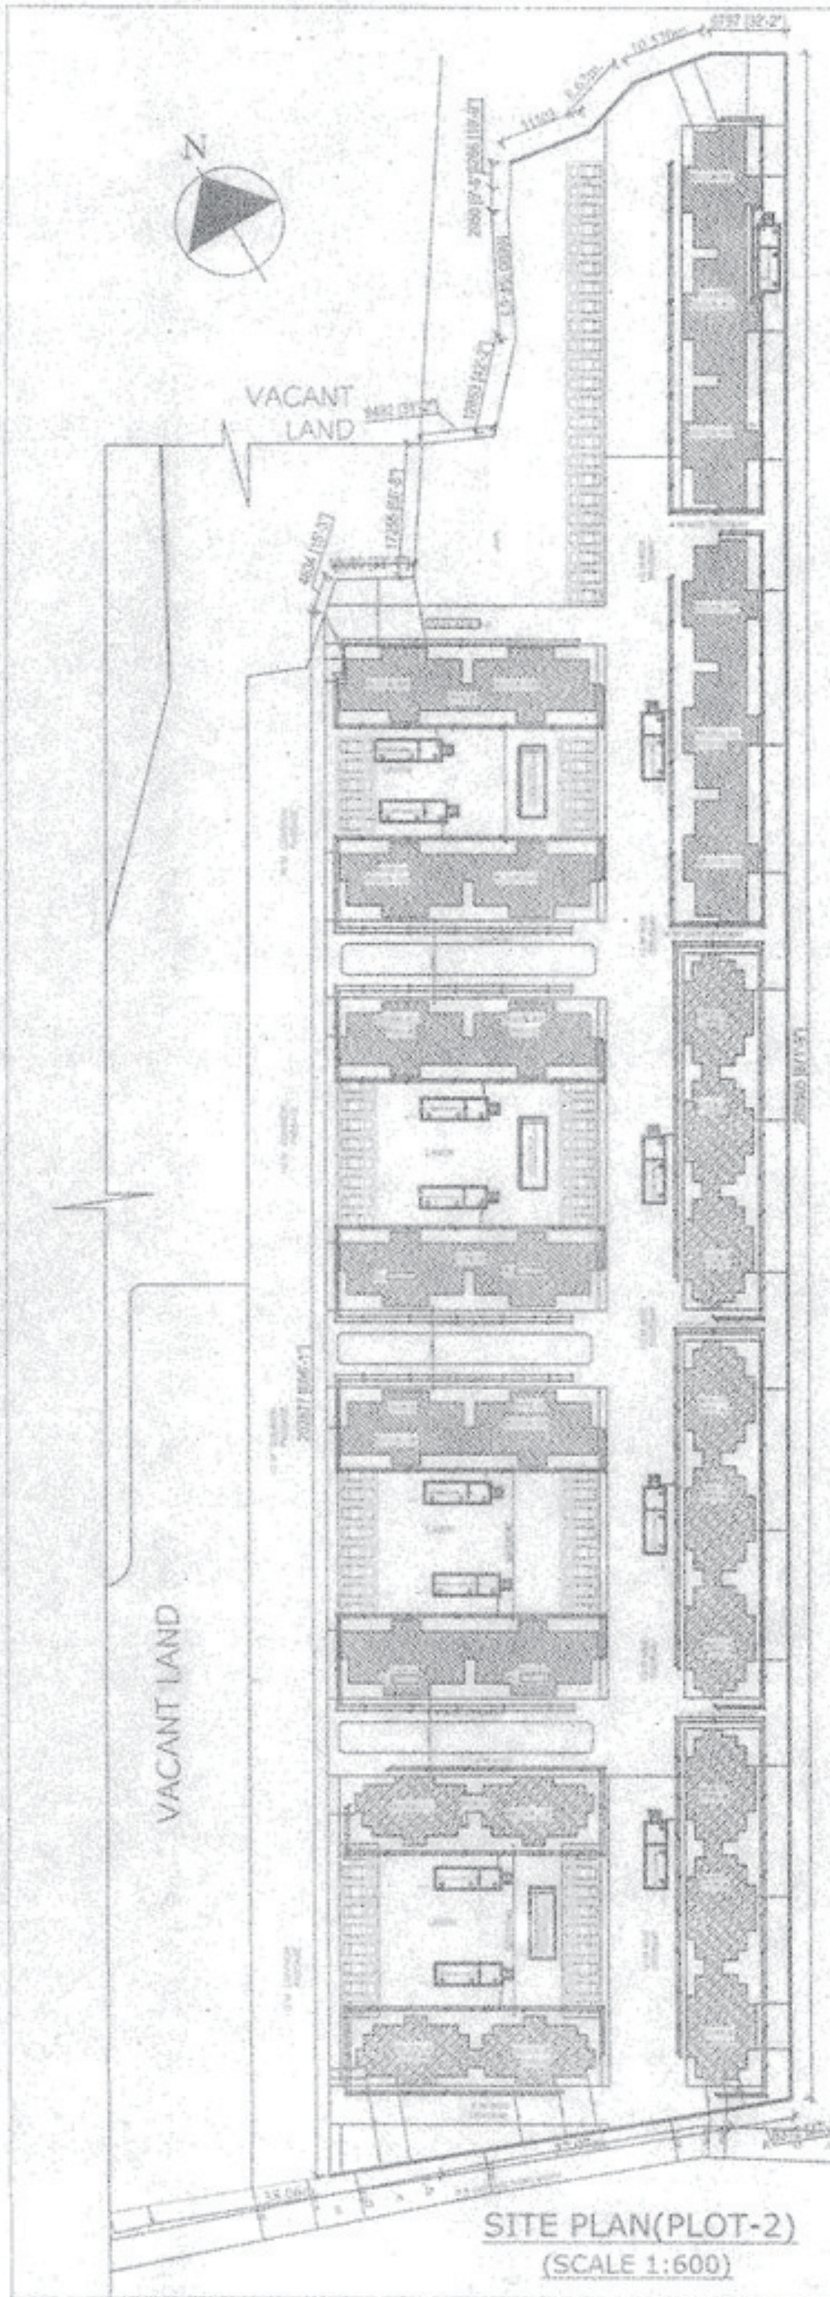

SITE PLAN(PLOT-2)
(SCALE 1:600)

NO OF OPEN CAR PARKING

TOTAL NO OF OPEN CAR PARKING = 83

ONE CAR PARKING AREA
= 5.0 M X 2.5 M=12.5 SQ. M.

TOTAL OPEN CAR PARKING AREA
= 12.5 X 83 = 1037.5 SQ.M.

For Sree Balaji
Proprietor

SIGNATURE OF OWNER

ANUPAM MAITI
C.O.A. Registered Architect
CA/2010/48338

SIGNATURE OF ARCHITECT

For Sree Balaji
Proprietor

SIGNATURE OF BUILDER

LAND OWNER SREE BALAJI AT MOUZA-DARSHIN DHUPJHORA, L.R. PLOT NO.-537 ,539, 540(P), 541(P), 543(P), 543(P), 544(P)& 545(P), TOTAL LAND AREA =3.216 ACRE= 14526.0 SQ.FT. i.e. 1349.137 SQ.M.

J.L. NO - 24 , L.R. KHATIAN NO - 1203.

DISTRICT - JALPAIGURI, POLICE STATION-MATIALI, POST OFFICE- BAYABARI, PIN - 735206.