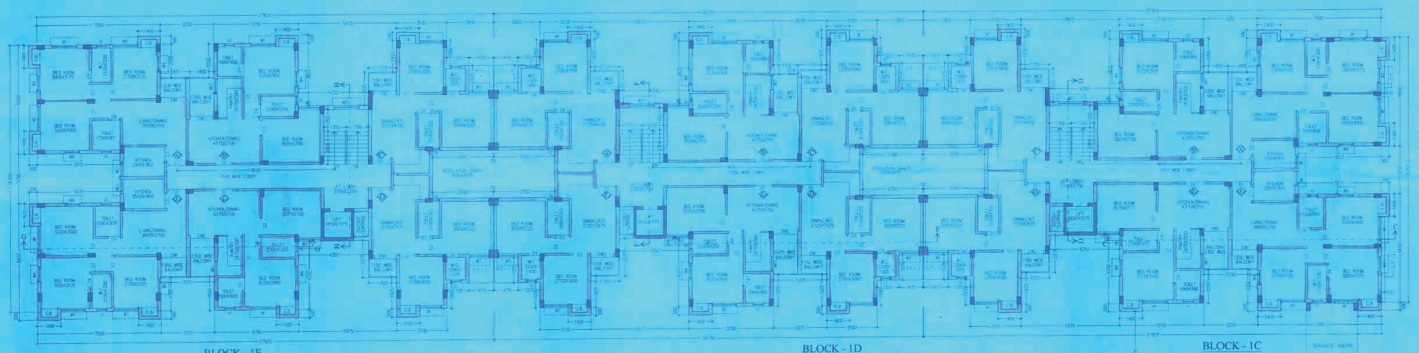

BLOCK - 1E

BLOCK - 1D

BLOCK - 1C

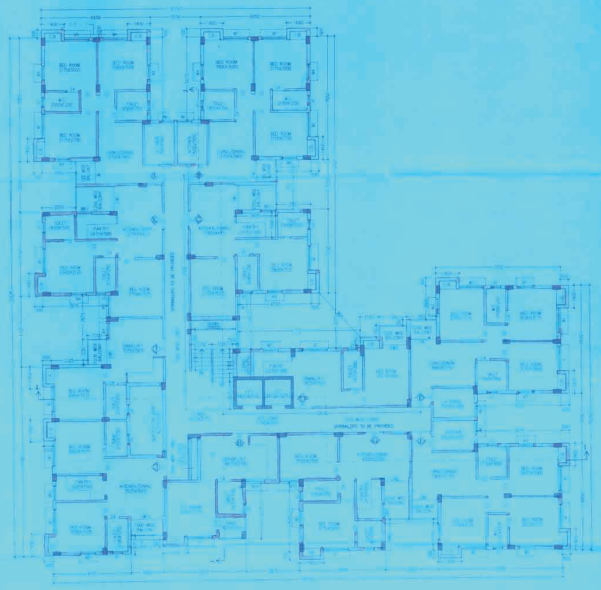

1ST FLOOR PLAN
BLOCK - 2

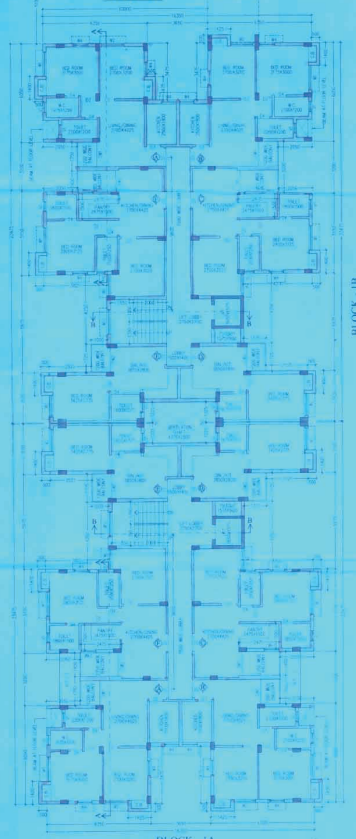

BLOCK - 1B

BLOCK - 1A

1ST FLOOR PLAN
BLOCK - 1A, 1B, 1C, 1D & 1E

SCHEDULE OF DOORS & WINDOWS

TYPE	SILL	UNTEL	SIZE	TYPE	SILL	UNTEL	SIZE
D2400		2100	2400X2100	W1	275	2100	1800X1825
D1500	–	2100	1500X2100	W2	275	2100	1500X1825
D1200	–	2100	1200X2100	W3	275	2100	1350X1825
D1	–	2100	1100X2100	W4	275	2100	900X1825
D1A	–	2100	1000X2100	W5	900	2100	900X1200
D2	–	2100	900X2100	BKT	1050	2100	900X1050
D3	–	2100	825X2100	W6	900	2100	900X1200
D4	–	2100	750X2100	V1	1200	2100	600X900
DWF	–	2100	1500X2100	V2	1200	2100	900X900
DW2	–	2100	1450X2100				
DW3		2100	1350X2100				

GENERAL NOTES

1. ALL DIMENSIONS ARE IN MM.
2. ALL EXTERNAL WALLS 200TH. & 200TH. & INTERNAL WALLS 125 & 75 THK. UNLESS OTHERWISE MENTIONED.
3. ALL MASONRY WORKS ARE BOUNDED BY CEMENT MORTAR (1:6) & (1:4).
4. EXTERNAL PLASTER IS 25THK. & INTERNAL PLASTER IS 12MM THK WITH C.M MORATAR.
5. ALL CONC. GRADE IS M200 (1:1.5:3)

Constitoria Structures
RAJPUR-SONARPUR (P) LTD.
Authorised Signatory/Director

SIGNATURE OF OWNER

CERTIFICATE OF STRUCTURAL ENGINEER

CERTIFIED THAT, THE STRUCTURAL DESIGN & DRAWINGS OF BOTH FOUNDATION & SUPER STRUCTURE OF THE BUILDING HAS BEEN MADE BY ME CONSIDERING ALL POSSIBLE LOADS INCLUDING THE SEISMIC LOAD AS PER THE NATIONAL BUILDING CODE OF INDIA & CERTIFIED THAT IT IS SAFE & STABLE IN ALL RESPECTS.

SUBIR CHANDRA SANYAL
B. E. (C.E.), A. M. I. STRUCT. E. (I)
F. B. S. NO. 646, CLASS-I
F. S. E. NO. 607, CLASS-I
RAJPUR-SONARPUR MUNICIPALITY

SIGNATURE OF STRUCTURAL ENGINEER.

CERTIFICATE OF ARCHITECT

THE A.B.S. HAS CERTIFIED ON THE PLAN ITSELF WITH FULL RESPONSIBILITY THAT THE BUILDING PLAN HAS BEEN DRAWN UP AS PER PROVISION OF WEST BENGAL MUNICIPAL BUILDING RULES 2007, AS AMENDED FROM TIME TO TIME AND THAT THE SITE CONDITION INCLUDING THE WIDTH OF THE ABUTTING ROAD CONFIRM WITH THE PLAN AND IT IS A BUILD ABLE SITE AND NOT A TANK OR A FILLED UP TANK.

RAJNISH AGRAWAL (I.E.A.)
REGD. NO. CA/1999/PTC/0XXXX
RAJPUR-SONARPUR MUNICIPALITY

SIGNATURE OF ARCHITECT

Tripti Kumar Banerjee
M.E. (Civil)
M.I.E. (India)
019/RJPSON/G.T

SIGNATURE OF GEO-TECHNICAL ENGINEER

TITLE BLOCK- 1A, 1B, 1C, 1D, 1E & 2

1ST FLOOR PLAN

PROJECT

PROPOSED G+IV (15.45 MT. HT.) STORIED RESIDENTIAL BUILDING AT HOLDING NO.-484, GHOSHAL PARA, WARD NO-23, R.S & L.R DAG NO -213, 353, 354 & 355, R.S KHATIAN NO. - 82 & 387, LR KHATIAN NO. 1619 , 1620 , 1621, 1622, 1623, 1624, 1625, 1626, 1627, 1628, 1629, 1630, JL NO. 77, MOUZA - MANIKPORE, P.S- SONARPUR, SOUTH 24 PARAGNAS UNDER RAJPUR - SONARPUR MUNICIPALITY

DATE	JOB NO.	DEALT	CHECKED	SHEET NO.
21.08.19	ARCH/484/2019	SUBHO	ANIMESH	2 OF 2

SCALE 1:100

ARCHITECT

N

RAJ AGRAWAL & ASSOCIATES
BE, ROYD STREET, KOLKATA - 16

Sanyalson Associates
Consultant Pvt. Ltd.
CONSULTANT PLANNER & STRUCTURAL ENGINEERS
P-157 KANUNGO PARK KOLKATA-81

Checked by

APPROVAL OF S.A.E

FOR OFFICE USE ONLY

APPROVED
Plan No. 31/03/2025 Dated 16/03/2025
Valid Upto 16/03/2025

Mukul Kumar Pal
Assistant Sanitary Engineer
RAJPUR-SONARPUR MUNICIPALITY

Dr. Pallab Das
Chairman
RAJPUR-SONARPUR MUNICIPALITY