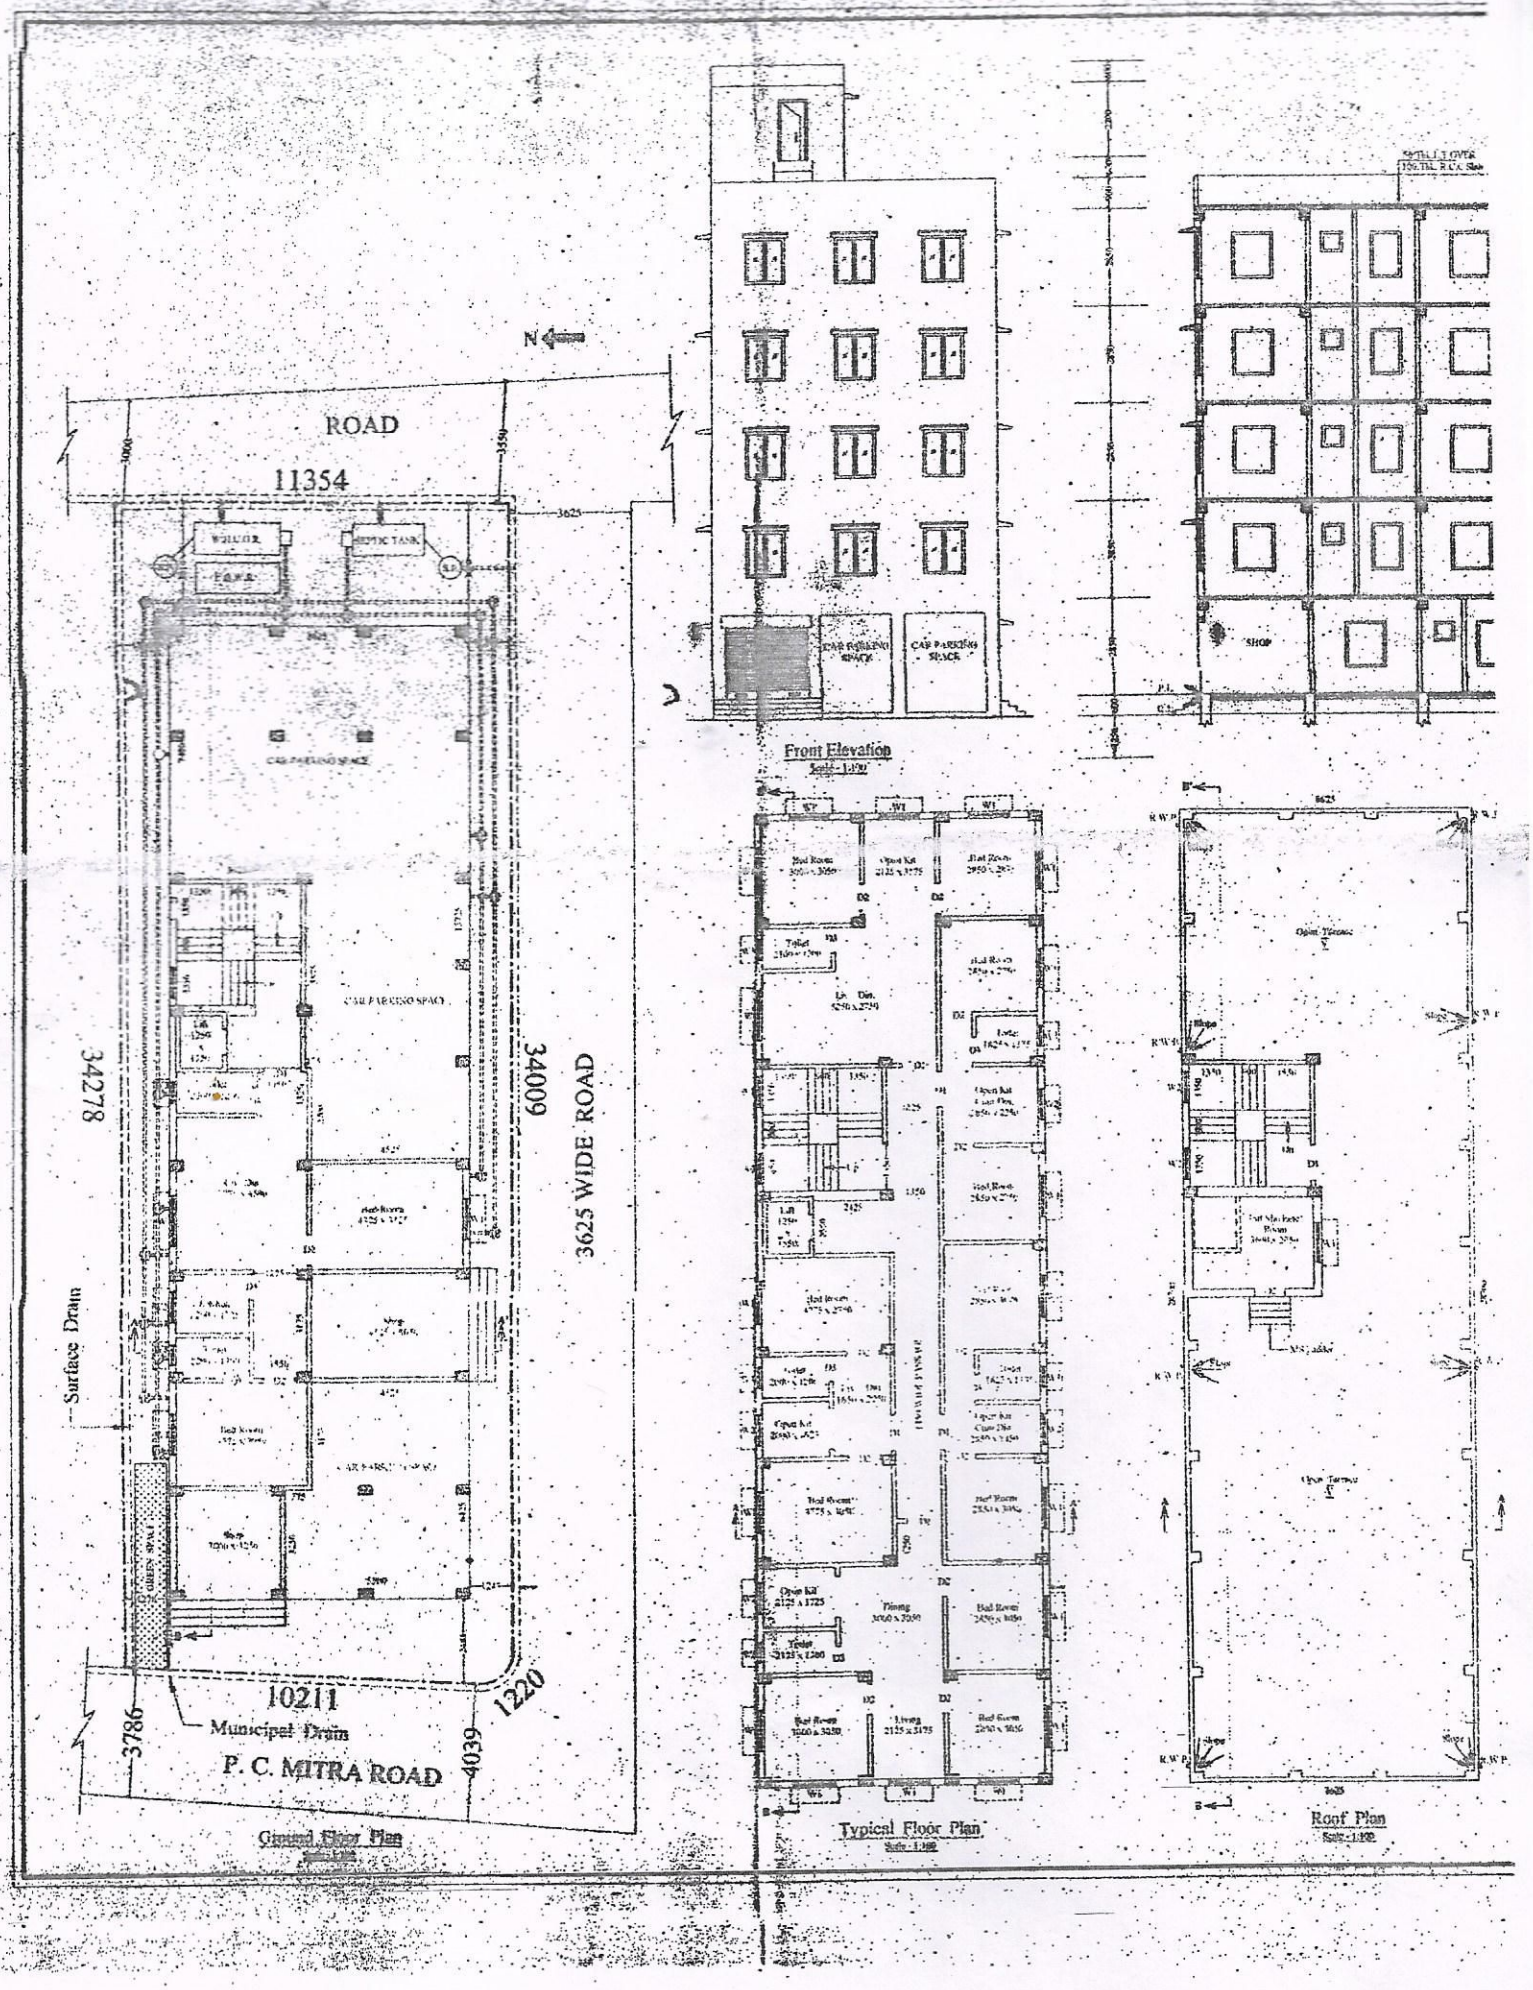
ROAD
11354
N
34278
34009
3625 WIDE ROAD
Surface Drain
10211
Municipal Drain
P. C. MITRA ROAD
3786
4039
1220
Ground Floor Plan
Front Elevation
Typical Floor Plan
Roof Plan