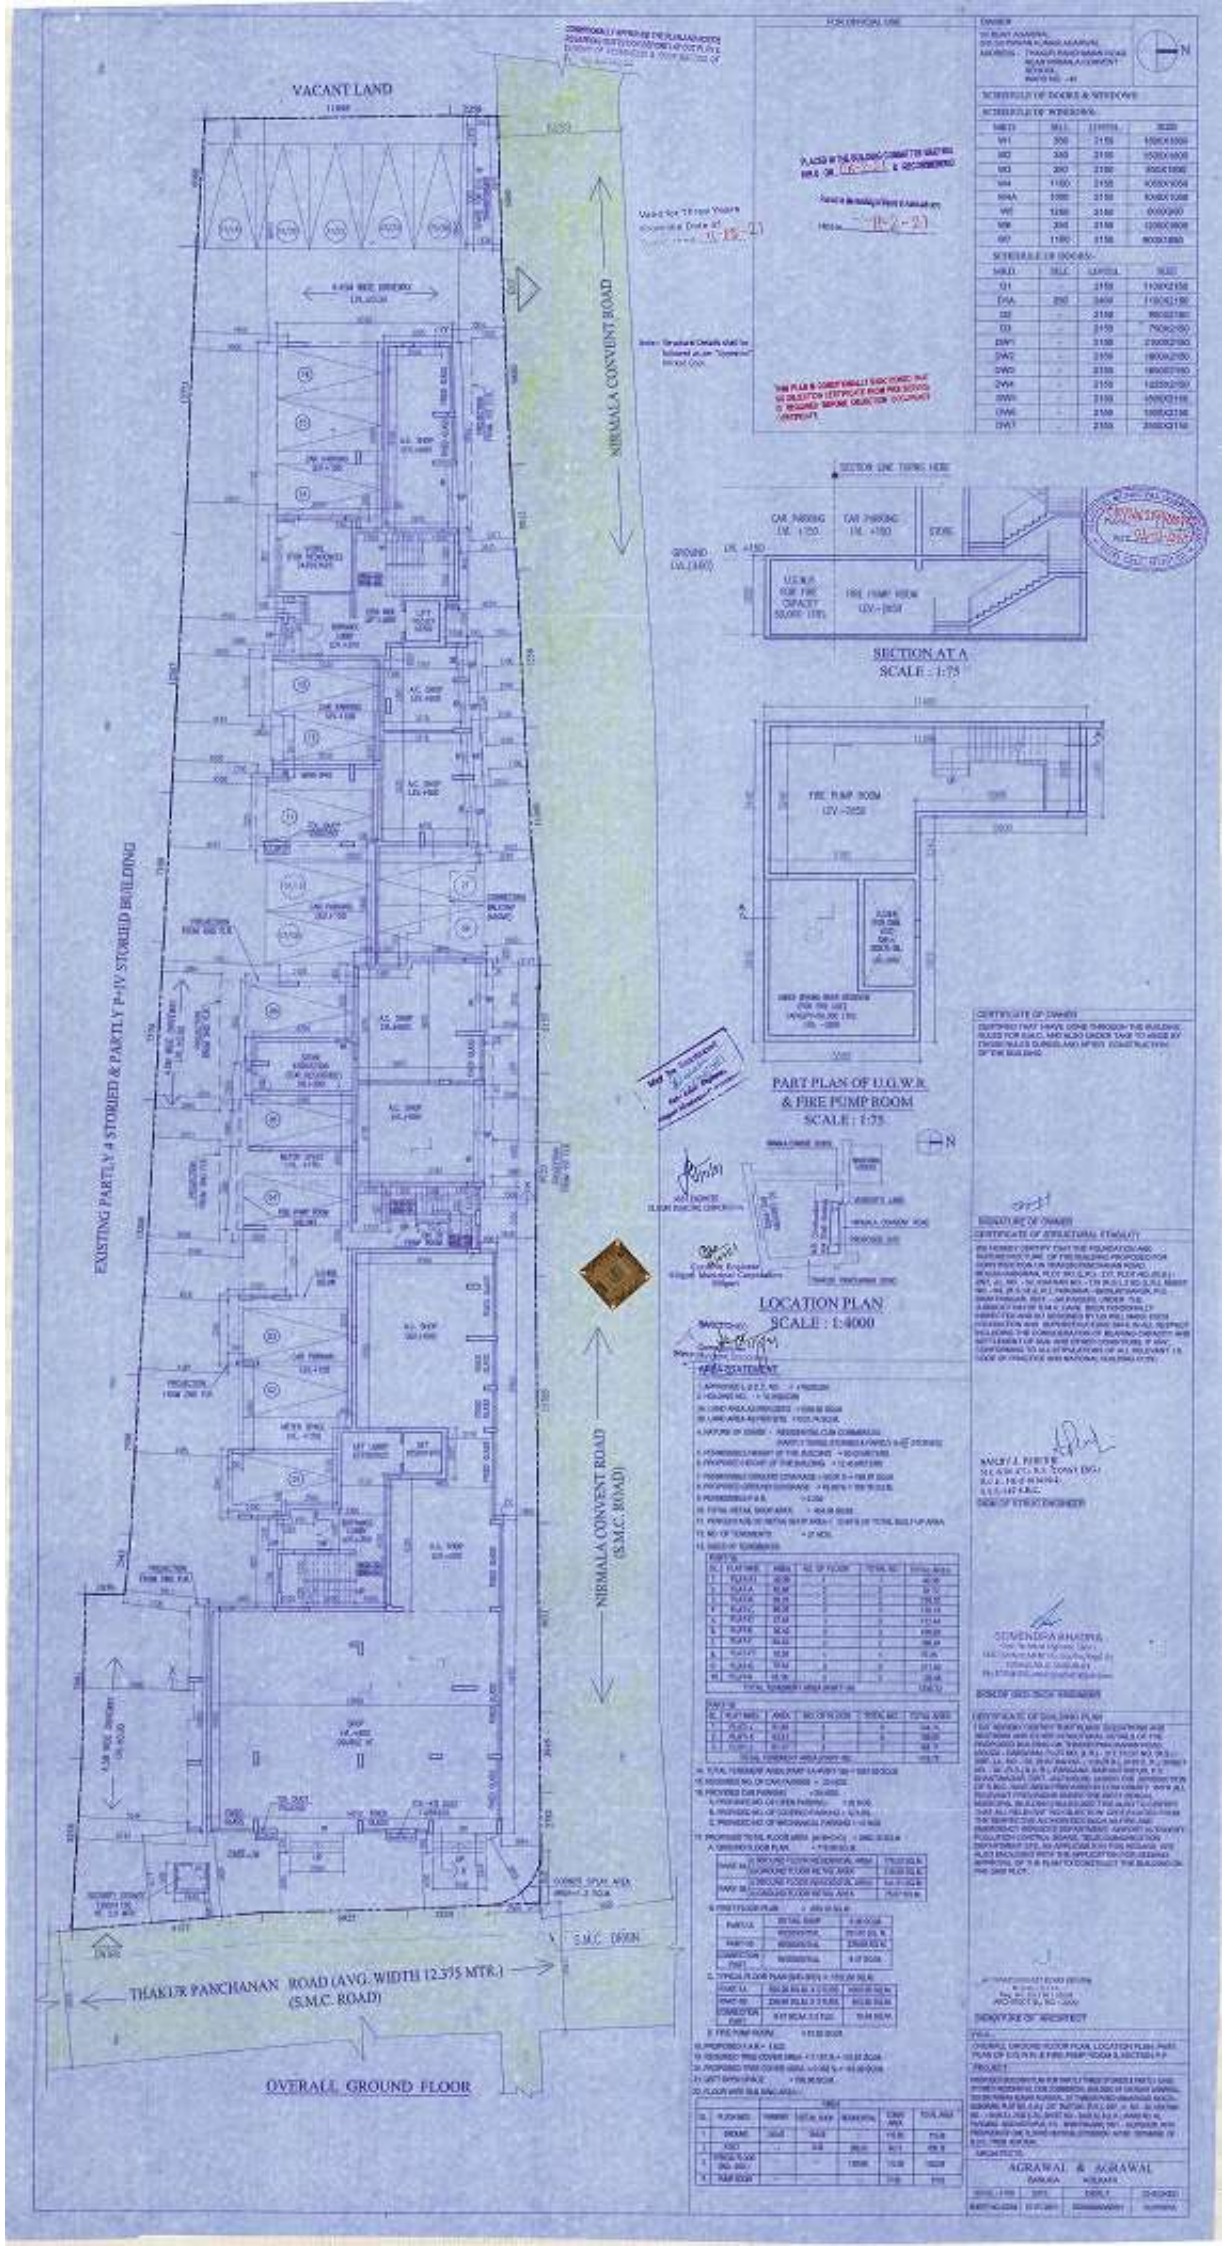
VACANT LAND
NIRMALA CONVENT ROAD
EXISTING PARTLY 4 STORIED & PARTLY P+IV STORIED BUILDING
NIRMALA CONVENT ROAD (S.M.C. ROAD)
THAKUR PANCHANAN ROAD (AVG. WIDTH 12.375 MTR.) (S.M.C. ROAD)
OVERALL GROUND FLOOR
SECTION AT A
SCALE : 1:75
PART PLAN OF U.G.W.R. & FIRE PUMP ROOM
SCALE : 1:75
LOCATION PLAN
SCALE : 1:4000
SCHEDULE OF DOORS & WINDOWS
SCHEDULE OF WINDOWS
SCHEDULE OF DOORS
CERTIFICATE OF OWNER
CERTIFICATE OF STRUCTURAL STABILITY
CERTIFICATE OF BUILDING PLAN
AGRAWAL & AGRAWAL
BANGUR
KOLKATA