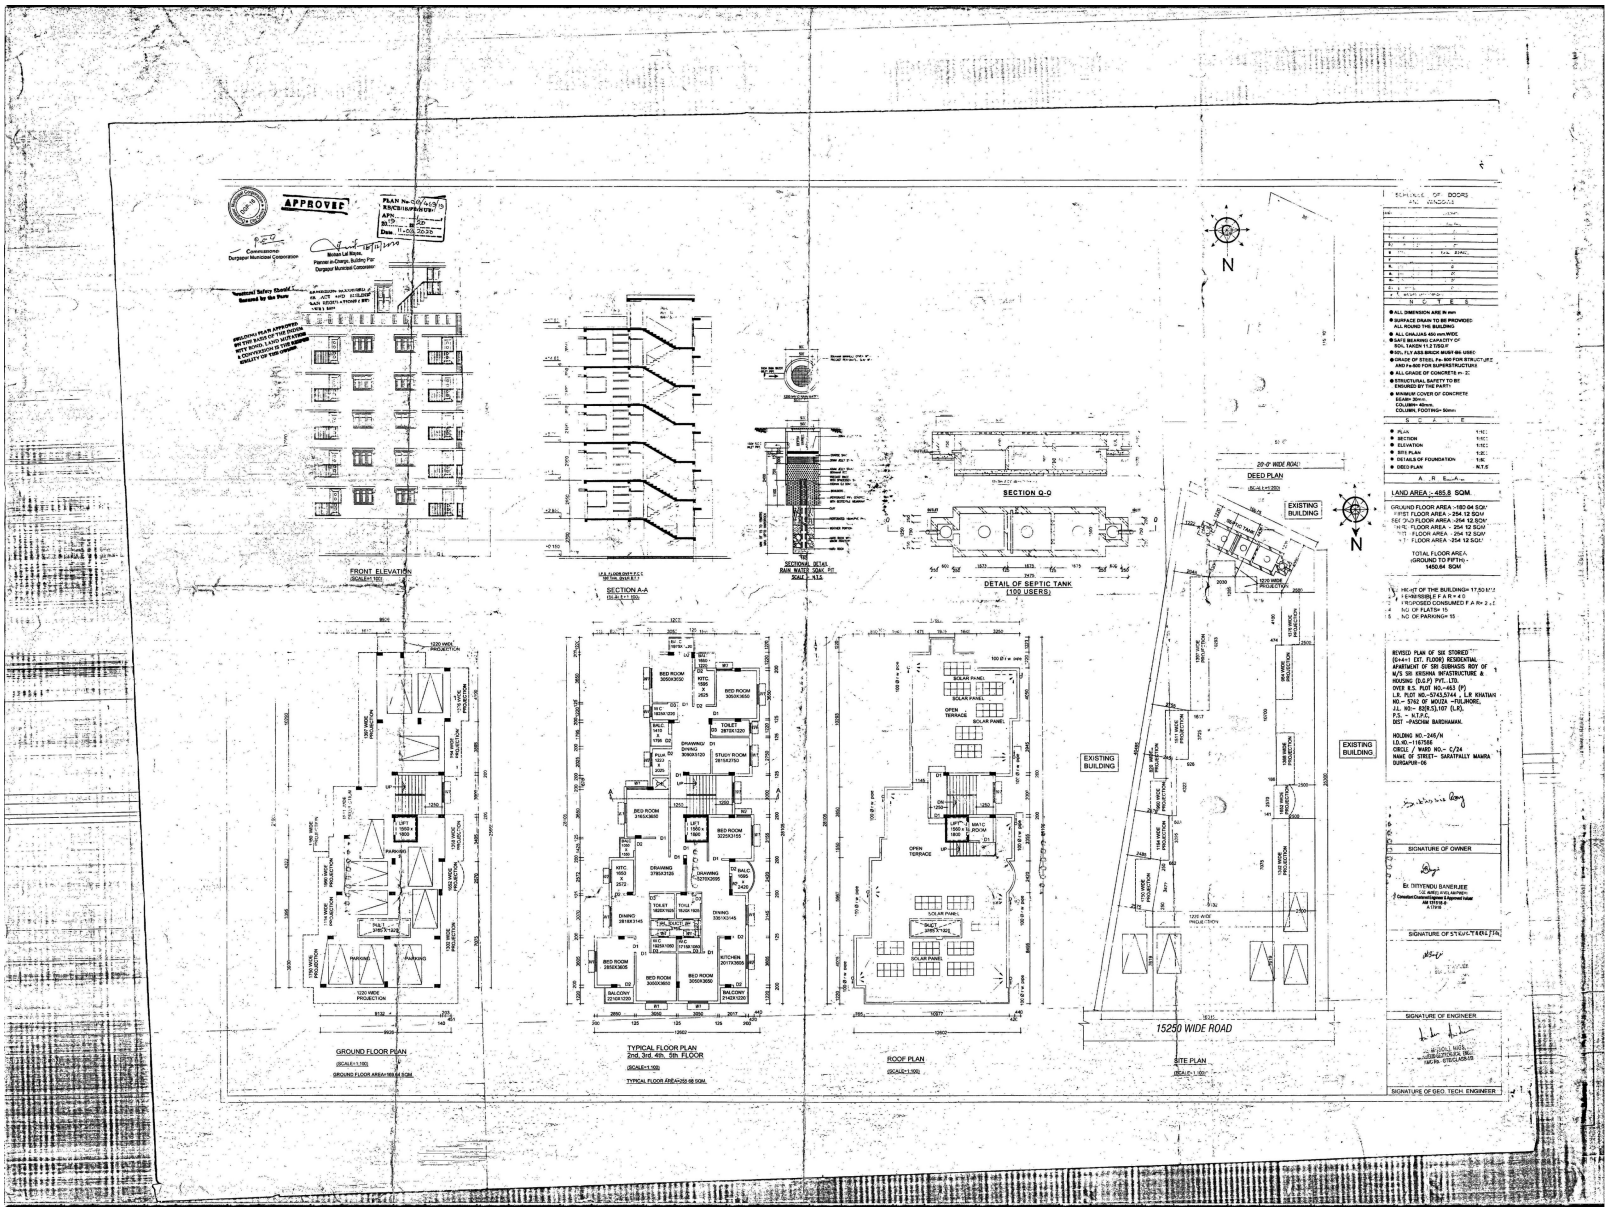
APPROVED
FRONT ELEVATION
SECTION A-A
SECTIONAL DETAIL
SECTION Q-Q
DETAIL OF SEPTIC TANK
(100 USERS)
DEED PLAN
EXISTING BUILDING
20'-0" WIDE ROAD
N
SCHEDULE OF DOORS
ALL WINDOWS
N O T E S
ALL DIMENSION ARE in mm
SURFACE DRAIN TO BE PROVIDED ALL ROUND THE BUILDING
ALL CHAJJAS 450 mm WIDE
SAFE BEARING CAPACITY OF SOIL TAKEN 11.2 TON/ft²
10 CL. FLY ASH BRICK MORT-MS USED
GRADE OF STEEL Fe 500 FOR STRUCT.;RFZ AND Fe 250 FOR SUPERSTRUCTURE
ALL GRADE OF CONCRETE fc in
STRUCTURAL SAFETY TO BE ENSURED BY THE PARTY
MINIMUM COVER OF CONCRETE SLABS= 20mm, COLUMN= 40mm, COLUMN, FOOTING= 50mm
S C A L E
PLAN
SECTION
ELEVATION
SITE PLAN
DETAILS OF FOUNDATION
DEED PLAN
A R E A
LAND AREA :- 485.8 SQM.
GROUND FLOOR AREA -180.04 SQM
FIRST FLOOR AREA - 254.12 SQM
SECOND FLOOR AREA -254.12 SQM
THIRD FLOOR AREA - 254.12 SQM
FOURTH FLOOR AREA -254.12 SQM
TOTAL FLOOR AREA (GROUND TO FIFTH) - 1450.84 SQM
HEIGHT OF THE BUILDING= 17.50 M
GROUND FLOOR AREA = 4
PROPOSED CONSUMED F A R= 2.
NO. OF FLATS= 10
NO. OF PARKING= 10
REVISED PLAN OF SIX STORIED (G+4+1 EXT. FLOOR) RESIDENTIAL APARTMENT OF SRI SUBHASIS ROY OF M/S SRI KRISHNA INFRASTRUCTURE & HOUSING (G.C.P) PVT. LTD.
OVER R.S. PLOT NO.-463 (P)
L.R. PLOT NO.-5743,5744 , L.R KHATIAN NO.- 3704 OF MOUZA -HELARKHAL, J.L. NO.- 82(R.S),107 (L.R),
P.S. - A.D.P.C.
DIST -PASCHIM BARDHAMAN.
HOLDING NO.-146/9
I.D.NO.-1167586
CIRCLE / WARD NO.- C/24
NAME OF STREET- SARATPALLY MANDIR DURGAPUR-09
SIGNATURE OF OWNER
SIGNATURE OF STRUCTURAL ENGINEER
SIGNATURE OF ENGINEER
SIGNATURE OF GEO. TECH. ENGINEER
GROUND FLOOR PLAN
TYPICAL FLOOR PLAN
2nd, 3rd, 4th, 5th FLOOR
ROOF PLAN
SITE PLAN
15250 WIDE ROAD