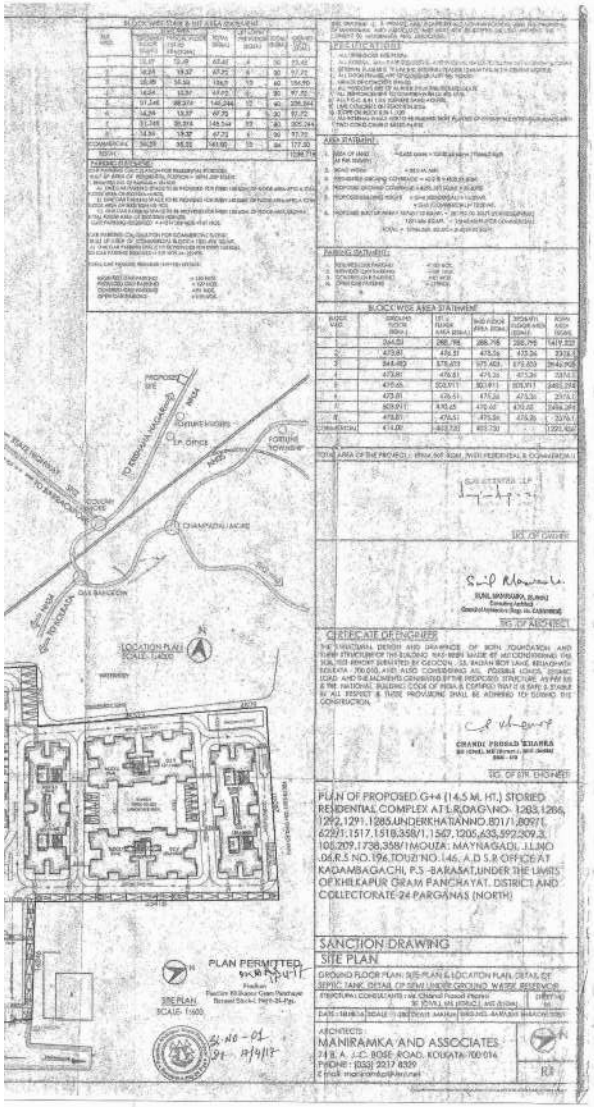

BLOCK WISE AREA STATEMENT

BLOCK NO.	GROUND FLOOR (SQ.M.)	TYPICAL FLOOR (1ST TO 4TH FLOOR)	TOTAL (SQ.M.)	1ST FLOOR PROPOSED (SQ.M.)	TOTAL (SQ.M.)	GROUND (SQ.M.)
1	34.24	33.37	67.72	4	30	97.72
2	34.24	33.37	67.72	4	30	97.72
3	35.49	35.56	136.9	12	40	184.90
4	34.24	33.37	67.72	4	30	97.72
5	37.246	38.374	148.244	12	40	225.244
6	34.24	33.37	67.72	4	30	97.72
7	37.246	38.374	148.244	12	40	225.244
8	34.24	33.37	67.72	4	30	97.72
COMMERCIAL	34.24	33.37	141.60	12	44	177.30
TOTAL						1284.774

PARKING STATEMENT:

1.	REQUIRED CAR PARKING = 100 NOS.
2.	PROPOSED CAR PARKING = 100 NOS.
3.	COVERED CAR PARKING = 100 NOS.
4.	OPEN CAR PARKING = 100 NOS.

SPECIFICATIONS

AREA STATEMENT

PARKING STATEMENT

BLOCK WISE AREA STATEMENT

BLOCK NO.	GROUND FLOOR (SQ.M.)	1ST FLOOR AREA (SQ.M.)	TYPICAL FLOOR AREA (SQ.M.)	2ND FLOOR AREA (SQ.M.)	3RD FLOOR AREA (SQ.M.)	TOTAL AREA (SQ.M.)
1	344.03	288.798	288.798	288.798	288.798	1419.322
2	473.81	476.51	475.26	475.26	475.26	2376.1
3	344.40	575.403	575.403	575.403	575.403	2946.906
4	473.81	476.51	475.26	475.26	475.26	2376.1
5	475.65	500.911	500.911	500.911	500.911	2483.294
6	473.81	476.51	475.26	475.26	475.26	2376.1
7	500.911	475.65	475.65	475.65	475.65	2484.294
8	473.81	476.51	475.26	475.26	475.26	2376.1
COMMERCIAL	474.00	483.730	483.730			1391.460

TOTAL AREA OF THE PROPOSED (RRM 500 SQM, WITH RESIDENTIAL & COMMERCIAL)

SUB-ASSISTANT LEP

SIG. OF OWNER

SUNIL MAHESWARI (S.MAHI)
Consulting Architect
Council of Architecture Regn. No. CA/2000/[illegible]

SIG. OF ARCHITECT

CERTIFICATE OF ENGINEER

THE STRUCTURAL DESIGN AND DRAWINGS OF BOTH FOUNDATION AND THEIR STRUCTURE OF THE BUILDING WAS WERE MADE BY ME CONSIDERING THE SOIL TEST REPORT SUBMITTED BY GEOCON, 33, RAJAN BOY LANE, KOLKATA-700 010, AND ALSO CONSIDERING ALL POSSIBLE LOADS, SEISMIC LOAD AND THE MOMENTS GENERATED BY THE PROPOSED STRUCTURE AS PER SIS & THE NATIONAL BUILDING CODE OF INDIA & CERTIFIED THAT IT IS SAFE & STABLE BY ALL RESPECT & THESE PROVISIONS SHALL BE ADHERED TO DURING THE CONSTRUCTION.

CHANDI PROSAD KHARA
SIG. OF STR. ENGINEER

PLAN OF PROPOSED G+4 (14.5 M. HT.) STORIED RESIDENTIAL COMPLEX AT L.R.DAG NO- 1283,1286, 1292,1291,1285,UNDERKHATIANNO.801/1,809/1, 629/1,1517,1518,358/1,1567,1205,635,592,309,3, 105,209,1738,358/1MOUZA: MAYNAGADI, J.L.NO .06,R.S NO.196,TOUZI NO.146, A.D.S.R OFFICE AT KADAMBAGACHI, P.S -BARASAT,UNDER THE LIMITS OF KHILKAPUR GRAM PANCHAYAT, DISTRICT AND COLLECTORATE-24 PARGANAS (NORTH)

SANCTION DRAWING

SITE PLAN

GROUND FLOOR PLAN: SITE PLAN & LOCATION PLAN, DETAIL OF SEPTIC TANK, DETAIL OF SEMI UNDER GROUND WATER RESERVOIR

STRUCTURAL CONSULTANTS : Mr. Chandi Prosad Khara
SE TOWN, MS (Retd.), MS (Bldg.)

DATE : 18/06/18 | SCALE : 1:1000 | DRAWN : MAHAN | DESIGNED : MAHAN | CHECKED : [illegible]

ARCHITECTS :
MANIRAMKA AND ASSOCIATES
74 B. A. J.C. BOSE ROAD, KOLKATA-700 014
PHONE : (033) 2217 8329
E-mail: manirama@[illegible]

R3