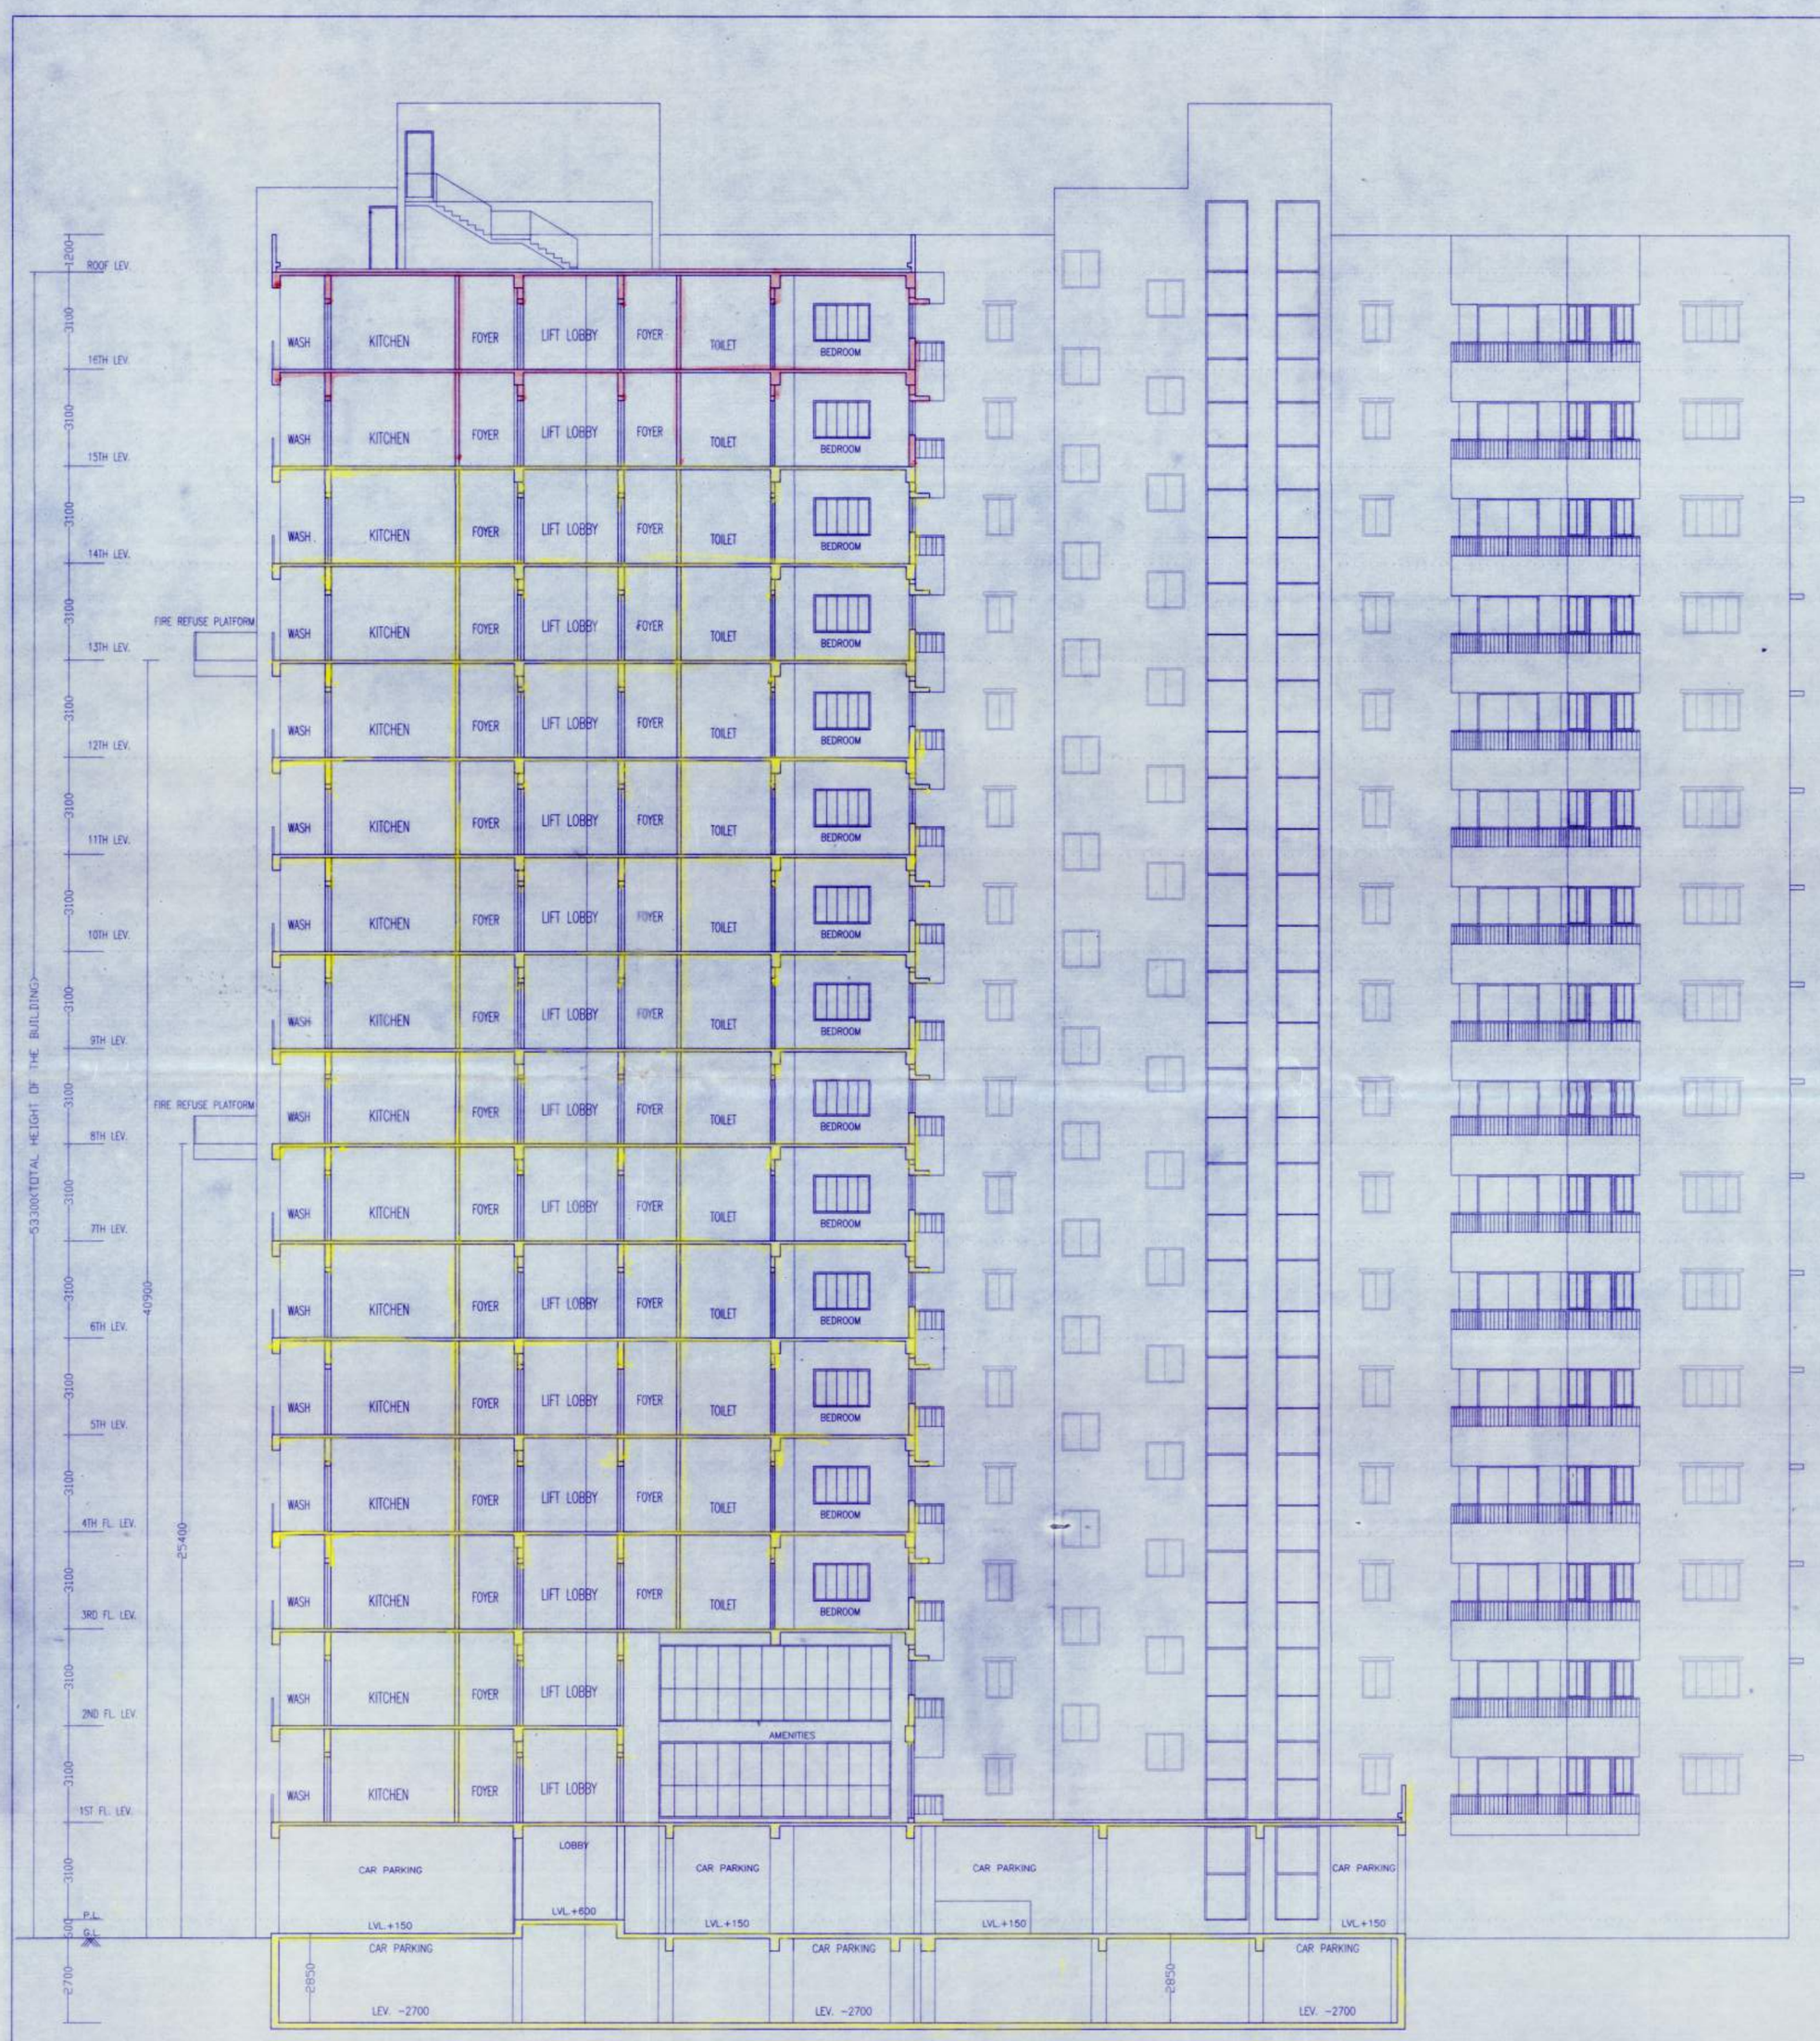

SECTION : C–C

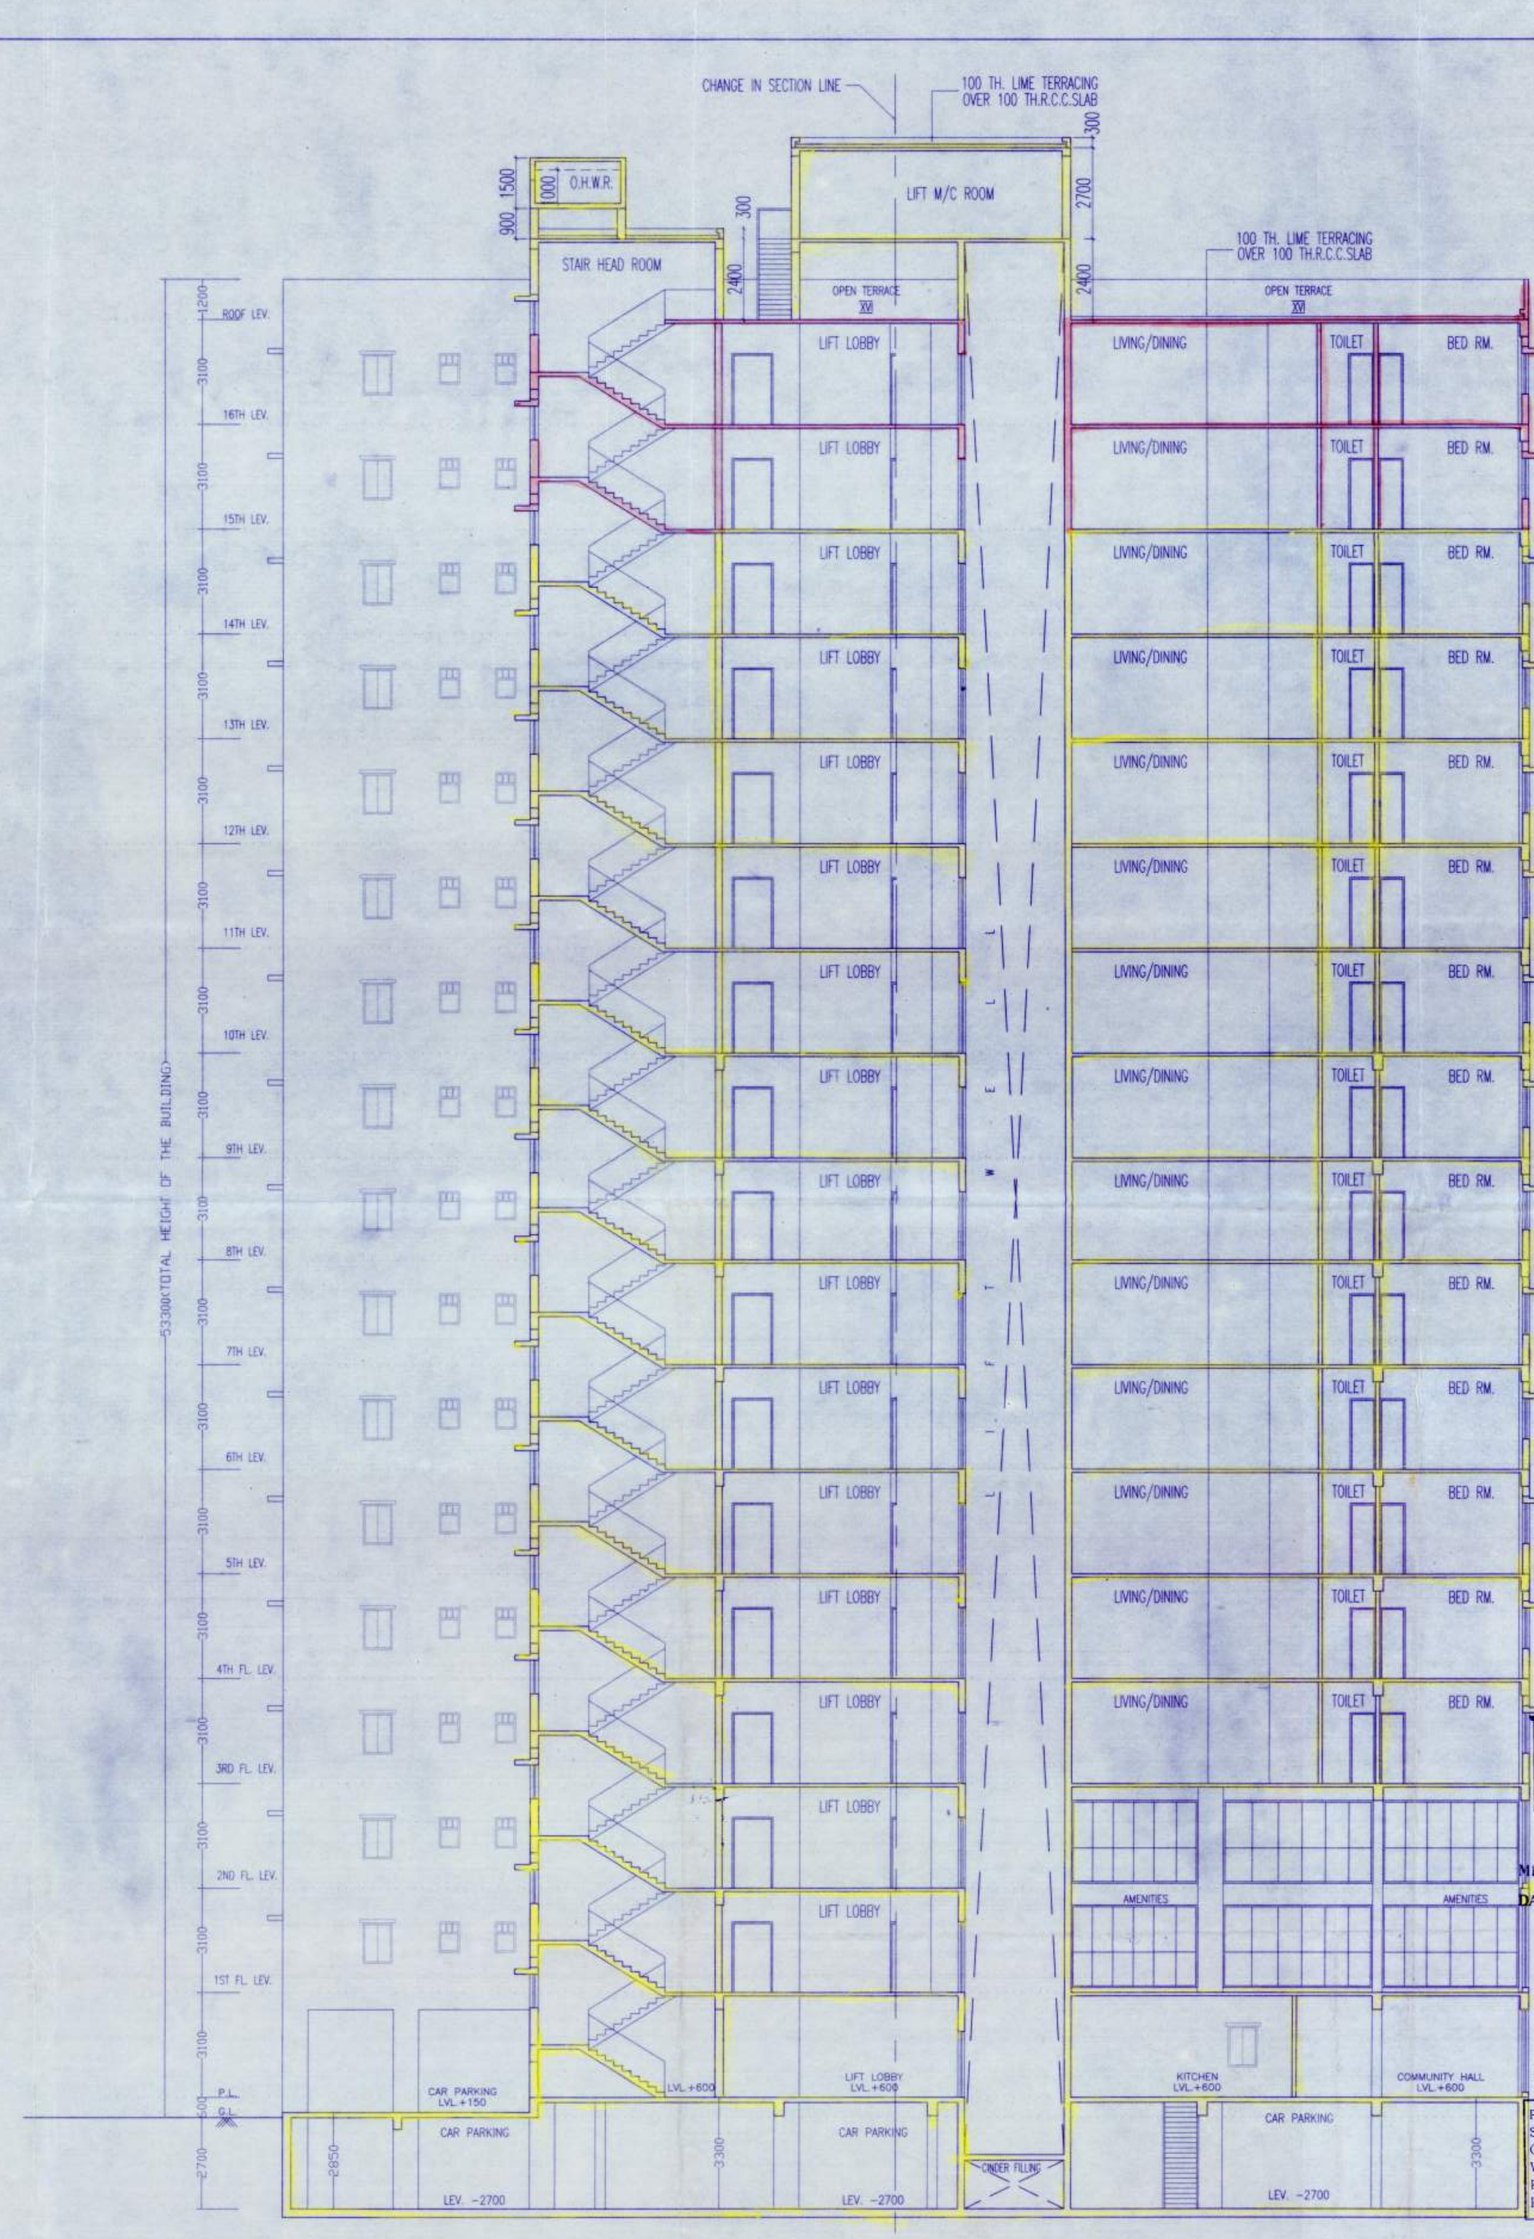

SECTION D–D

SCHEDULE OF DOORS & WINDOWS

TYPE	SILL	LINTEL	SIZE	TYPE	SILL	LINTEL	SIZE
D1	-	2100	1250X2100	W1	900	2100	2000X1200
D2	-	2100	900X2100	W2	900	2100	1500X1200
D3	-	2100	825X2100	W3	1050	2100	900X1200
D4	-	2100	750X2100	W4	900	2100	2400X1200
D5	-	2100	1000X2100	V	1200	2100	1200X700

SPECIFICATION OF BUILDING

1. ALL DIMENSIONS ARE IN MM.
2. 1ST CLASS CEMENT BRICK WORK IN SUPER STRUCTURE.
3. 125X75 MM. THK. 1ST CLASS BRICK WORK 1:4 WITH 4X3 MM. WIRE NETTING.
4. 1:2:4 CONC. 1:3:6 MIX TO ALL CONC. GRADED STONCHIPS.
5. R.C.C. WORK FOR ROOF, SLAB, LINTEL, BEAM, COLUMNS ETC.
6. CEMENT SAND PLASTER 19 MM. THK. ON OUTSIDE & INSIDE WALLS ON 12 MM. & 6 MM. THK. IN CEILING & R.C.C. CHAJJA.
7. 20 MM. THK. UPTO FLOORING WITH NEAT CEMENT AT TOP INCL. SKIRTING.
8. A BRICK FLAT SOLING IN FLOORING & FOUNDATION.
9. MILD STEEL T BARS FOR COLUMNS, BEAMS, LINTELS & SLABS INCLUDING DISTRIBUTORS & BINDERS.
10. HIRE & LABOUR FOR SHUTTERING OF R.C.C. WORKS INCLUDING STEAM PROOF TO BE PLACED AS PER DIRECTION.
11. SANITARY & PLUMBING FITTING & FIXING COMPLETE AS PER DIRECTION.
12. ALL OUTSIDE WALLS 250 MM. THK. & INSIDE WALL TO 3 75 MM. THK. AS STATED WITH H.G. WIRE NETTING IN EVERY 500 LAYER.

CERTIFICATE OF ARCHITECT

Rajkumar Agarwal
Architect
Member of Council of Architecture CA/94/17940

SIGNATURE OF ARCHITECT

CERTIFICATE OF STRUCTURAL ENGINEER

CERTIFIED THAT THE SITE HAS BEEN INSPECTED PERSONALLY AND STRUCTURE OF THE BUILDING HAS BEEN DESIGNED BY ME AS TO BE SAFE IN ALL RESPECT INCLUDING CONSIDERATION IOF BEARING CAPACITY AND SETTLEMENT OF SOIL ON THE BASIS OF RECOMMENDATION OF GEOTECHNICAL ENGINEER. ALSO THAT THE PLAN HAS BEEN DESIGNED AND DRAWN UP STRICTLY ACCORDING TO THE WEST BENGAL MUNICIPAL BUILDING RULES.

"CHATTERJEE & ASSOCIATES"
SIBASISH CHATTOPADHYAY
STRUCTURAL ENGINEER & L.B.S
OF A.M.C. NO : 429 / 03

SANJIV J. PAREKH
M.E.(STRUCT.), M.E. (CONST. ENG.),
B. C. E., FIE-(F-018202-4)
E. S. E. NO. 104 (I) K. M. C.

SIGNATURE OF STRUCTURAL ENGINEER

CERTIFICATE OF OWNER

CERTIFIED THAT I/WE HAVE GONE THROUGH THE WEST BENGAL MUNICIPAL BUILDING RULES AND UNDERTAKE TO ABIDE BY THOSE RULES DURING AND AFTER THE CONSTRUCTION OF BUILDING AND WE SHALL NOT ON LATER DATE MAKE ANY ADDITION OR ALTERATION TO THE PLAN.

NAME OF OWNER	SIGNATURE OF OWNER
1) Dilip Singh	
2) Trilok Singh	
3) Gurjinder Singh	
4) Bhupinder Singh	
5) Sukhwinder Singh	
6) Raj Kaur	
7) Ranjit Kaur	
8) Ajaypal Singh	
9) Maninder Singh	
10) Manjit Kaur	
11) Prakash Kaur	
12) Davinder Singh	
13) Fulwinder Singh	
14) Jasminder Kaur	
15) Narinder Kaur	
16) Raj Kumar Singh	
17) Bijay Singh	
18) Harshinder Singh	
19) [illegible] Kaur	
20) Surjit Kaur	
21) Gurbaz Singh	
22) Harkawal Singh Khurana	
23) Palwinder Kaur	

Nayna Nayak 22.6.19
Sub-Assistant Engineer
Asansol Municipal Corporation

Assistant Engineer
Asansol Municipal Corporation

Town Planner
Asansol Municipal Corporation

Executive Engineer
Asansol Municipal Corporation

Plan Sanctioned
SECRETARY
Asansol Municipal Corporation

MEMO No. 602/B/P/AMC/19/19
DATE 22.6.19

The sanctioned building plan will remain at site
structural stability lies with The Owner
Sanctioned valid for three years
The owner will give notice regarding the commencement & completion of building

PLAN SANCTIONED SUBJECT TO COMPLIANCE OF PROVISION OF WATER HARVESTING, PARKING SPACE AND PLANTATION/GREENERY

Deviation means Demolition

PLINTH LEVEL CERTIFICATE & OCCUPANCY CERTIFICATE ARE MANDATORY AS PER BUILDING RULES

TITLE
SECTIONS

PROJECT
REVISED PLAN OF ADDITION OF TWO FLOORS OVER EXISTING B+G+XIV STORIED RESIDENTIAL BUILDING AT PLOT NO. R.S./L.R.-20211, 20212, 20213, 20214, 20215 KHATIAN NO. R.S./L.R.-2371, 2382, 16750 J.L. NO.-20, MOUZA-ASANSOL, WARD NO.-21(OLD), 40(NEW) AT MURGASOL UNDER A.N.C., ASANSOL, DIST.-PASCHIM BURDHAMAN.

DATE	JOB NO.	DRAWN	CHECKED	SHEET NO.
22.03.2019	ARCH/475/2013	ARCHA	BIDHAN	6 OF 6

SCALE-1:100 ARCHITECT
RAJ AGRAWAL & ASSOCIATES
69, ROYD STREET, KOLKATA - 16