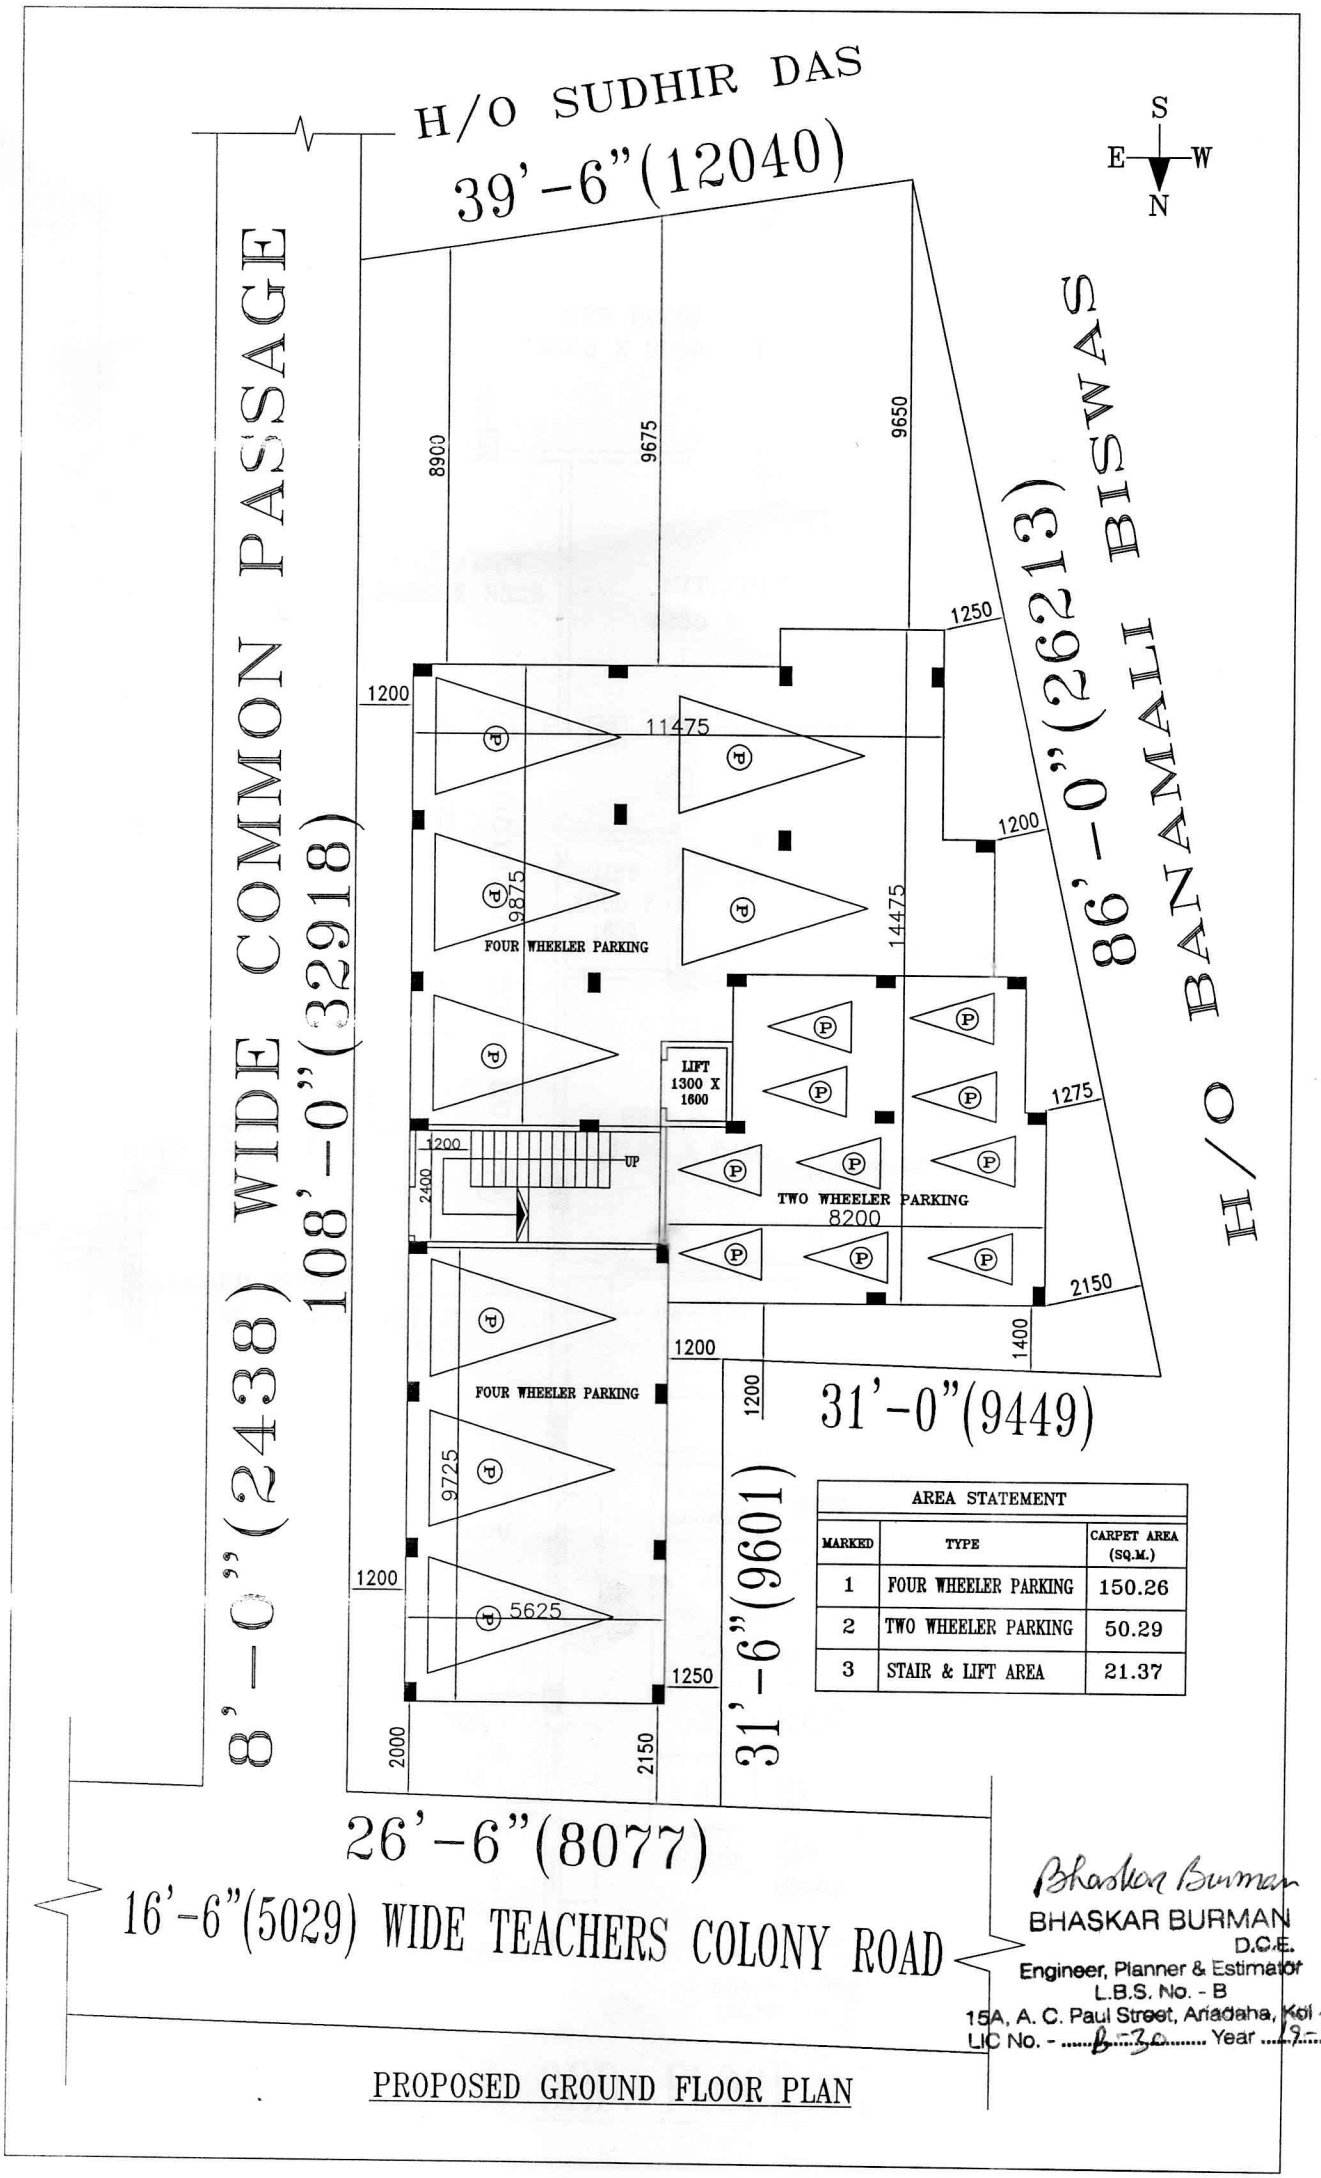

AREA STATEMENT		
MARKED	TYPE	CARPET AREA (SQ.M.)
1	FOUR WHEELER PARKING	150.26
2	TWO WHEELER PARKING	50.29
3	STAIR & LIFT AREA	21.37

Bhaskar Burman
BHASKAR BURMAN
D.C.E.
Engineer, Planner & Estimator
L.B.S. No. - B
15A, A. C. Paul Street, Ariadaha, Kol - 57
LIC No. - B-36 Year 19-20

PROPOSED GROUND FLOOR PLAN