


SECTION X-X

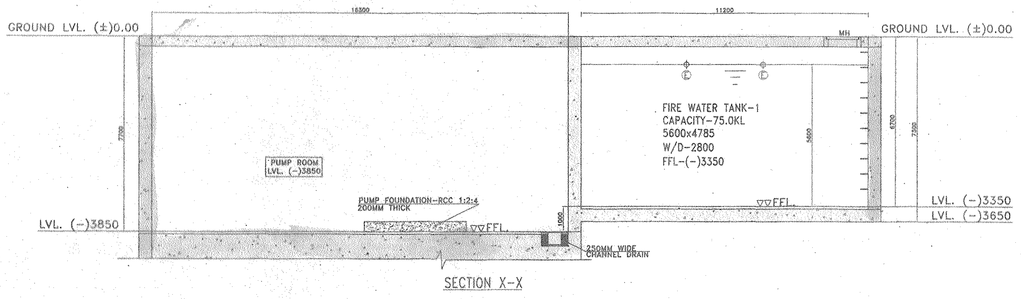


SECTION Y-Y




SCALE - 1:50

DETAIL OF U. G. WATER RESERVOIR

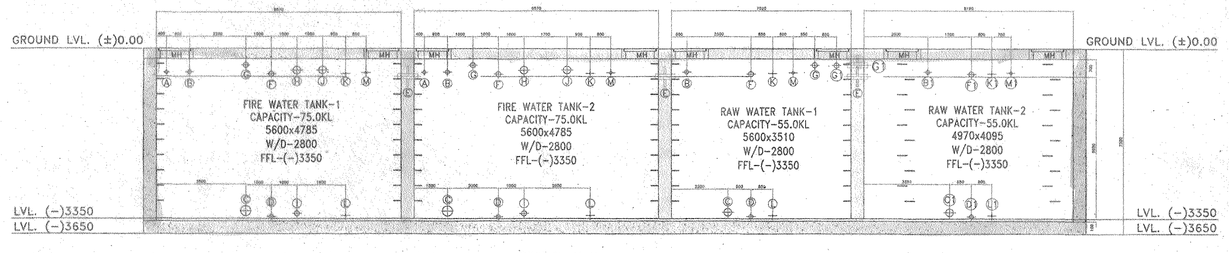


SECTION-YY'

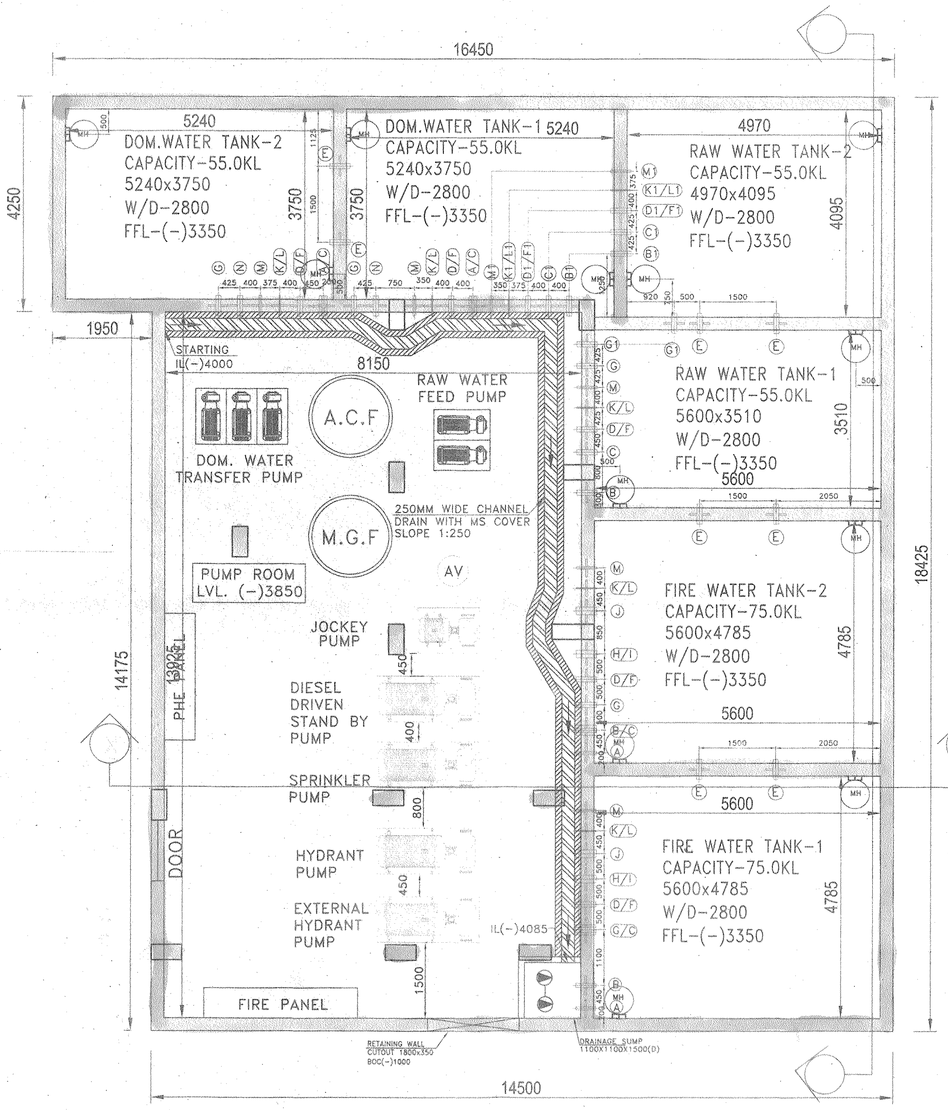


SECTION-XX'

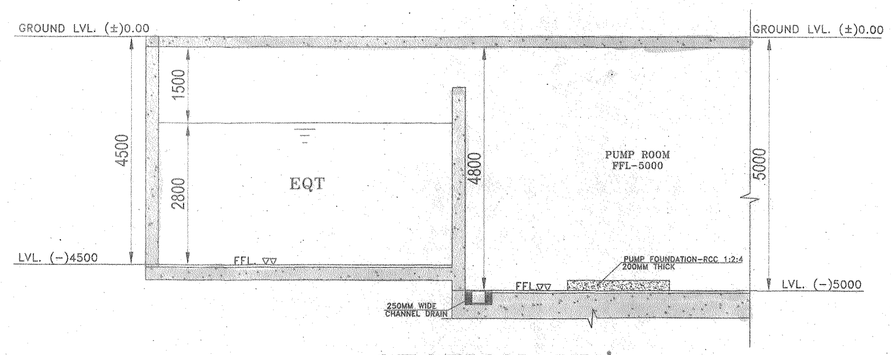


DETAIL OF STP-295 KL

SCALE - 1:50

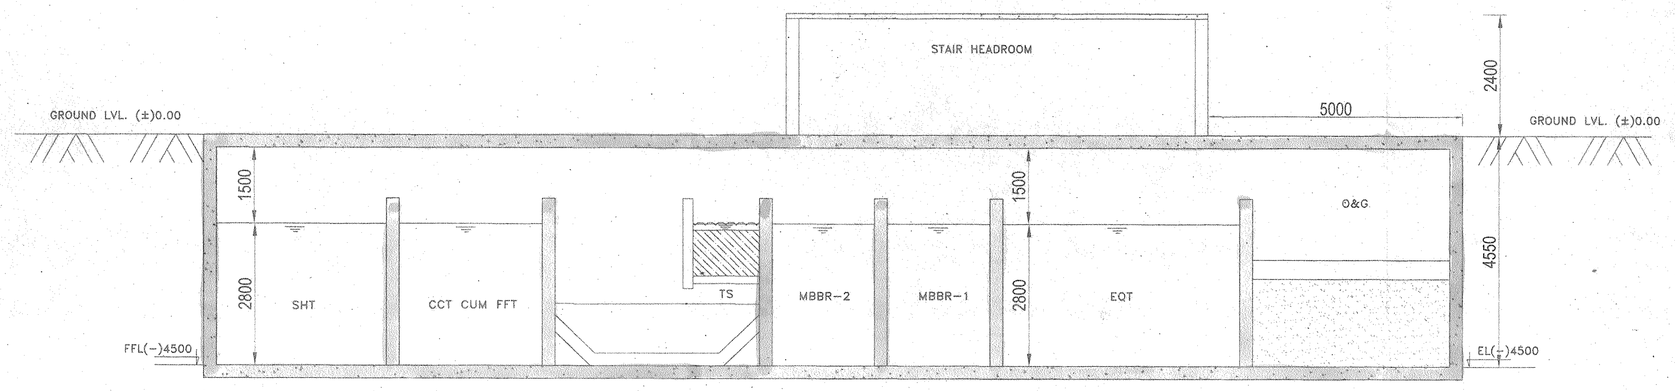STRUCTURAL CERTIFICATE

THE STRUCTURAL DESING AND DRAWING OF BOTH FOUNDATION AND SUPER STRUCTURE OF THE BUILDING HAS BEEN MADE BY ME CONSIDERING ALL POSSIBLE LOADS INCLUDING THE SEISMIC LOAD AS PER NATIONAL BUILDING CODE OF INDIA AND CERTIFIED THAT IT IS SAFE AND STABLE IN ALL RESPECT

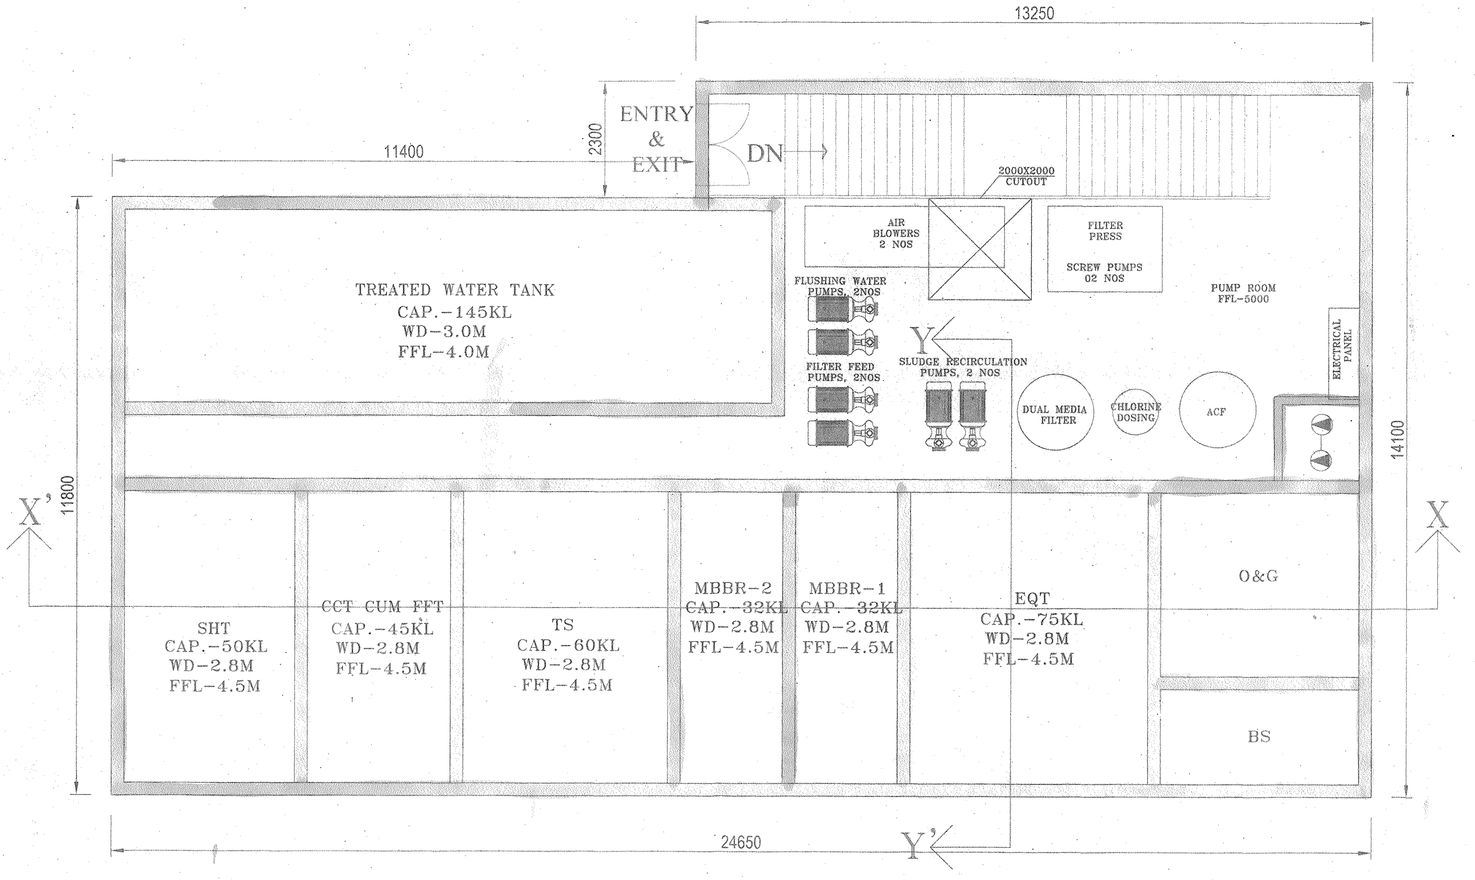DIPANKAR BHOWMIK
B.E. M.I.E. F.I.V.
CHARTERED ENGINEER & VALUER
CAMATERED REGD. NO.- M-142331-0-F-18951
RAIPUR SONARPUR MUNICIPALITY
ENLISHMENT NO. ESE 93/RJPSOR/ESE/2014-15

SIGNATURE OF STRUCTURAL ENGINEER (E.S.E. NO. 007)

DECLARATION OF ARCHITECT

I HAVE CERTIFIED ON THE PLAN ITSELF WITH FULL RESPONSIBILITY THAT BUILDING RULES 1990 AS AMENDED FROM TIME TO TIME AND THAT THE SITE CONDITIONS INCLUDING THE ABUTTING ROAD CONFORM WITH THE PLAN AND THAT IT IS A BUILDABLE SITE AND NOT A TANK OR A FILLED UP LAND.

SARBANI MAJUMDAR
COA. REG. NO. 92/15458
EB.A No.- 055
UNDER RAIPUR SONARPUR MUNICIPALITY

SIGNATURE OF ARCHITECT

JISHNU PAL
B.Tech (Civil), M.S (Geo-tech)
KMC Reg No: G.T/1/32
22-GTER/NKDA/10/0043
22/RJSON/G-T-I/2016-17

SIGNATURE OF GEO TECHNICAL ENGINEER

As Lawful Constituted Attorney of
ANBARAM REALTY PVT. LTD.
AURODYNE RESIDENCY PVT. LTD.
ARJUN ABASAN PVT. LTD.
ARONT DEVELOPERS PVT. LTD.
DEBHANTAR REALTECH PVT. LTD.
ESCALATED PVT. LTD.
GOLDENYA PVT. LTD.
GREENNEST PVT. LTD.
JIBANJYOTI PVT. LTD.
PARIJOTI PVT. LTD.
SUMPURTI PVT. LTD.
SWASTHITI PVT. LTD.
DREAMLIFE PVT. LTD.
SUSHANTI PVT. LTD.
BHARNABHUMI PROJECTS PVT. LTD.
ARJUNYA BINDLATE PVT. LTD.
AHANNAT DEVELOPERS PRIVATE LIMITED
ASTRODISPALE CONCLAVE PVT. LTD.
ASRS REALTY PVT. LTD.
ASTANYANAK HOUSING PVT. LTD.
AVINANDAN TRADING PVT. LTD.
BINAMOY VINCOM PVT. LTD.
DILIGENT NIRMAN PVT. PROJECT
GREENHIGHER ABASAN PVT. LTD.
GREENHIGH TECHNOLOGY PVT. LTD.
SATTWA PVT. LTD.
SAMREEK PVT. LTD.
ABHOJIT
ADHIRASH
ANGNIS
ANGOTI
ARGHYA
ARGHYA
AVINASH
AVISHIP
BANJYOTI
BHARTARI HOUSING PVT. LTD.
BHUMIDEEP PROJECTS PVT. LTD.
BHUSHUMI NIRMAN PVT. LTD.

As Constituted Attorney of
B. K. CONSORTIUM ENGINEERS PVT. LTD.
Rajwada Realtech

As lawful Constituted Attorney of
P R CONSTRUCTIONS
Rajwada Realtech

As lawful Constituted Attorney of
MOZ EXPORTS PVT. LTD.
Rajwada Realtech

SIGNATURE OF OWNER

PROPOSED G+I & G+IV STORIED RESIDENTIAL BUILDING PLAN AT HOLDING NO. 282 UKHILA 2, L.R. DAG NO. 287,2555,711,712,713, 685, 686,688,707,706,703,709,701,702, 708, 2550, 2551,2552,705,2553, 2554, 2556,2557,700,704,709,2549; R.S. DAG NO. 2664,-2671,267,2916, 1050, 1051, 1063,1054,1056,1068,1067,1066,1069,1070,1071,1072, 1073, 1074, 1075,1077,1078,268, L.R. KHATIANNO.1733, 2147, 2179,2180,2276,2277, 2278,2281,2291,2465,2705,2296,2251,2275, 2279,2280,2282,2283,2284, 2286,2287,2288,2289,2294,2295,2299,2300,2245,2247,2248,2249,2250, 2285,2290,2292,2293, 2252,2253,2254,2255,2254,2260, 2261,2262, 2263,2264,2265,2266, 2267,2268,2269,2270,2271,2273,2274, R.S. KHATIAN NO. 842,331,97,16,33, 422 /1,126,760,336, MOUZA - UKHILAPAIKPARA; JAGANNATHPUR, J.L. NO. 58, 51 UNDER RAJPUR SONARPUR MUNICIPALITY, DIST. - 24,PGS(S)

NAME OF OWNER : P.R.CONSTRUCTION AND OTHERS

| | | |
|---|---|---|
| DRAWN | Shampa | SCALE - 1:100 |
| DESIGNED | | DATE - 16.10.2020 |
| CHECKED | | JOB NO |
| APPROVED | | |

Sanyalson Associates
Consultant Pvt. Ltd.
CONSULTANT PLANNER & STRUCTURAL ENGINEERS
P-157 KANKANDO PARK KOLKATA-84

TITLE - STP & UGR DETAIL

SHEET NO.- 9 OF 9

Checked by
Sanyal Associates Consultant Pvt. Ltd.
Kolkata-84
RAIPUR SONARPUR MUNICIPALITY

APPROVAL OF S.A.E

APPROVED
Plan No. 132/23/27/31 Date 05/12/2020
Valid Upto 05/12/2025
Engineer 04/12/2020
Executive Engineer
In Charge, T.P.O.
05/12/2020
Dr. Partha Ghosh
Chairman
Board of Administrators
RAIPUR-SONARPUR MUNICIPALITY