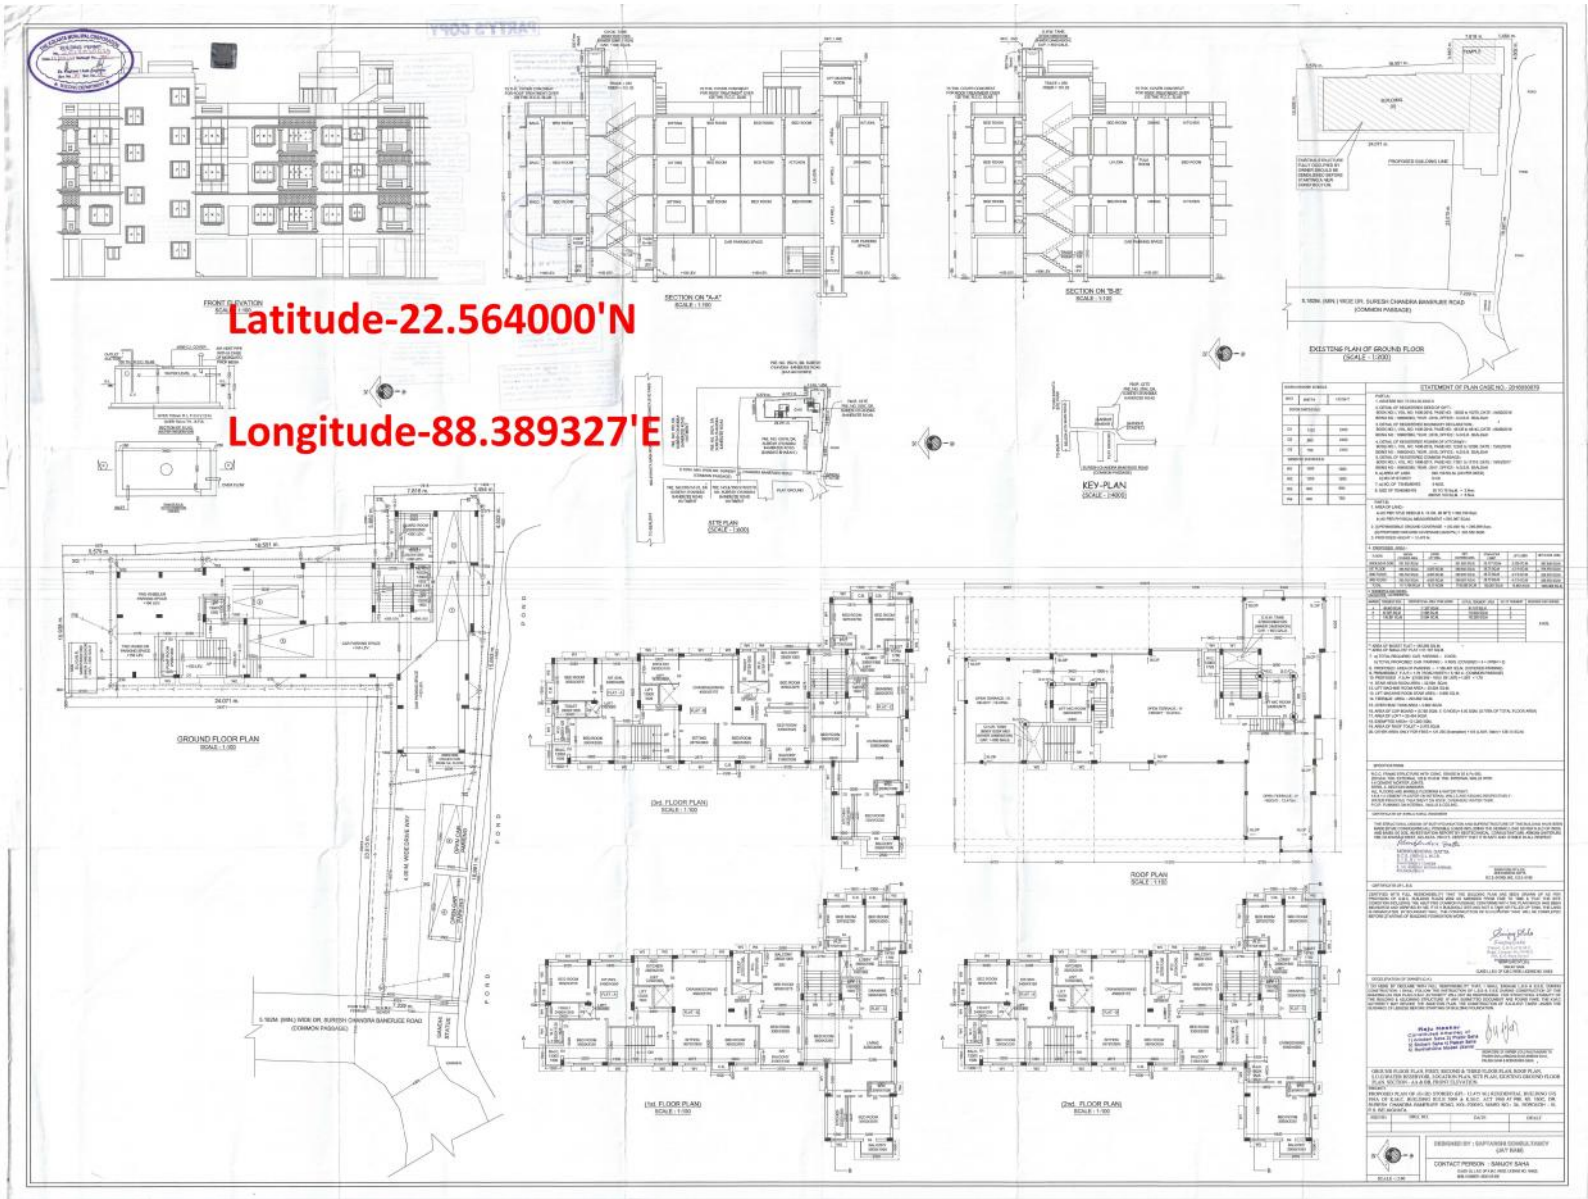
Latitude-22.564000'N
Longitude-88.389327'E
FRONT ELEVATION
SECTION ON "A-A"
SECTION ON "B-B"
EXISTING PLAN OF GROUND FLOOR
KEY-PLAN
SITE PLAN
GROUND FLOOR PLAN
(2nd. FLOOR PLAN)
ROOF PLAN
(1st. FLOOR PLAN)
(2nd. FLOOR PLAN)
STATEMENT OF PLAN CASE NO.- 2016000879