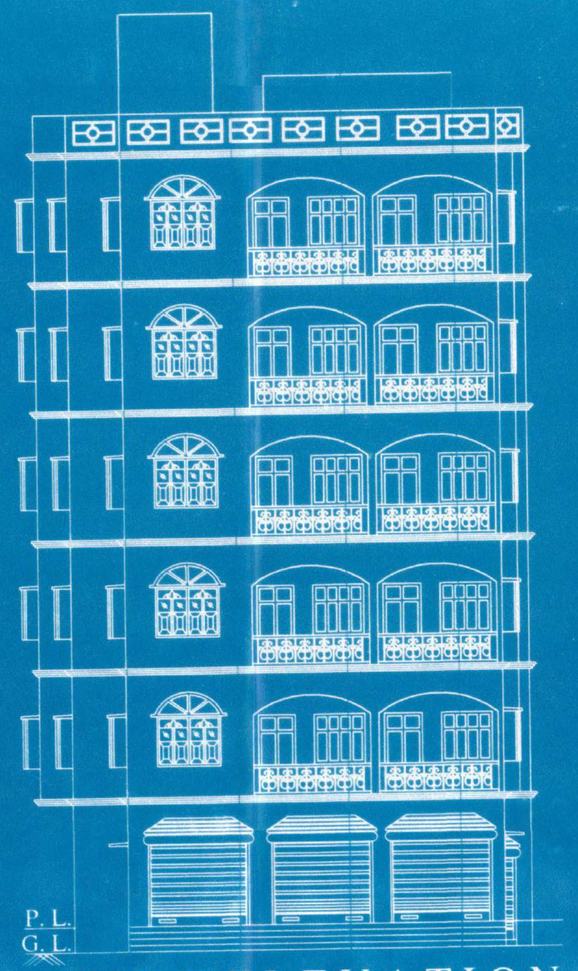

FRONT ELEVATION

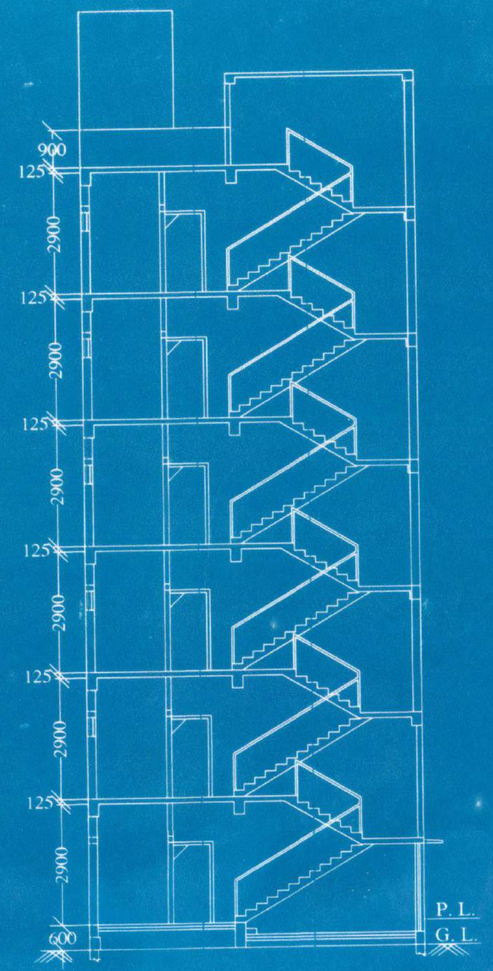

SECTION AT (A-A)

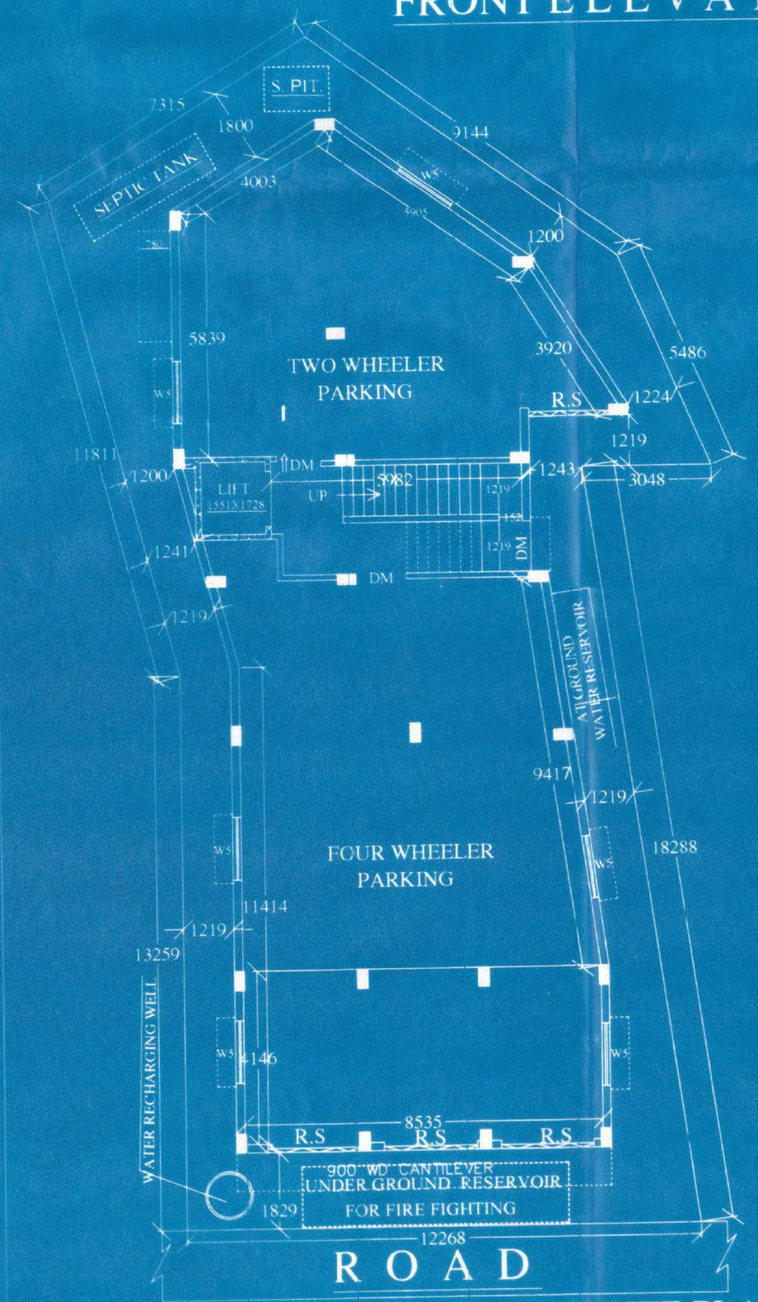

GROUND FLOOR PLAN WITH SITE PLAN

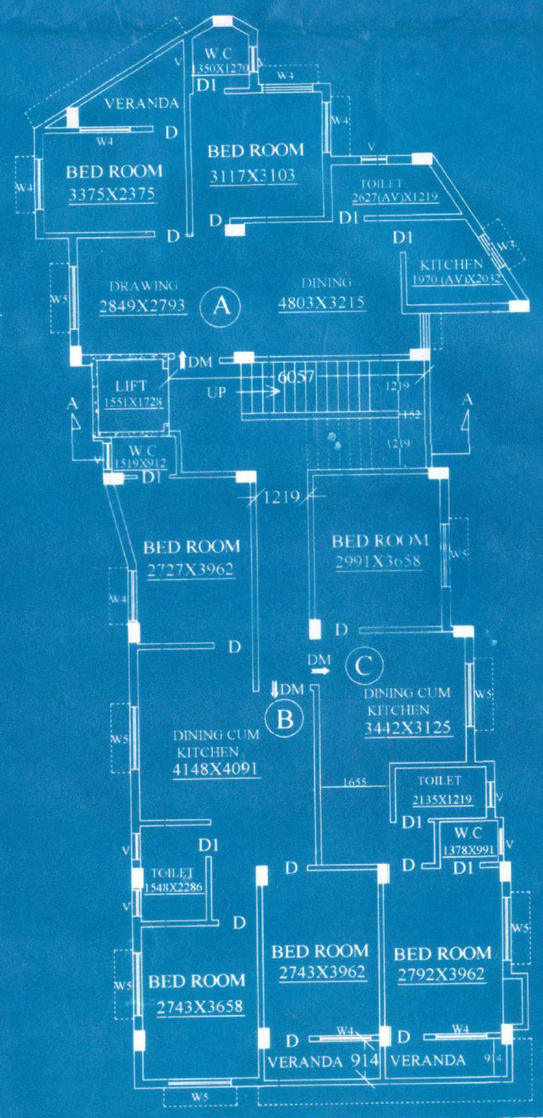

1ST , 2ND, 3RD, 4TH & 5TH. FL. PLAN

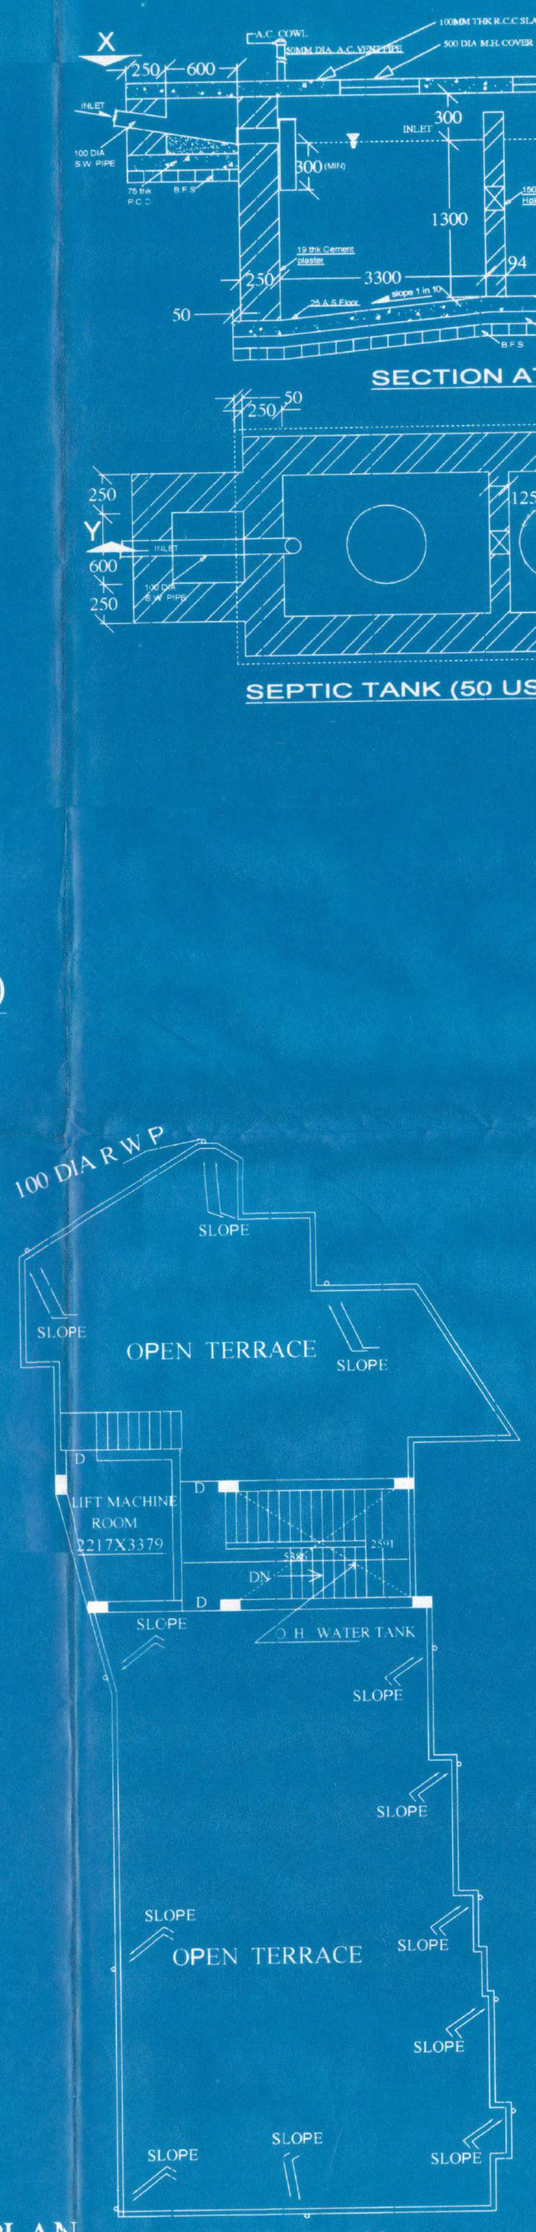

ROOF PLAN

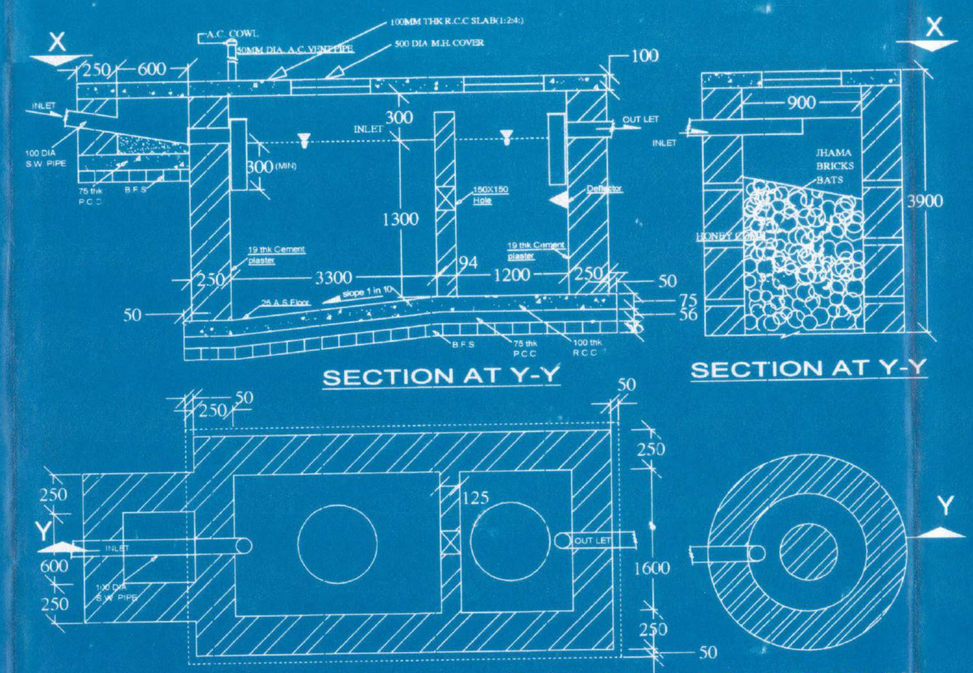

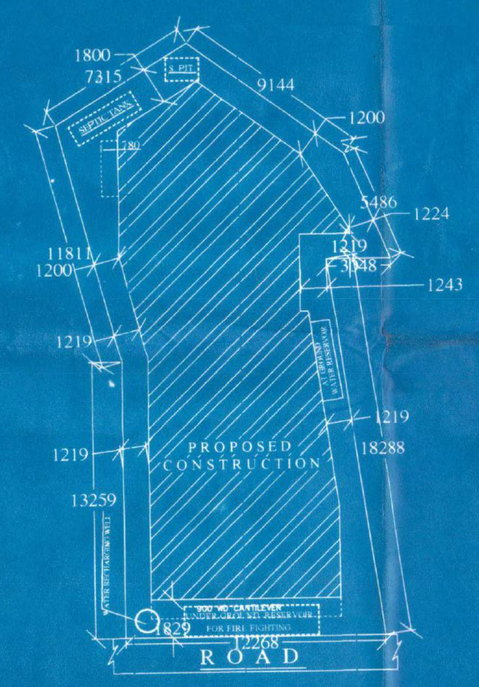

SITE PLAN
SCALE-1:200

SPECIFICATION FOR DOOR & WINDOW			
DOOR MARKED	SIZE (W X H)	WINDOW MARKED	SIZE (W X H)
D	900X2100	W5	1500X1350
		W4	1200X1350
D1	750X2100	W3	900X1050
DM	1050X2000	W2	750X1350
		V	600X450

OFFICE SPACE:-

S. M. C.
Berhampore Municipality
SANCTIONED
Vice-Chairman
Berhampore Municipality
Sanctioned vide Bill No. 666
date 12.12.2018
Sanctioned is valid for 3 (Three) years only.
A completion report must be submitted after Completion of work.

BERHAMPORE MUNICIPALITY West Bengal

NOTE- *FIRE FIGHTING SYSTEM, C C TV & INTER COM ARRANGEMENT TO BE PROVIDE AT EVERY FLOOR.*

LAND AREA:- 4.24 COTTAH

PLINTH AREA:-

GR. FLOOR - 203.39 SQ.MT.

1ST, 2ND, 3RD, 4TH & 5TH FL.- 208.58 SQ.M.(EACH FL.)

PROPOSED G+5 STORIED BUILDING PLAN ON DAG NO- C S-496, R S-838 & L R-952, KHATIAN NO-R S-1061,1062 & L R-1503, 1792, 1853 & 2369, 2539 & 3668, MOUZA- GORABAZAR, J. L. NO-90 AT HOLDING NO-56,MAHENDRA MUKHERJEE ROAD, P.O-+P.S- BERHAMPORE UNDER BERHAMPORE, DIST.- MURSHIDABAD.

OWNER'S NAME-
PRANTIK CONSTRUCTION PVT. LTD.

OWNER'S SIGNATURE:-

Kanai Lal Das Mazumdar

ALL DIMENSION ARE IN MM. OTHER WISE STATED.

SHEET NO-1	SCALE-1:200, 100, 50, 25
DRAWN BY:-	ENGINEER'S SIGN:-

SHERFUL HAQUE
ENLISTED PLANNER
BERHAMPORE MUNICIPALITY
REGN. NO.: 80/R.P/03/B.M

SUMIT DEY
Regd. No-06/RPS/08/B.M
Berhampore Municipality
Berhampore, Murshidabad