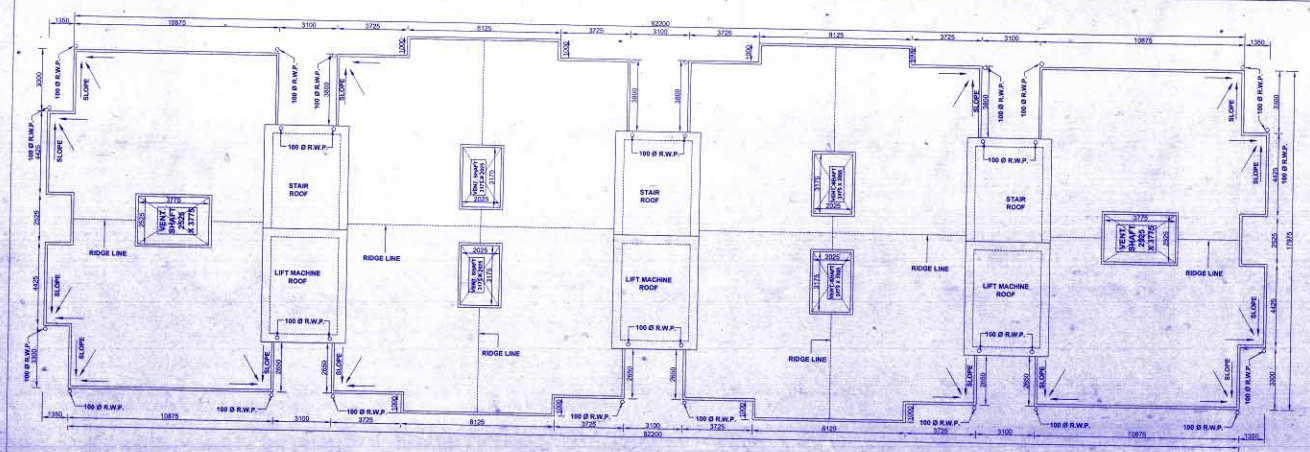

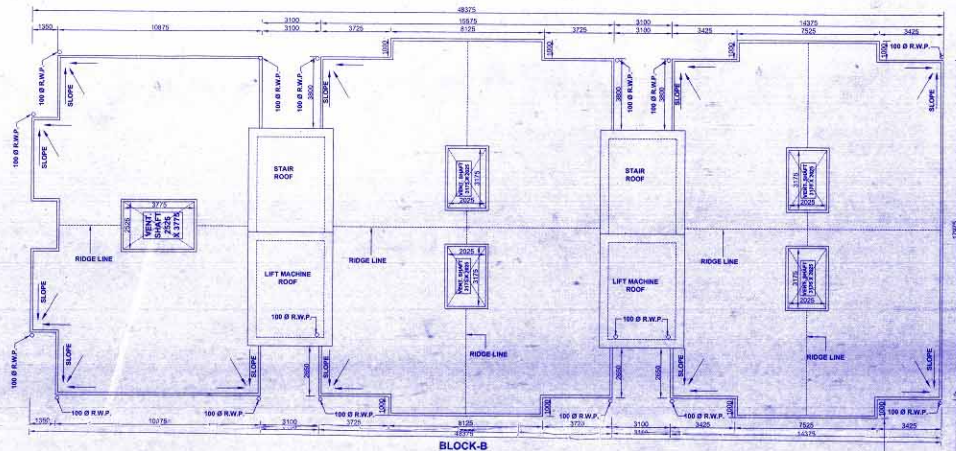

BLOCK-B

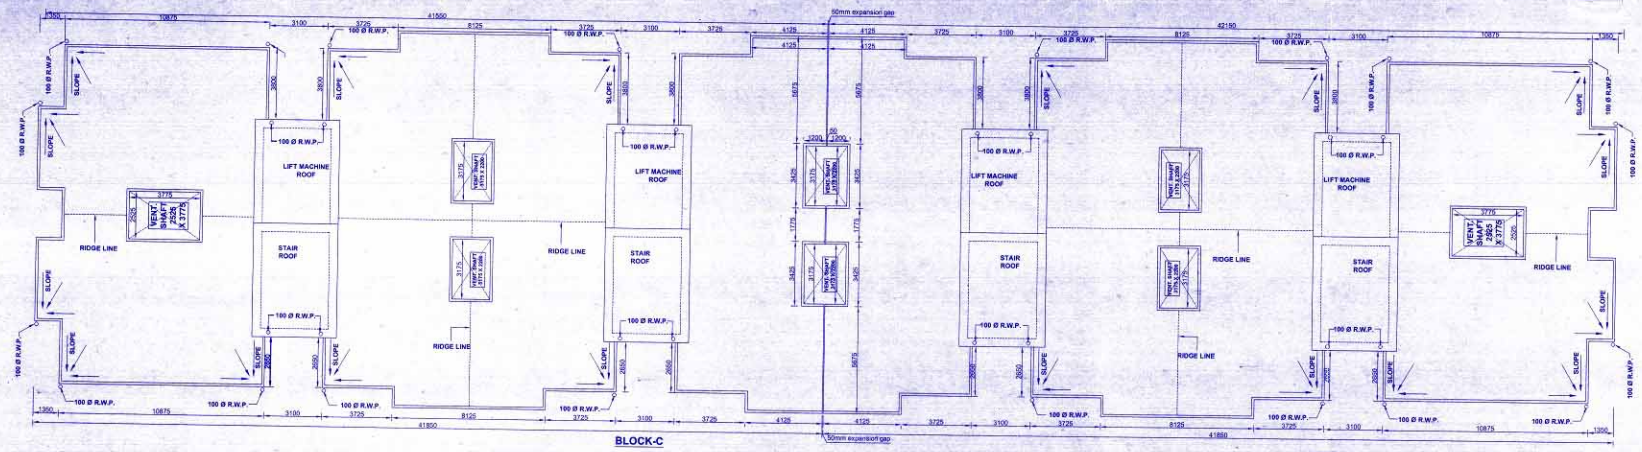

BLOCK-C

ROOF PLAN
SCALE 1: 100

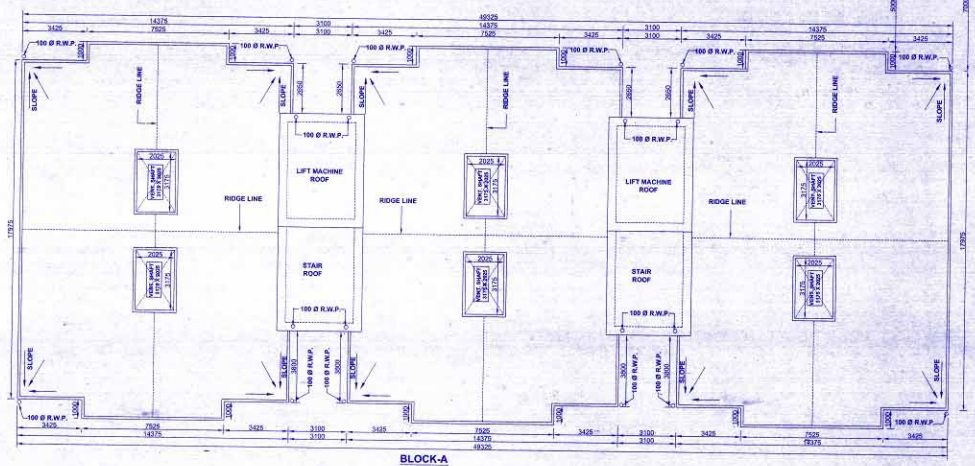

BLOCK-A

BLOCK- A (FRONT ELEVATION) BLOCK- B

SCALE 1:100

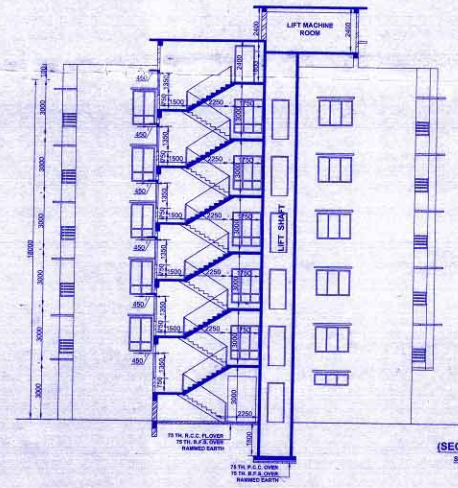

(SECTION X-X)

SCALE 1:100

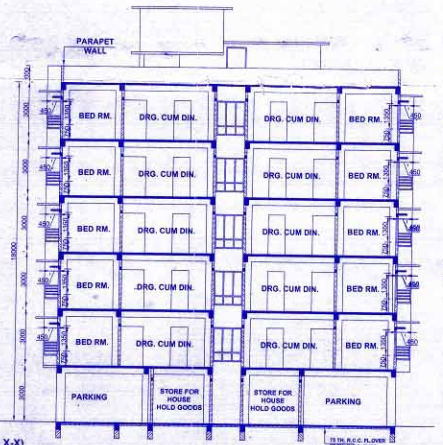

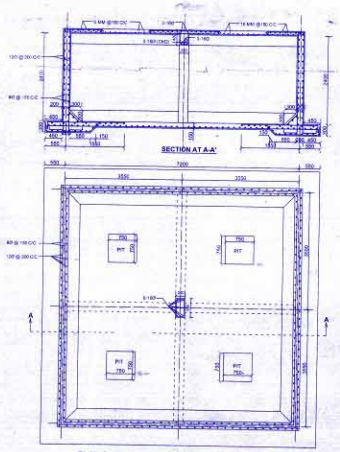

PLAN OF UNDER GROUND STATIC WATER RESERVOIR
(CAPACITY=1,00,000 (N.T.S.)

TITLE:-
PROPOSED BASEMENT + GROUND +4 STORIED RESIDENTIAL CUM COMMERCIAL BUILDING OF
1) SRI BIRENDRA PRASAD S/O. LATE ALIDEV SAH.
2) SRI SURENDAR PRASAD S/O. LATE ALIDEV SAH.
3) SRI DEO KUMAR GUPTA S/O. SRI SHIV DATT SAH.
4) SMT. ANANTI DEVI W/O. SRI GOPALJEE SAH.
5) SMT. LALJHARI DEVI W/O. SRI RAJKISHOR PRASAD.
6) SMT. NIRMALA DEVI W/O. SRI ASHOK KUMAR PRASAD.
AT DEVDANGA BAZAR, CHAMPASARI ROAD, SILIGURI,P.O. & P.S.- CHAMPASARI, DIST -DARJEELING

LAND SCHEDULE :-	
MOUZA.	- MAHISHMARI.
J. L. NO.	- 47
SHEET NO.	- 2
TOUZI NO.	- 91
KH. NO.	-40(old),860,667,668, 669,670&671(new)
PLOT NO.	- 292 (old),589(new)
PARGANA.	- PATHARGHATA.
P.S.	- MATIGARA.
DIST.	- DARJEELING.

THE STRUCTURAL DESIGN & DRAWING OF BOTH FOUNDATION AND SUPER STRUCTURE OF THE PARKING + FOUR STORIED RESIDENTIAL BUILDING MADE BY ME CONSIDERATION ALL POSSIBLE LOAD INCLU-DING THE SCISMIC AND STAIBLE IN ALL RESPECT. MORE OVER I SHALL BE HELD RESPONSIBLE FOR ANY STRUCTURAL DAMAGE FAILURE HAPPEND DURING CONSTRUCTION &THEREAFTER BEYOND DATE OF TAKING OCCUPENCY CERTIFICATE.

Er. PROSENJIT SEN
B. Tech (Civil), M.I.E.(I), M.I.G.E.
Registered Structural Engineer of
Siliguri Mahanagar Corporation
No. R.S.E-010/11

SIGN. OF STRUC. ENGR.

I DO HEREBY DECLARE THAT THE BLDG.PROPOSED FOR CONSTRUCTION SHALL BE SUPERVISED BY THE L.B.S.,L.B.A. SIGNING THE BUILDING PLAN APPLICATION OR IN HIS ABSENCEBY ANY OTHER L.B.S./L.B.A. OF THE APPROVED CATEGORY AS APPROVED BY THE AUTHORITY.

SRI BIRENDRA PRASAD S/O.LATE ALIDEV SAH.
SELF & CONSTITUTE FORMS OF ATTORNEY OF

1) SRI SURENDAR PRASAD S/O. LATE ALIDEV SAH.
2) SRI DEO KUMAR GUPTA S/O. SRI SHIV DATT SAH.
3) SMT. ANANTI DEVI W/O. SRI GOPALJEE SAH.
4) SMT. LALJHARI DEVI W/O. SRI RAJKISHOR PRASAD.
5) SMT. NIRMALA DEVI W/O. SRI ASHOK KUMAR PRASAD.

SIGNATURE OF OWNER

I DO HERE BY DECLARE THAT THE KEY PLAN, SITE PLAN & BUILDING PLAN HAVE BEEN PREPARED UNDER MY SUPERVISION & I SHALL BE RESPONSIBLE FOR THE SUPERVISION OF THE BUILDING IN ACCORDANCE WITH THE PROVISION OF AUTHORITY.

DEBAPRATA SARKAR
LICENCED BUILDING SUPERVISOR CLASS-I
BSC. SUPERVISORY NO. I-42
Ward Agartoli, 34 Ward, Sabo Road
Pradhan Nagar, Siliguri 734003
MOBILE NO. E-mail : sarkardeb@gmail.com

SIGNATURE OF L.B.S.

SHEET NO : 05

DRAWN BY : AP-SILIGURI

UNITECH
ARCHITECT AND ENGINEER