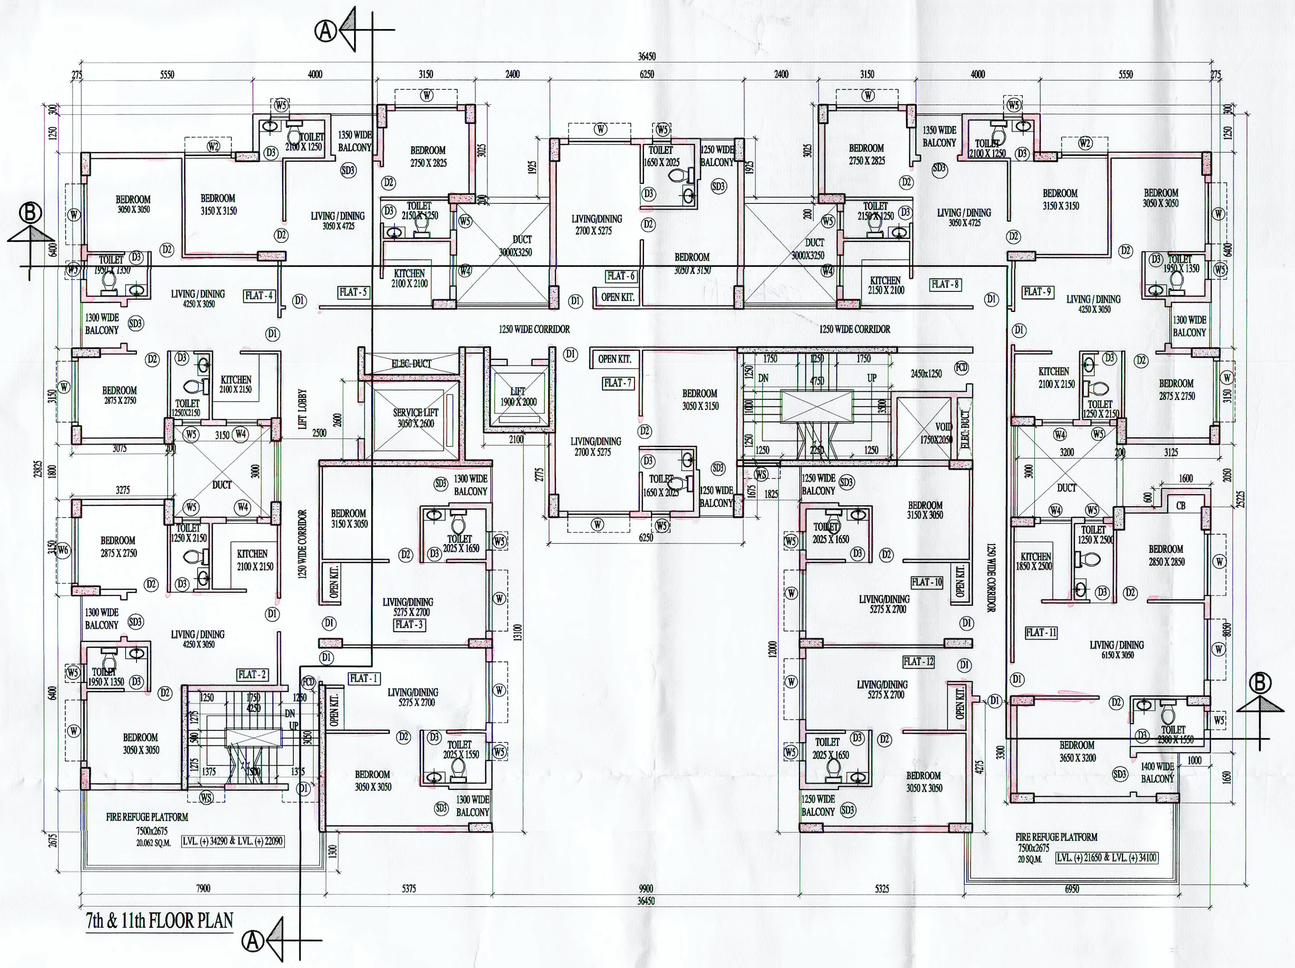

7th & 11th FLOOR PLAN

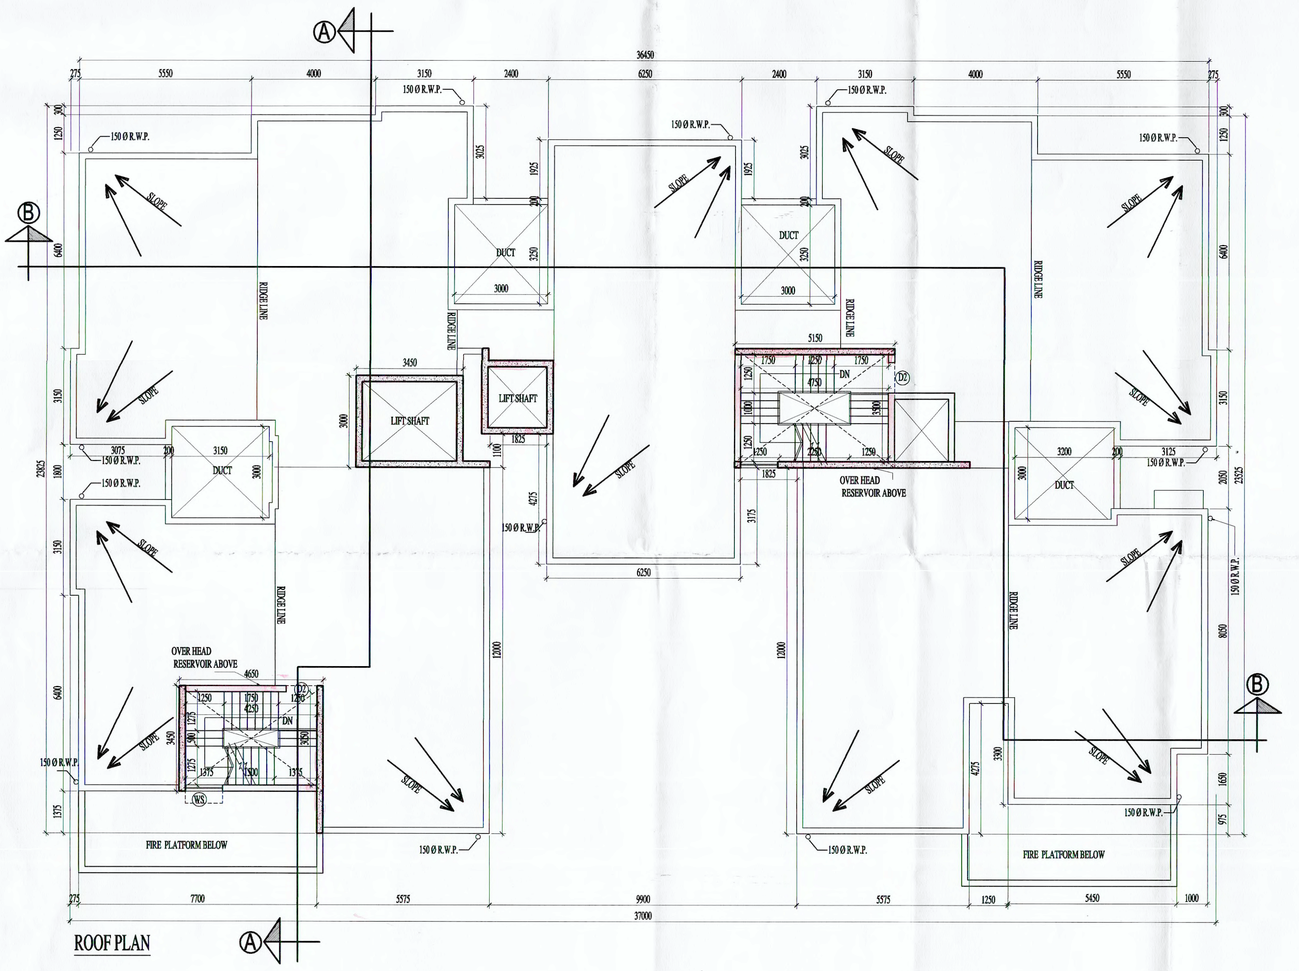

ROOF PLAN

NOTE:

ALL DIMENSIONS ARE IN MM.
ALL EXTERNAL WALLS ARE 200MM THICK & ALL INTERNAL WALLS ARE 100MM THICK, UNLESS OTHERWISE MENTIONED.

SUGAM PROMOTERS PVT. LTD.
Director

SIGNATURE OF OWNER

DECLARATION OF E.B.A.

I HAVE CERTIFIED ON THE PLAN ITSELF WITH FULL RESPONSIBILITY THAT BUILDING RULES 2007 AS AMENDED FROM TIME TO TIME AND THAT THE SITE CONDITIONS INCLUDING THE ABUTTING ROAD CONFORM WITH THE PLAN AND THAT IT IS A BUILDABLE SITE AND NOT A TANK OR A FILLED UP LAND.

SAUGATA MITTRA
B.ARCH., AIIA
CA/2002/29849

SIGNATURE OF ARCHITECT
SAUGATA MITTRA
B.ARCH. , AIIA
REG. NO.- CA/2002/29849

CERTIFICATE OF STRUCTURAL STABILITY

I HEREBY DECLARE THAT THE FOUNDATION AND SUPER-STRUCTURE OF THE BUILDING PROPOSED FOR CONSTRUCTION ON PREMISES NO.61,LAL BAHADUR SHASTRI ROAD (FORMERLY HAREN CHANDRA BANERJEE LANE), WARD NO.-15,OF THE KONNAGAR MUNICIPALITY, DIST.-HOOGLY HAVE BEEN SO DESIGNED BY ME THAT IT WILL MAKE SUCH FOUNDATION AND SUPER-STRUCTURE SAFE IN ALL RESPECT INCLUDING THE CONSIDERATION OF BEARING CAPACITY OF SOIL ETC.

BIBEK BIKASH MULLICK
E. S. E. - I/75
KOLKATA MUNICIPAL CORPORATION

SIGNATURE OF STRUCTURAL ENGINEER
BIBEK BIKASH MULLICK
B.E (STRUCTURE)
EMPANELMENT NO.- ESE-I/75

UTPAL SANTRA
B. C. E, M. C. E. (STRUCT.)
F. I. E.- F1212601
KMC Empanelled Structural Reviewer
E. S. R - (I) 58/10

SIGNATURE OF STRUCTURAL REVIEWER
UTPAL SANTRA
B.C.E, M.C.E (STRUCTURE)
F.I.E - F 1212601
KMC EMPANELLED STRUCTURAL REVIEWER NO.ESR-(I)58/10

J. N. GHOSH
ME (Geo-technical Engg.)
BCE, Chartered Engineer
Fellow (I.E.I.), F.I.V.
Consulting Engineer & Valuer

SIGNATURE OF GEO-TECHNICAL ENGINEER
J.N.GHOSH
M.E (GEO-TECHNICAL ENGG.)
B.C.E, CHARTERED ENGINEER
FELLOW (I.E.I),F.I.V
CONSULTING ENGINEER & VALUER
EMPANELMENT NO. - G.T./1/4

PROJECT TITLE:-

PROPOSED RESIDENTIAL COMPLEX COMPRISING OF 3NOS. G+12 (HT.-39.95 MT) STORIED,1 NO G+16 (HT.-52.15 MT) STORIED RESIDENTIAL BUILDINGS,1 NO. G+2 (HT.-14.25 MT) STORIED CLUB BLOCK AT PREMISES NO.61,LAL BAHADUR SHASTRI ROAD(FORMERLY HAREN CHANDRA BANERJEE LANE), WARD NO.-15,OF THE KONNAGAR MUNICIPALITY, DAG NOS.-3033, 3034, 3035, 3033/4099, 3033/4100, P.S.-UTTARPARA, MOUZA-KONNAGAR, J.L. NO.-7,L.R.KHATIAN NO.-11690, POST-KONNAGAR, DIST.-HOOGLY, WEST BENGAL.

BLOCK-2 (G+12)

7th & 11th FLOOR PLAN & ROOF PLAN

PRINCIPAL ARCHITECT:-

RICARDO BOFILL
TALLER DE ARQUITECTURA

PROJECT ARCHITECT:-

CONSULTANTS FOR HUMAN SETTLEMENT
FLAT-3B, 7TH FLOOR, KOHINOOR BUILDING,
105 PARK STREET, KOLKATA-700016
TEL.:+91-33-22651263/64, E- MAIL : sangata.shelter@gmail.com
164/B BECHARAM CHATTERJEE STREET, KOLKATA-700061,
566 ANNA SALAI, TEYNAPET, CHENNAI- 600018

N

DEALT BY: INDRANI
SCALE : 1:100
DATE : 22.11.2018
DRG. NO. : KON/ARCH/SUB/BUL-2/02

SPACE FOR OFFICE USE

18.12.18

Plan sanction up to 3 years from the date of sanctioned report to be given to this office within month from the date of comple... the structure as the sanctione...

Chairman / Vice-Chairman
Konnagar Municipality
01/02/19

Sub Assistant Engineer
Konnagar Municipality

SCHEDULE OF WINDOW						SCHEDULE OF DOORS			
TYPE	MASONRY OPENING				REMARKS	TYPE	MASONRY OPENING		REMARKS
	WIDTH	HEIGHT	SILL HT.	LINTEL HT.			WIDTH	HEIGHT	
W	2000	1500	600	2100	BEDROOM	D1	1100	2100	
W1	1700	1500	600	2100	BEDROOM	D2	1000	2100	
W2	1500	1500	600	2100		D3	750	2100	TOILET
W3	1000	1500	600	2100		D4	900	2100	
W4	1000	1000	1100	2100	KITCHEN	D5	1600	2100	
W5	600	1000	1100	2100	TOILET	FCD	1000	2100	STAIR
W6	2150	1500	600	2100	BEDROOM	SD1	2100	2100	VER.
W7	650	1500	1100	2100	TOILET	SD2	1500	2100	VER.
W8	1200	1350	750	2100	STAIR	SD3	1200	2100	VER.
V1	1000	1000							