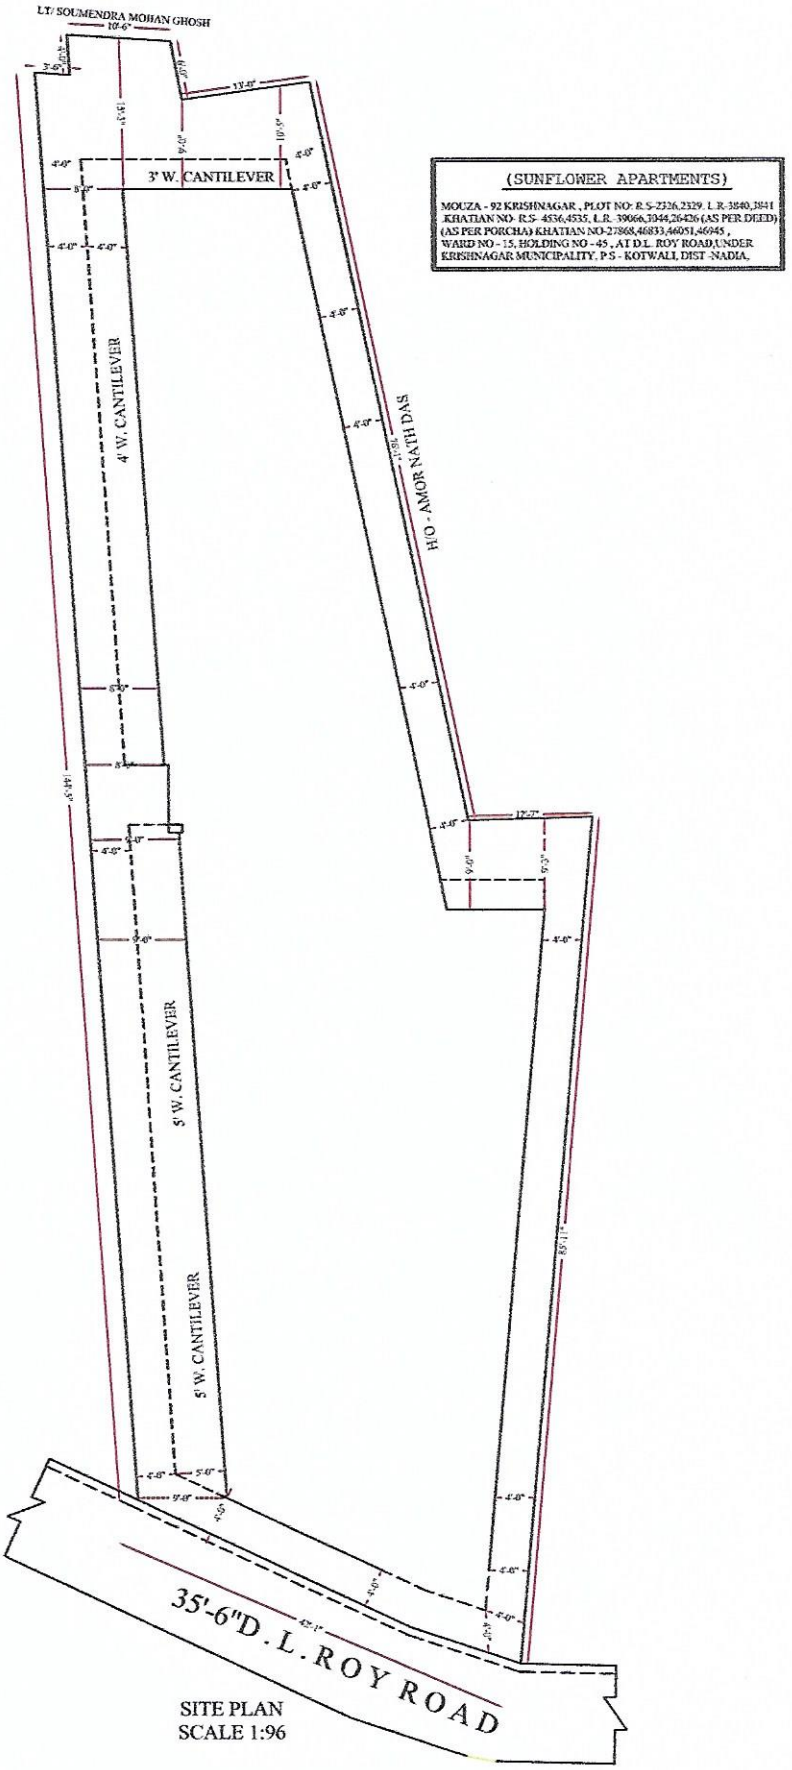

(SUNFLOWER APARTMENTS)

MOUZA - 92 KRISHNAGAR , PLOT NO- R.S-2326,2329, L.R-3840,3841 ,KHATIAN NO- R.S- 4536,4535, L.R- 39066,3044,26426 (AS PER DEED) (AS PER PORCHA) KHATIAN NO-27868,46833,46051,46945 , WARD NO - 15, HOLDING NO - 45 , AT D.L. ROY ROAD,UNDER KRISHNAGAR MUNICIPALITY, P.S - KOTWALI, DIST -NADIA.

SITE PLAN
SCALE 1:96

THERE AREA NO OPEN AREAS AVAILABLE IN THE PROJECT

SUNFLOWER APARTMENTS

Promoter & Developer

PROPRIETOR SIGNATURE -

AVIK BISWAS
Structural Engineer
L.B.S. (B.Tech) K.M.
Reg. No.-03 of 2018-19
Sastitala, Krishnagar

ENGINEER SIGNATURE -