SITE PLAN SHOW IN FAVOUR OFSUSANTA DAS , S/O LATE GOURANGA CHANDRA DAS AT D.L. ROY ROAD,UNDER KRISHNANAGAR MUNICIPALITY P.S - KOTWALI, DIST -NADIA, MOUZA - KRISHNAGAR , J.L. -NO - 92, PLOT NO: R.S-2326,2329. L.R-3840,3841 .

KHATIAN NO- R.S- 4536,4535, L.R.-39066,3044,26426 (AS PER DEED).
(AS PER PORCHA) KHATIAN NO-27868,46833,46051,46945 WARD NO - 15, HOLDING NO - 45
LAND OF AREA (13.33DEC).

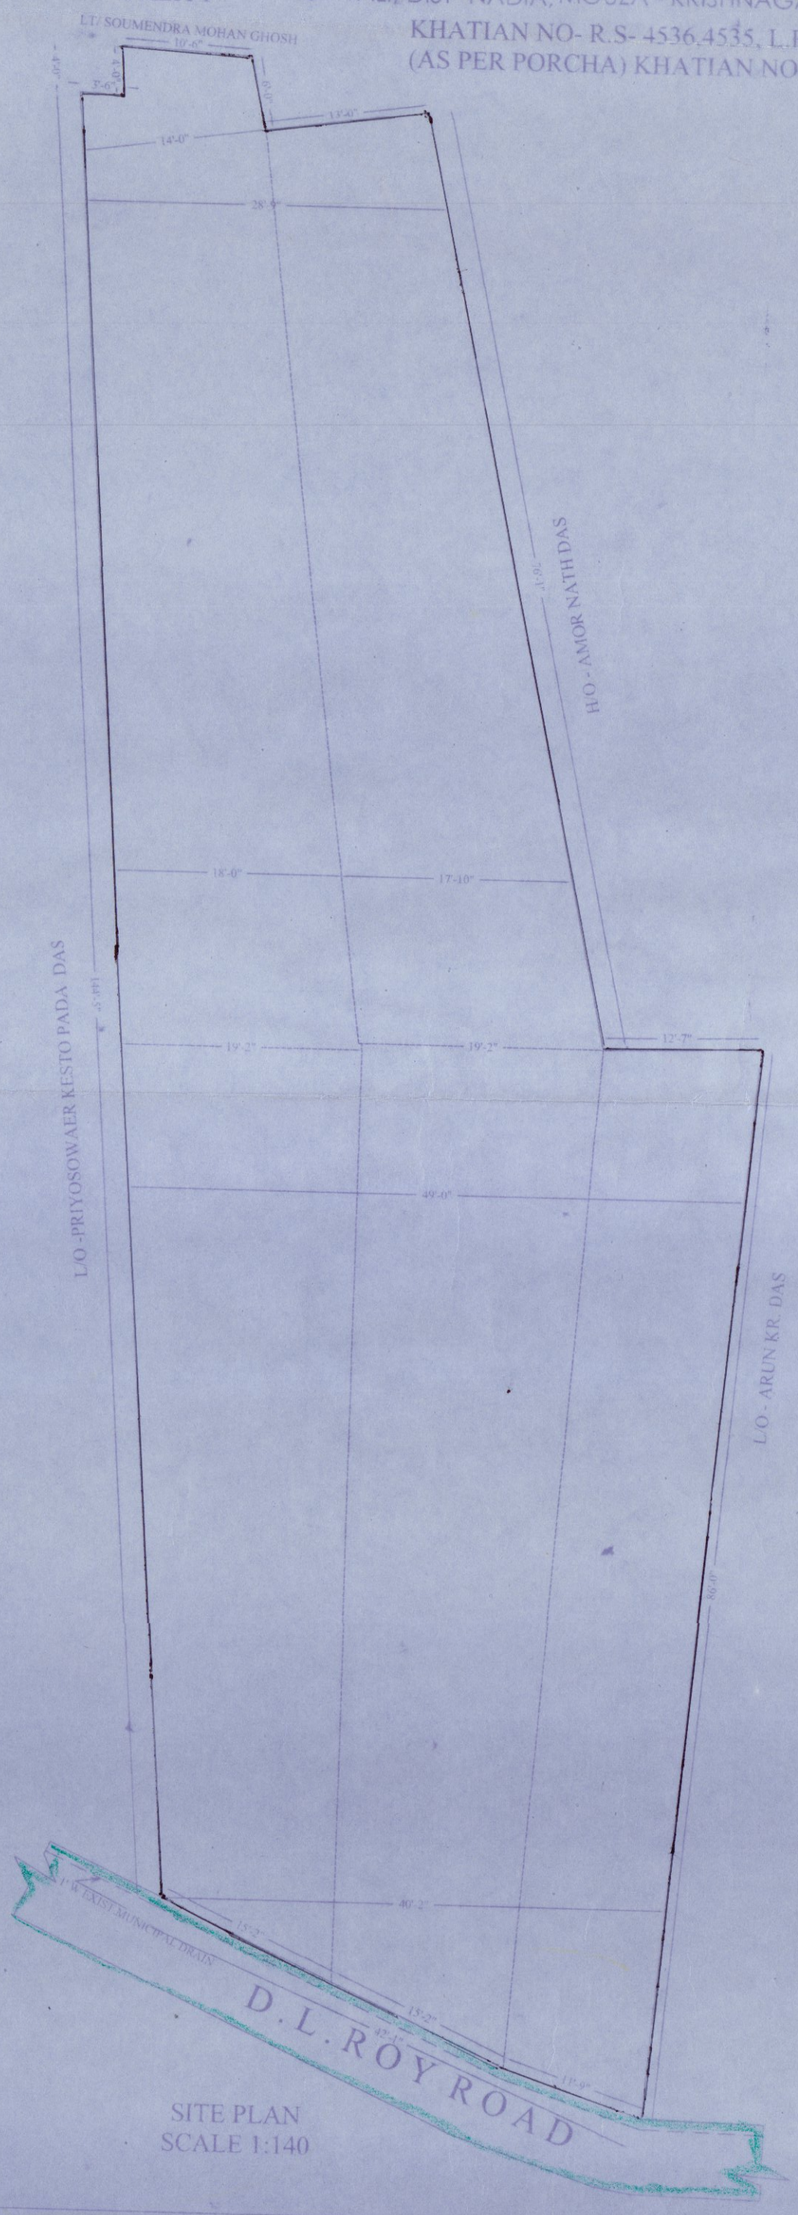

SITE PLAN
SCALE 1:140

COLOUR CONVENTION :-

EXISTING YELLOW
ROAD GREEN
PLOT LINE BLACK

N

Owner's name -
1.SUSANTA DAS ,
S/O LATE GOURANGA CHANDRA DAS

Susanta Das

STRUCTURAL ENGG.

Avik Biswas

Avik Biswas
Civil Engineer, B. Tech
Krishnagar Nadia.
W.B.U.T. - Regn. No.-
22590120024 of 201[illegible]13

CHECKED BY -

Prasanta Ghosh, L.C.E.
Anadinagar, Krishnagar
L.B.S. of Kgr. Municipality
Regn. No.-16/2001-2002/K.M.